Attachment #9

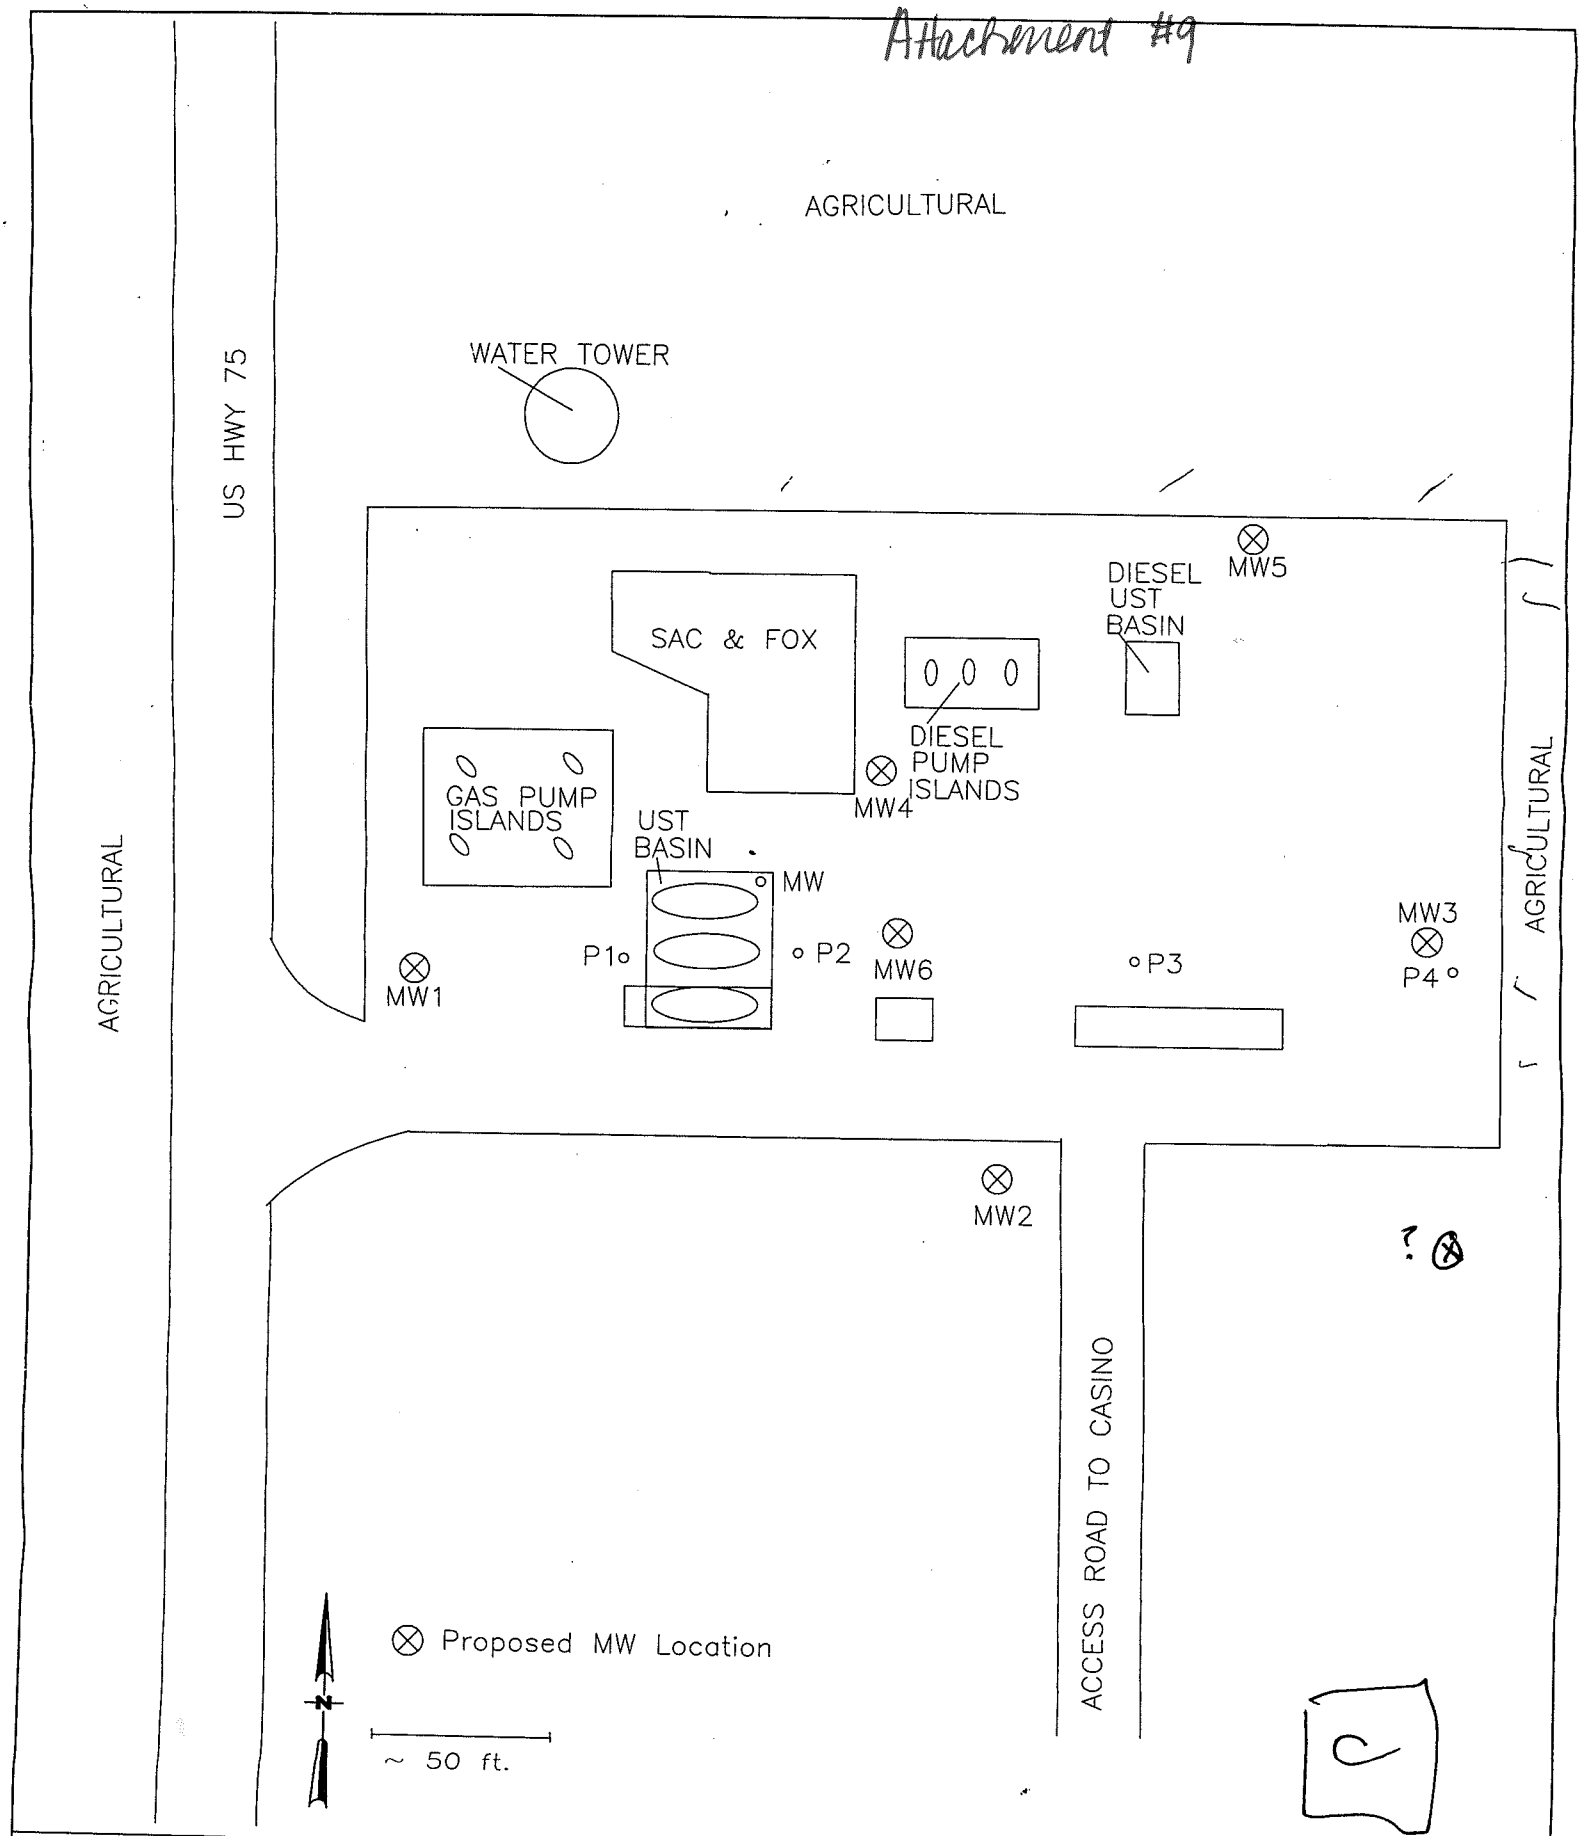

PROJ.# 17102679	PAGE#		FIGURE 3 PROPOSED MONITROING WELL LOCATIONS SAC & FOX TRUCK STOP 1346 US 75 HIGHWAY POWHATTEN, KANSAS
SCALE: AS SHOWN	DRAWN BY:		
FILE NO.	DESIGNED BY:		
DATE:	APPROVED BY:		