157077

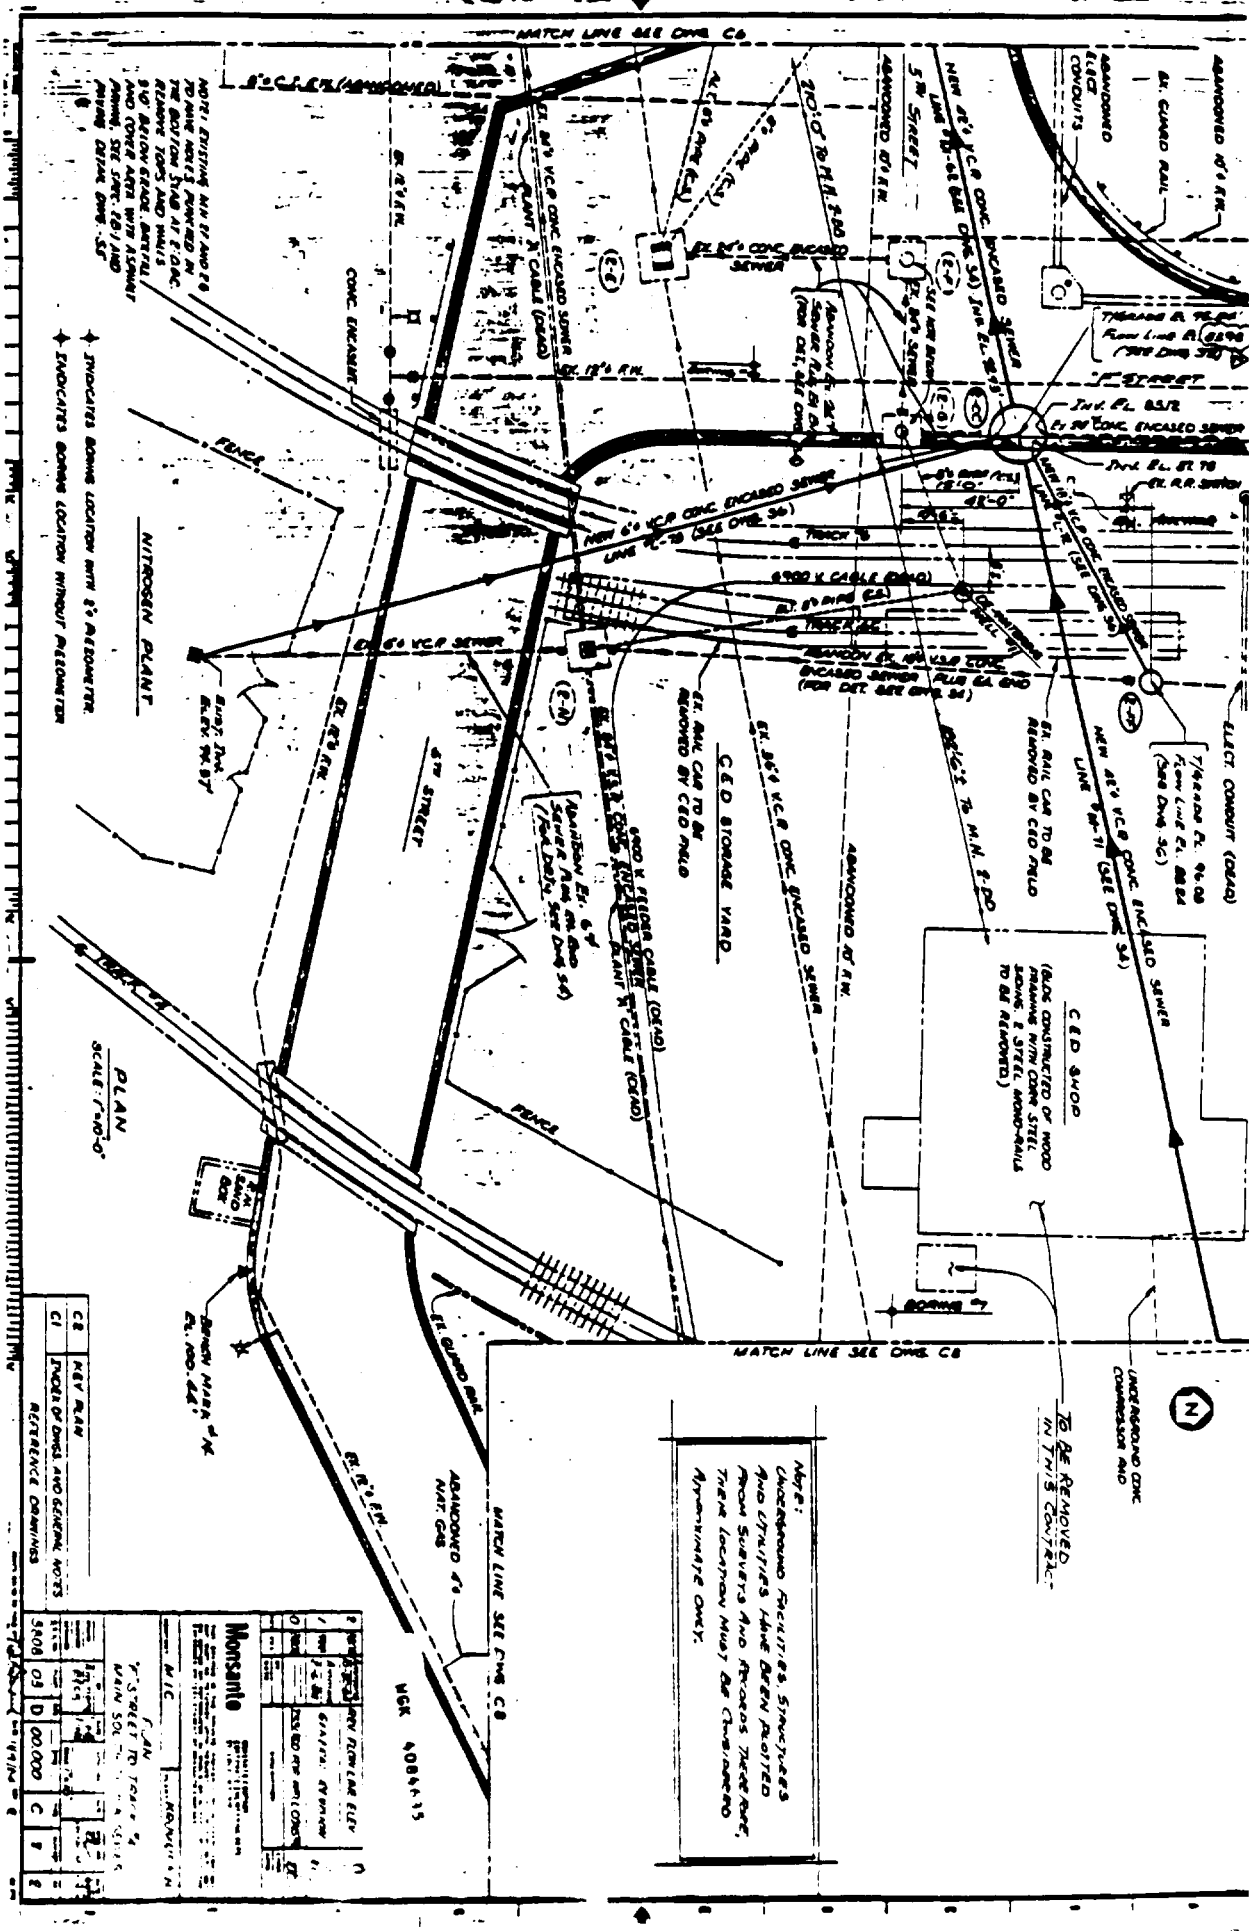

EPA/CERRO COPPER/EIL/PCB ATTORNEY WORK PRODUCT / ATTORNEY CLIENT PRIVILEGE

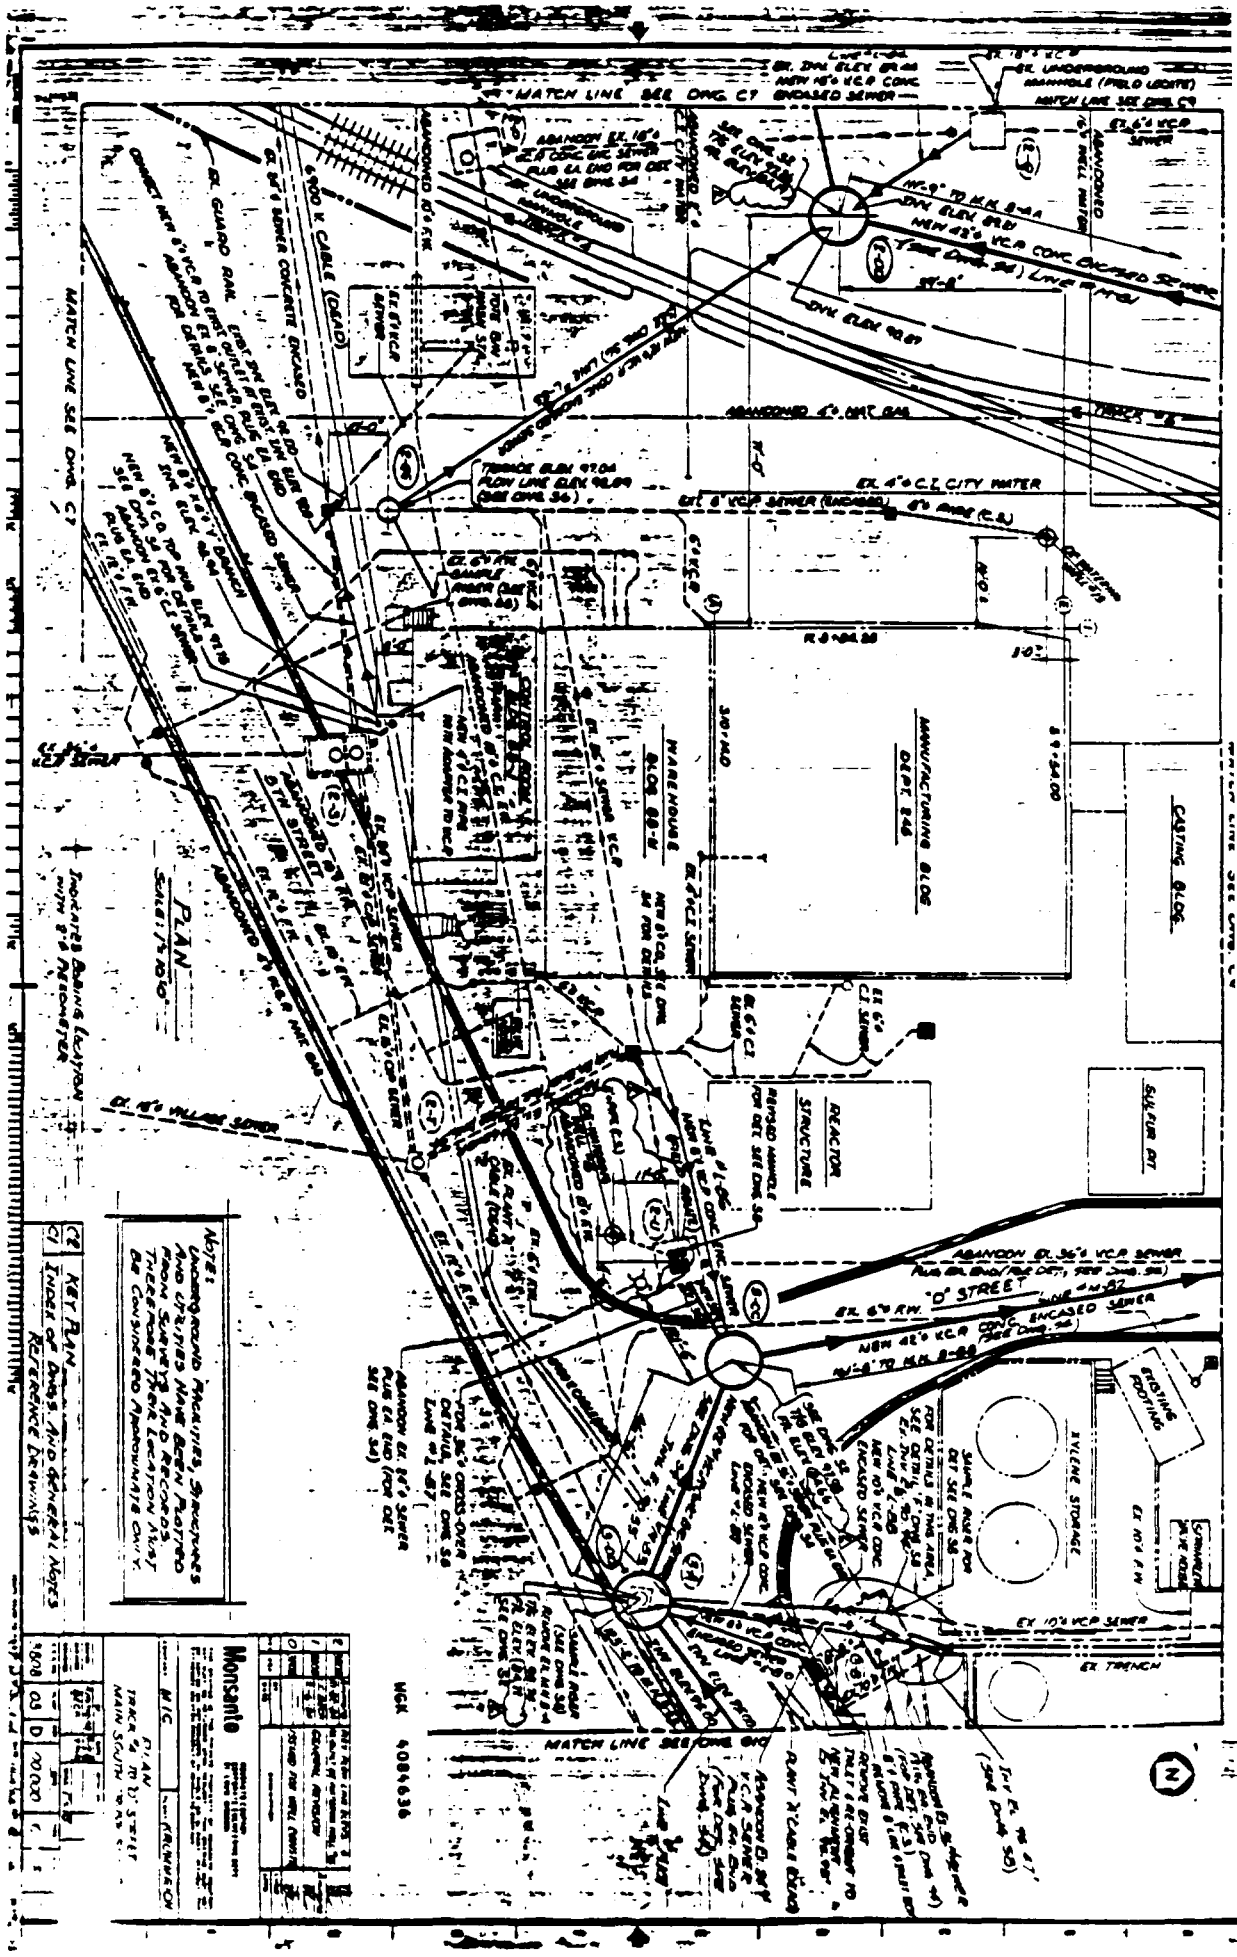
MATCH LINE SEE DWG. C7
MATCH LINE SEE DWG. C7
MATCH LINE SEE DWG. C10
PLAN
SCALE: 1"=10'-0"
WAREHOUSE BLDG. 88-N
MANUFACTURING BLDG. DEPT. 246
CASTING BLDG.
REACTOR STRUCTURE
SULFUR PIT
"D" STREET
XYLENE STORAGE
EX. TRENCH
EX. 18" VILLAGE SEWER
EX. 4" C.I. CITY WATER
EX. GUARD RAIL
6900 V. CABLE (DEAD)
NOTE:
UNDERGROUND FACILITIES, STRUCTURES AND UTILITIES HAVE BEEN PLOTTED FROM SURVEYS AND RECORDS. THEREFORE THEIR LOCATION MUST BE CONSIDERED APPROXIMATE ONLY.
KEY PLAN
INDEX OF DWGS. AND GENERAL NOTES
REFERENCE DRAWINGS
Monsanto
PLAN
MAIN SOUTH
WGK 4084636

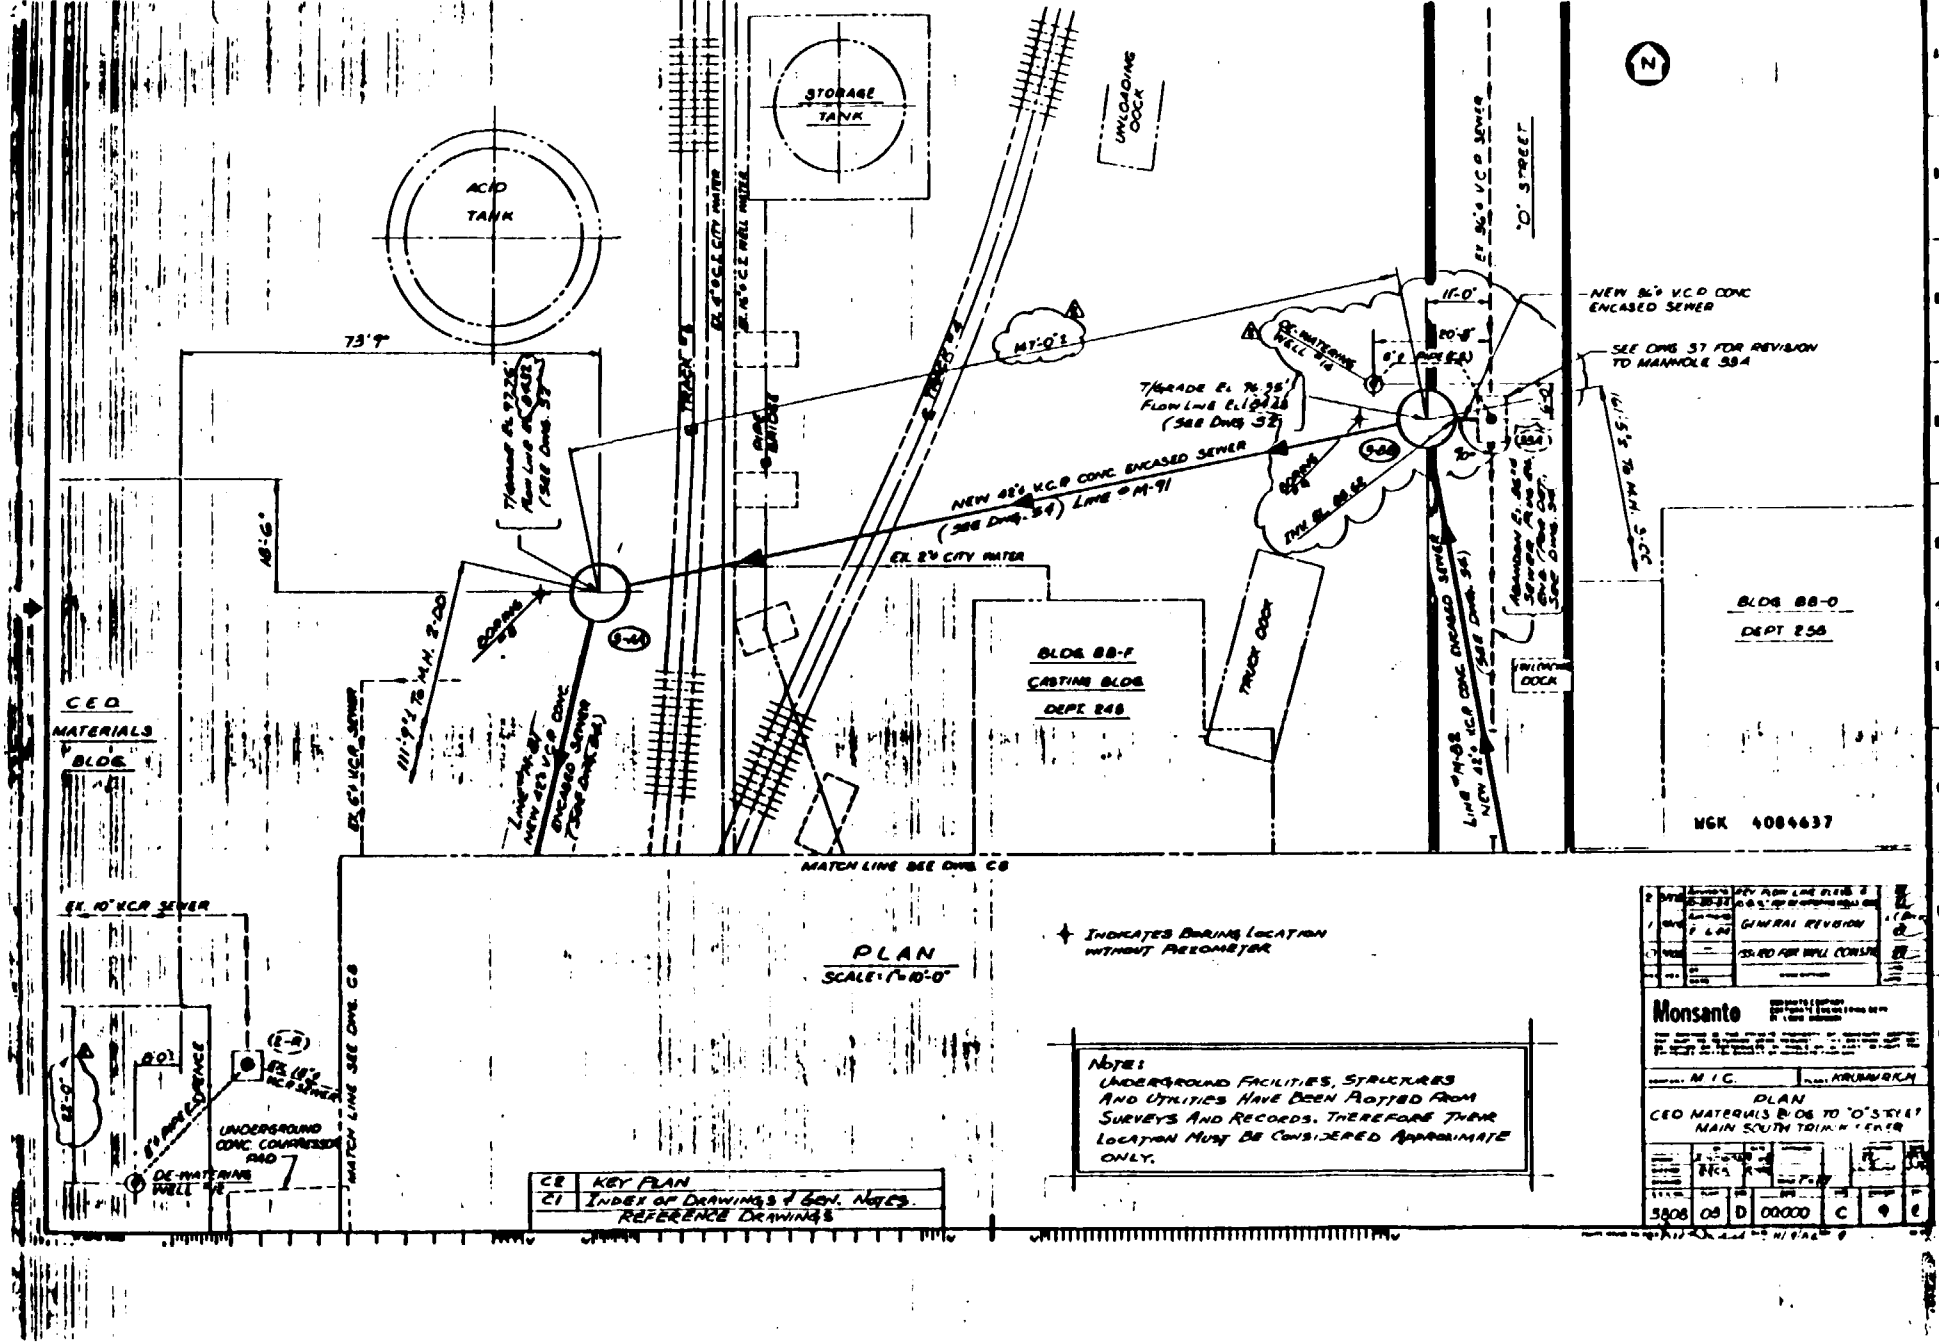

EPA/CERRO COPPER/EIL/PCB ATTORNEY WORK PRODUCT / ATTORNEY CLIENT PRIVILEGE