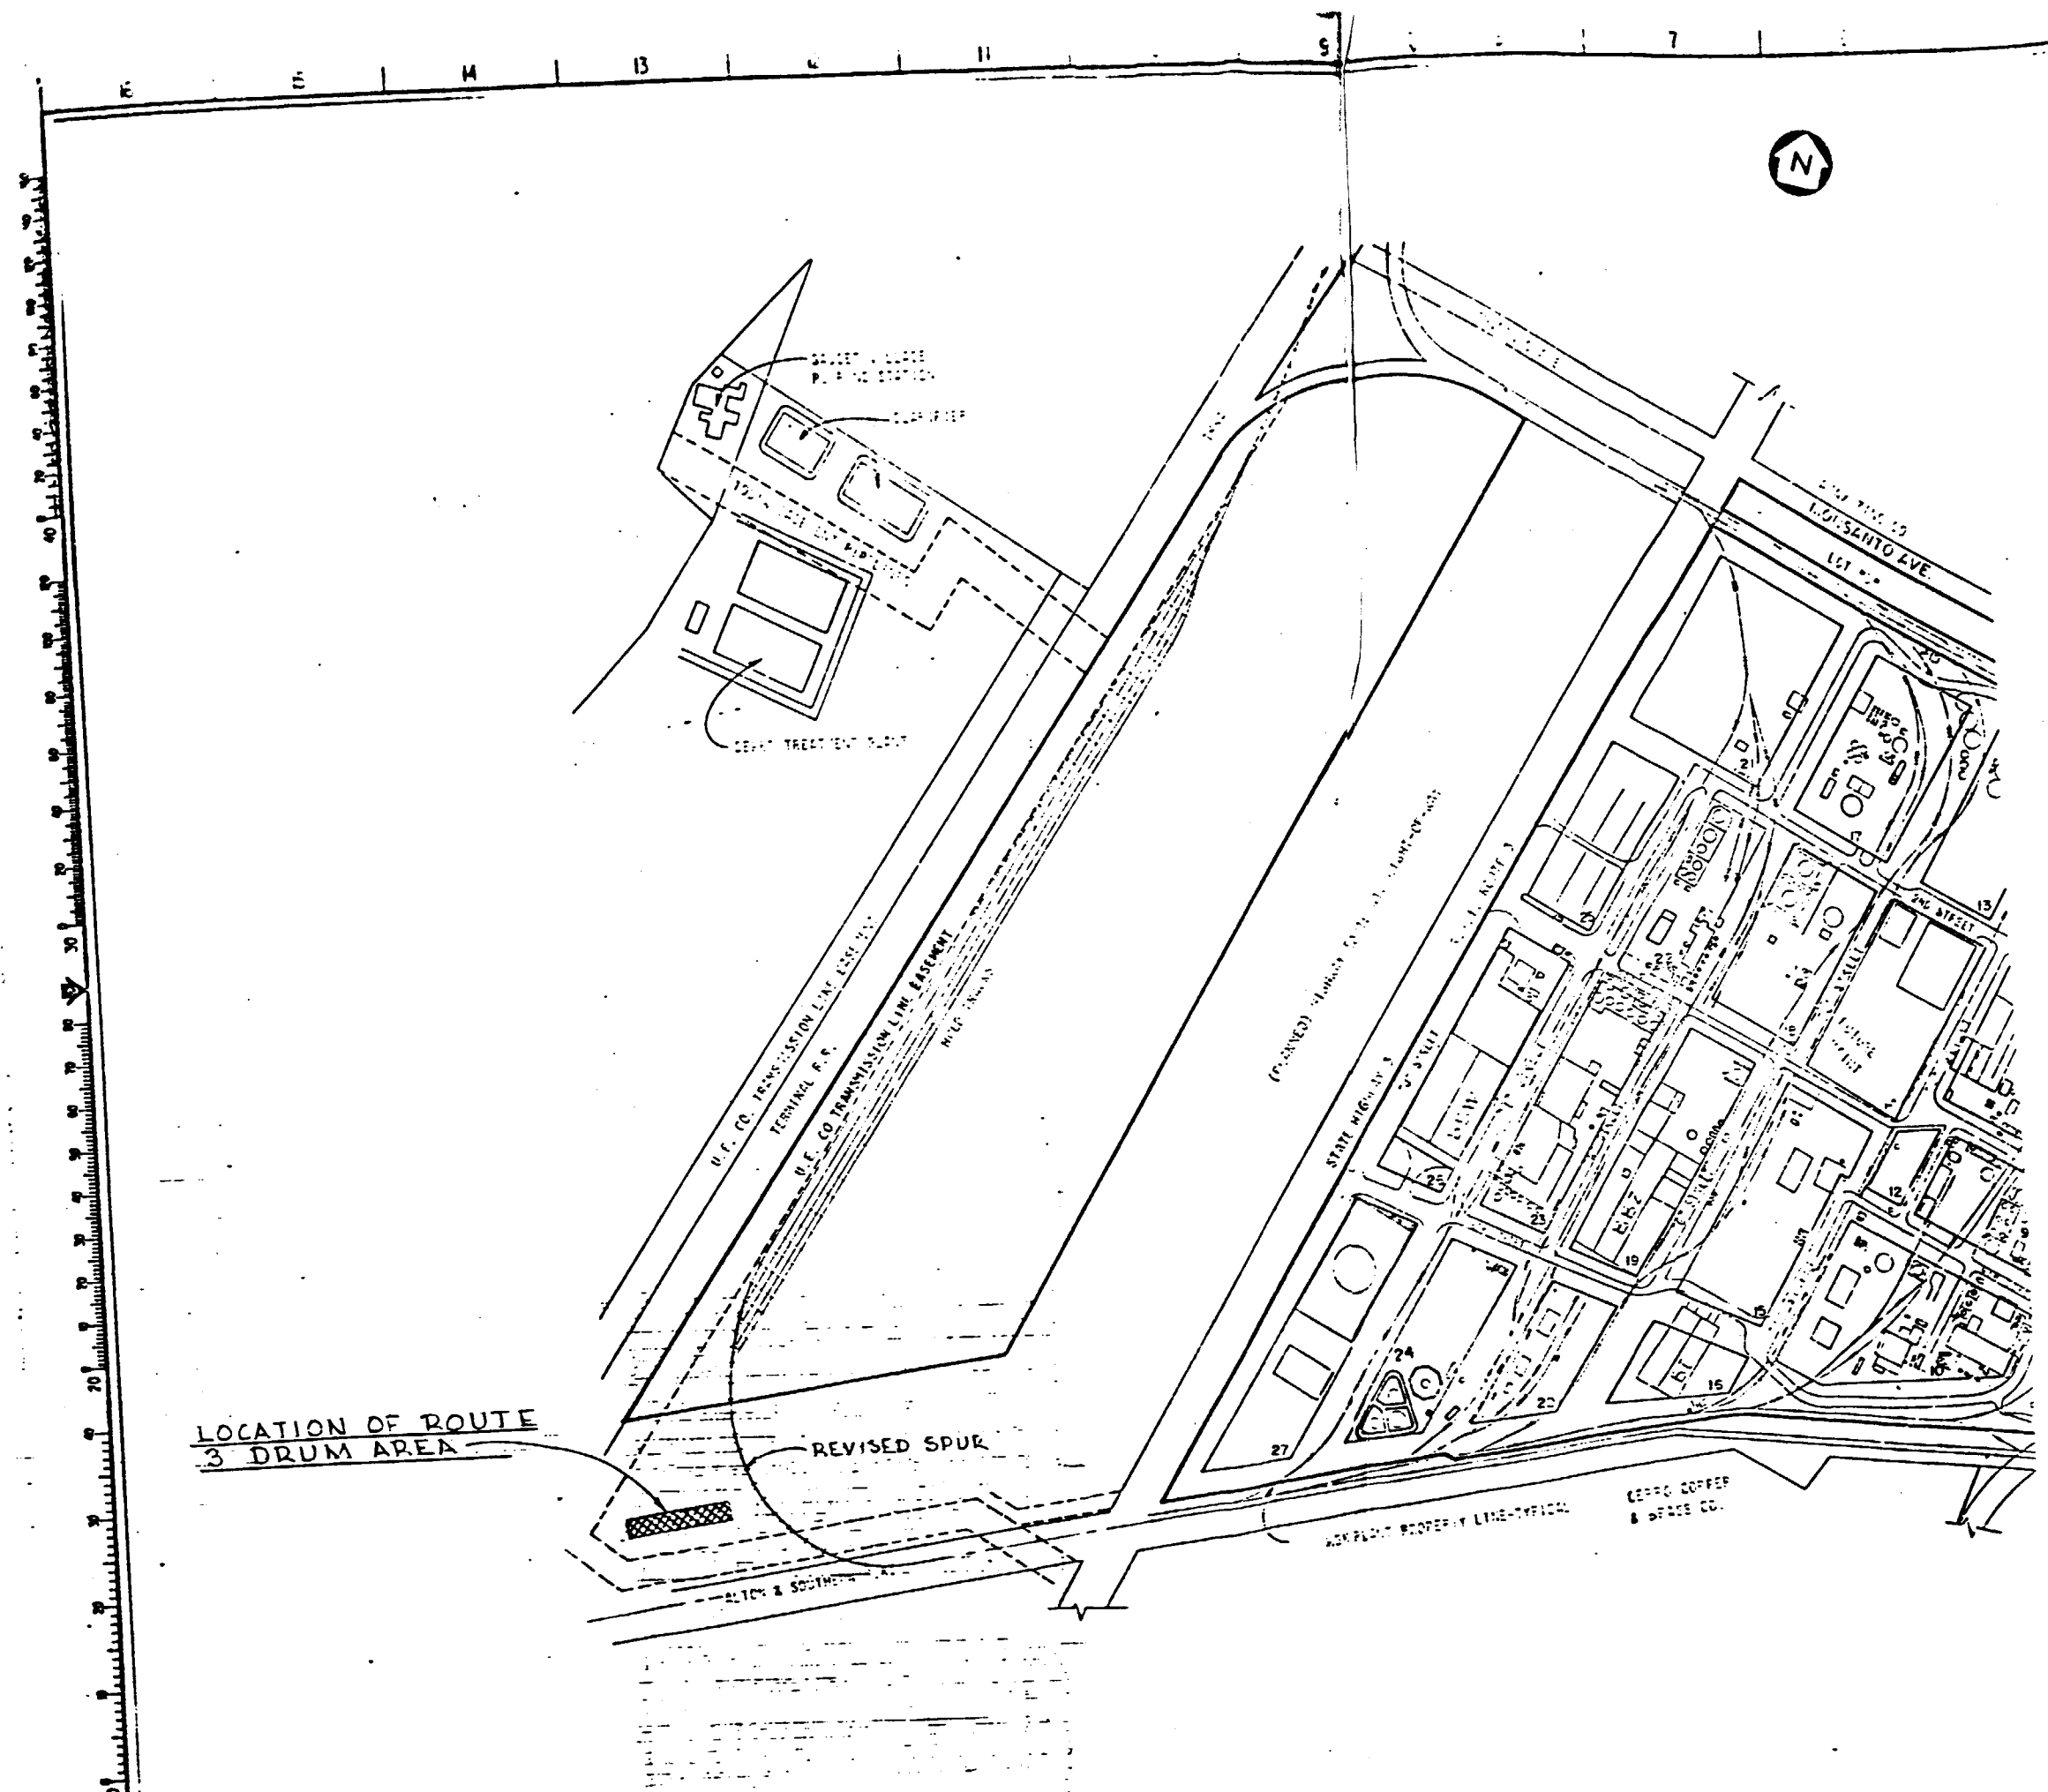

158449

REV	CKD	BY / DATE	DESCRIPTION	CHKD / APPD
B			ISSUED FOR BID	
A	—		REVIEW	

Monsanto MONSANTO COMPANY CORPORATE ENGINEERING DEPT. ST. LOUIS, MISSOURI

COMPANY CONFIDENTIAL

COMPANY: MCC PLANT: W.G. KRUMMRICH

CIVIL
SITE PLAN
ROUTE 3 DRUM AREA

	BY	DATE	APPROVED	DATE	APPROVED
DRAWN	R. HAGELAMP	1-13-86			
CHECKED					
DESIGNED			SCALE 1" = 200'		

DRAWING	PLANT	SIZE	ZONE	TYPE	NUMBER
5040	03	D	00.000	C	1

PLANT DRAWING NO.