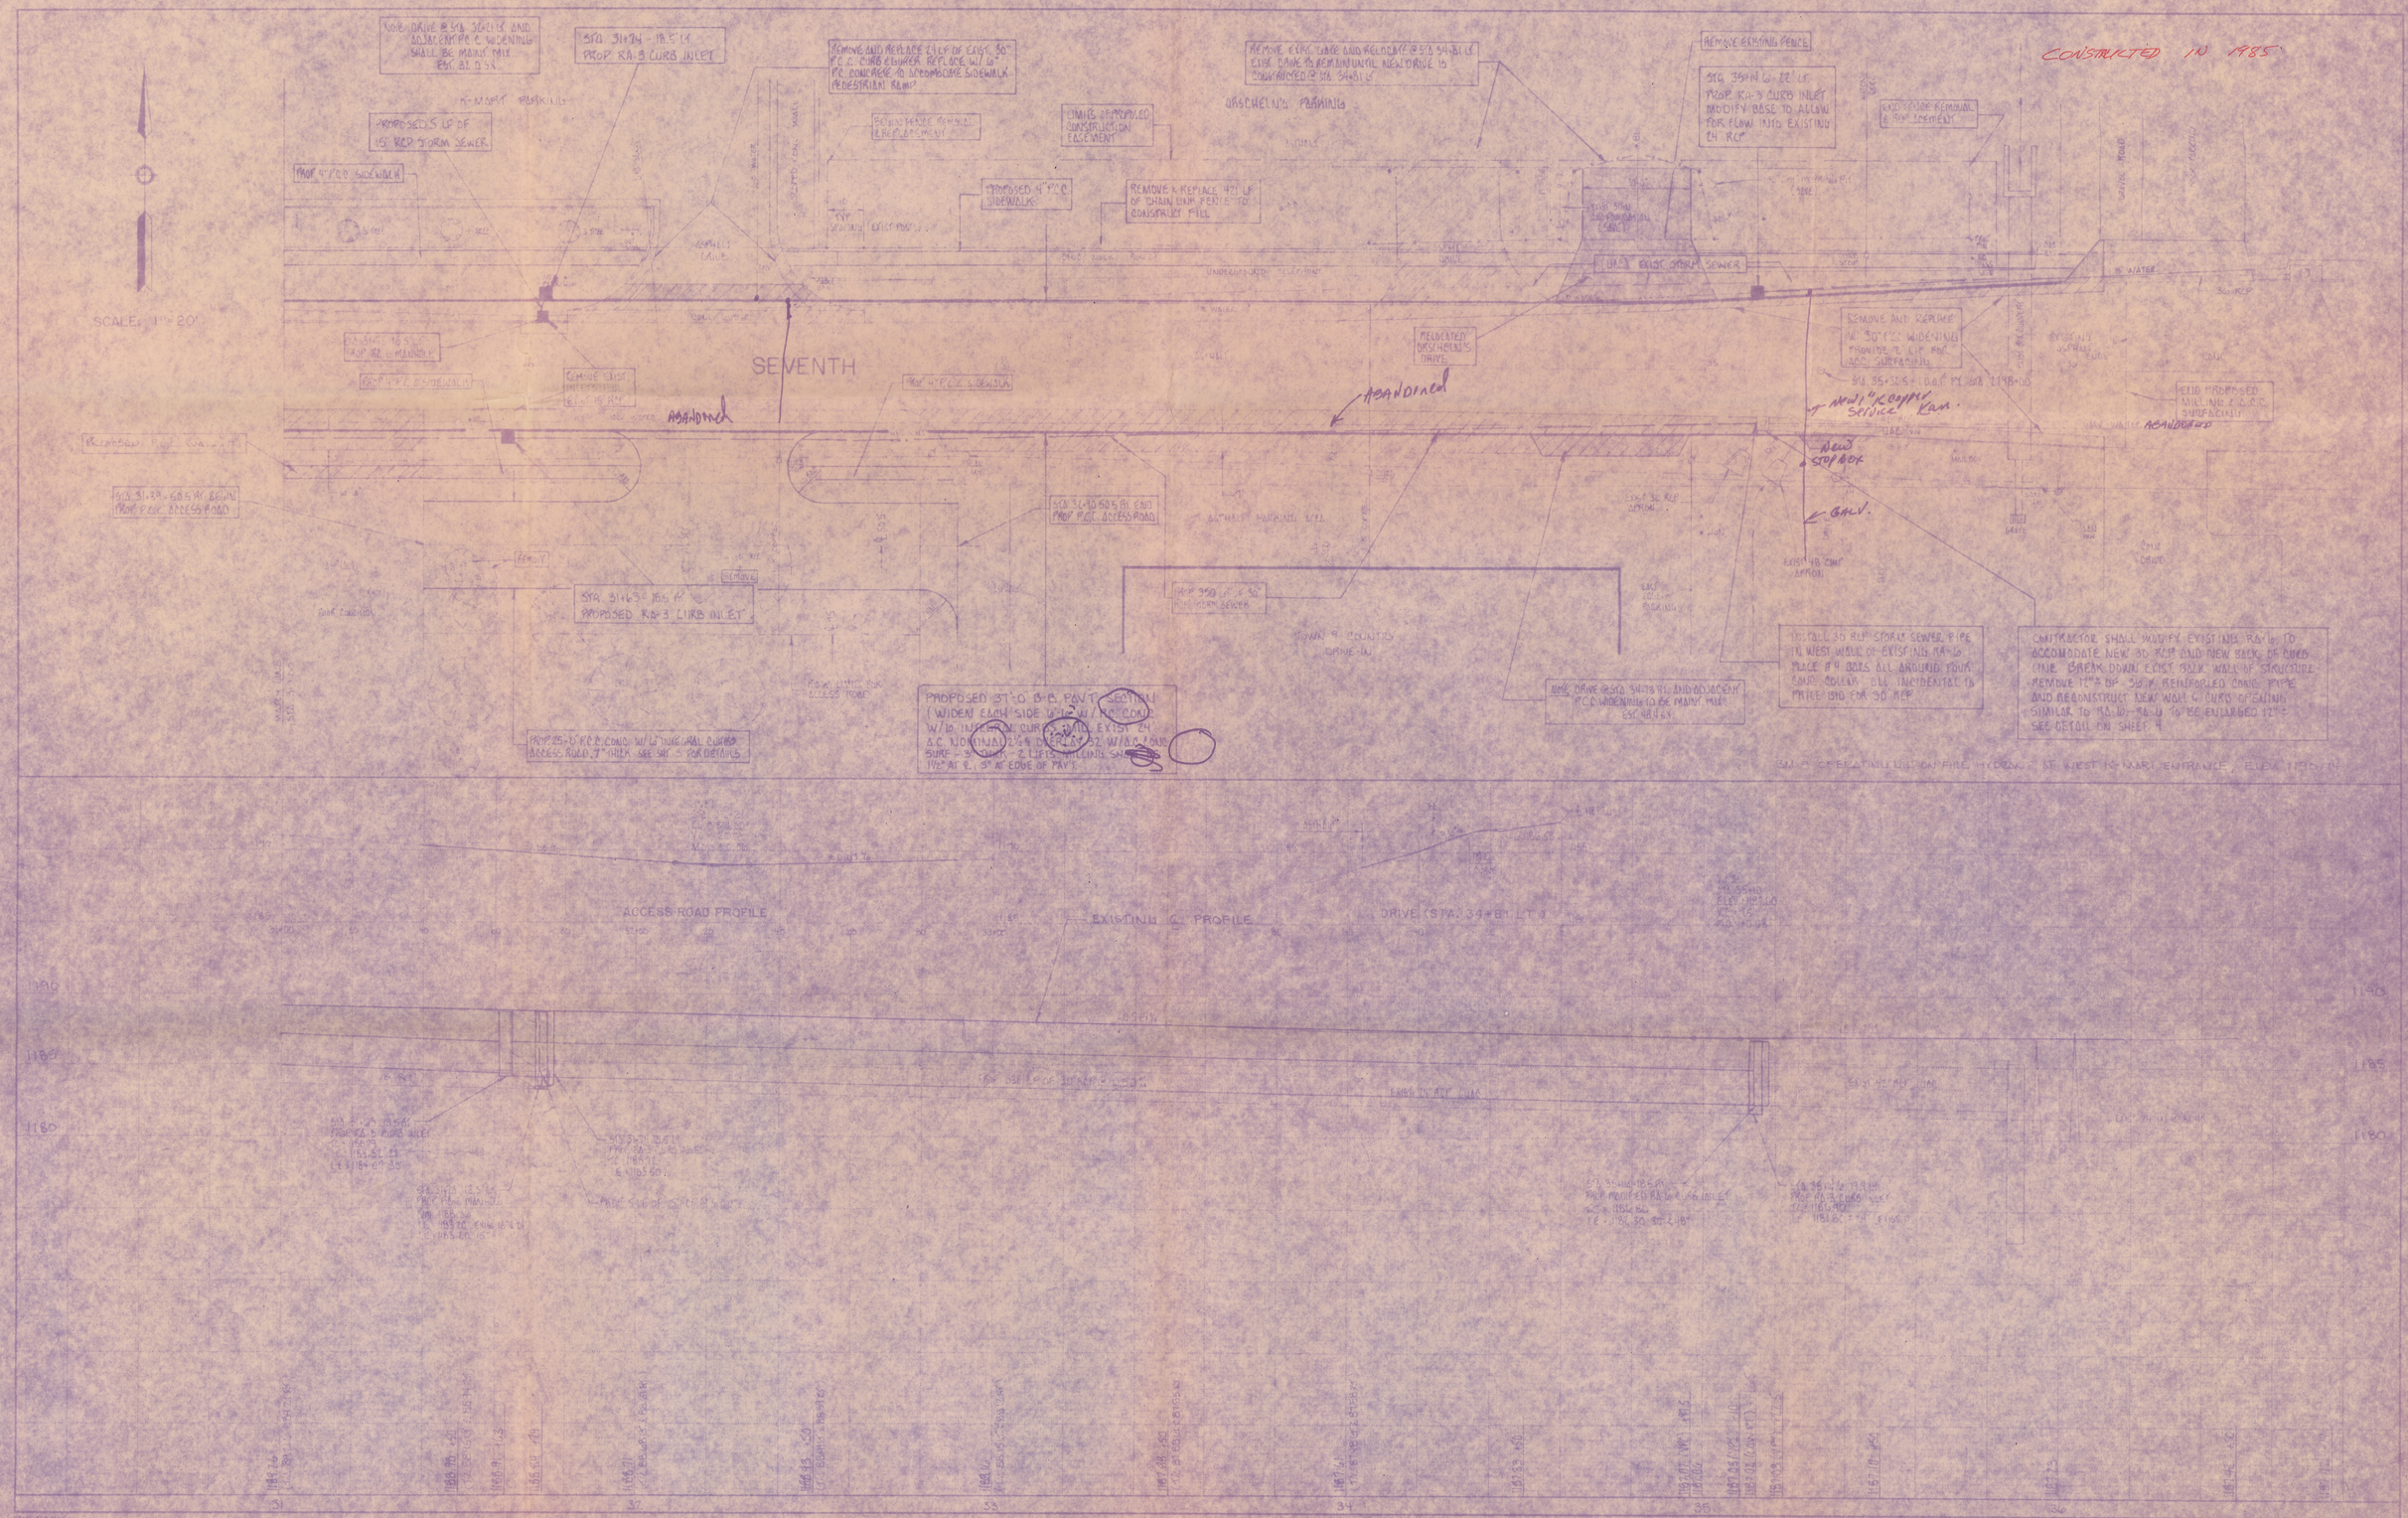

EAST 7TH STREET WIDENING PROJECT
ATLANTIC, IOWA

161269