NUS CORPORATION
A Halliburton Company

FILE COPY

02-8701-32-PA

POTENTIAL HAZARDOUS WASTE SITE

PRELIMINARY ASSESSMENT

G & L Eyes, Inc.
Site Name

NYD042777128
EPA Site ID Number

341 - 39th Street
Brooklyn, New York 11232
Address

02-8701-32
TDD Number

Date of Site Visit: 2/4/87

SITE DESCRIPTION

G & L Eyes, Inc., located in Brooklyn, New York, is an active facility which produces painted plastic doll eyes. The facility occupies 1.5 floors of an eleven story industrial building, in a commercial/residential area. The facility generated hazardous wastes from a spray painting operation. This process has since been eliminated and hazardous wastes are no longer generated. There are no known reports to either the NYSDEC or the NYCDEP concerning illegal disposal of hazardous wastes.

PRIORITY FOR FURTHER ACTION: **High** ___ **Medium** ___ **Low** ___ **None** X

RECOMMENDATIONS

No further action is recommended for this site. The facility occupies only 1.5 floors of an eleven story building. There are no records of on-site disposal of hazardous waste.

Prepared by: Edward L. Leonard
of NUS Corporation

Date: 06/01/87

197457

POTENTIAL HAZARDOUS WASTE SITE
PRELIMINARY ASSESSMENT
PART 1 - SITE LOCATION AND INSPECTION INFORMATION

I. IDENTIFICATION
01 STATE 02 SITE NUMBER
NY 3042777129

II. SITE NAME AND LOCATION

01 SITE NAME (Legal, common, or descriptive name of site)
G & L Eyes Inc.

02 STREET, ROUTE NO., OR SPECIFIC LOCATION IDENTIFIER
341 - 39 Street

03 CITY
Brooklyn

04 STATE: NY
05 ZIP CODE: 11232
06 COUNTY: Kings
07 COUNTY CODE: 047
08 CONG DIST.: 15

09 COORDINATES

LATITUDE	LONGITUDE
40° 39' 22". N	074° 00' 27". W

10 DIRECTIONS TO SITE (Starting from nearest public road)

North on Interstate 278, exit at 38 Street. Turn right at 4 Avenue and right again at 39 Street. The building is on the right.

III. RESPONSIBLE PARTIES

01 OWNER (if known)
G & L Eyes Inc.

02 STREET (Business, mailing, residential)
341 - 39 Street

03 CITY
Brooklyn

04 STATE: NY
05 ZIP CODE: 11232
06 TELEPHONE NUMBER: (718) 768-9690

07 OPERATOR (if known and different from owner)

08 STREET (Business, mailing, residential)

09 CITY

10 STATE
11 ZIP CODE
12 TELEPHONE NUMBER

13 TYPE OF OWNERSHIP (Check one)
X A. PRIVATE ___ B. FEDERAL: _____ (Agency name) ___ C. STATE ___ D. COUNTY ___ E. MUNICIPAL
___ F. OTHER: _____ (Specify) ___ G. UNKNOWN

14. OWNER/OPERATOR NOTIFICATION ON FILE (Check all that apply)
___ A. RCRA 3001 DATE RECEIVED: / / ___ B. UNCONTROLLED WASTE SITE (CERCLA 103 c) DATE RECEIVED: / /
X C. NONE

IV. CHARACTERIZATION OF POTENTIAL HAZARD

01 ON SITE INSPECTION
X YES DATE: 3 / 13 / 87
___ NO
CONTRACTOR NAME(S): _____

BY (Check all that apply)
___ A. EPA ___ B. EPA CONTRACTOR X C. STATE ___ D. OTHER CONTRACTOR
___ E. LOCAL HEALTH OFFICIAL ___ F. OTHER: _____ (Specify)

02 SITE STATUS (Check one)
X A. ACTIVE ___ B. INACTIVE ___ C. UNKNOWN

03 YEARS OF OPERATION
1962 (BEGINNING) / Present (ENDING) ___ UNKNOWN

04 DESCRIPTION OF SUBSTANCES POSSIBLY PRESENT, KNOWN, OR ALLEGED

The facility generated hazardous waste from a spray painting operation. This process has since been eliminated and hazardous wastes are no longer generated. No hazardous wastes are known to be disposed of on site.

05 DESCRIPTION OF POTENTIAL HAZARD TO ENVIRONMENT AND/OR POPULATION

The facility presents no hazard to the environment or population.

IV. PRIORITY ASSESSMENT

01 PRIORITY FOR INSPECTION (Check one. If high or medium is checked, complete Part 2 - Waste information and Part 3 - Description of Hazardous Conditions and Incidents)

___ A. HIGH (Inspection required promptly) ___ B. MEDIUM (Inspection required) ___ C. LOW (Inspection on time available basis) X D. NONE (No further action needed. complete current disposition form)

VI. INFORMATION AVAILABLE FROM

01 CONTACT	02 OF (Agency/Organization)	03 TELEPHONE NUMBER
Diana Messina	U.S. EPA, Region 2, Edison, NJ	(201) 321-6776

04 PERSON RESPONSIBLE FOR ASSESSMENT	05 AGENCY	06 ORGANIZATION	07 TELEPHONE NUMBER	08 DATE
Edward L. Leonard	EPA	NUS Corp., FIT 2	(201) 225-6160	6 / 1 / 87

EPA FORM 2070-12 (7-81)

POTENTIAL HAZARDOUS WASTE SITE
PRELIMINARY ASSESSMENT
PART 2 - WASTE INFORMATION

I. IDENTIFICATION
01 STATE 02 SITE NUMBER
NY 3042777128

II. WASTE STATES, QUANTITIES, AND CHARACTERISTICS

01 PHYSICAL STATES (Check all that apply)

- _ A. SOLID
- _ B. POWDER, FINES
- _ C. SLUDGE
- _ D. OTHER: _____ (Specify)
- _ E. SLURRY
- X F. LIQUID
- _ G. GAS

02 WASTE QUANTITY AT SITE

(Measures of waste quantities must be independent)

TONS _____
CUBIC YARDS _____
NO. OF DRUMS _____

03 WASTE CHARACTERISTICS (Check all that apply)

- _ A. TOXIC
- _ B. CORROSIVE
- _ C. RADIOACTIVE
- _ D. PERSISTENT
- _ E. SOLUBLE
- _ F. INFECTIOUS
- _ G. FLAMMABLE
- _ H. IGNITABLE
- _ I. HIGHLY VOLATILE
- _ J. EXPLOSIVE
- _ K. REACTIVE
- _ L. INCOMPATIBLE
- X M. NOT APPLICABLE

III. WASTE TYPE

CATEGORY	SUBSTANCE NAME	01 GROSS AMOUNT	02 UNIT OF MEASURE	03 COMMENTS
SLU	SLUDGE			Facility generated hazardous waste during past operations. Presently, no hazardous wastes are generated.
OLW	OILY WASTE			
SOL	SOLVENTS	Unknown	Unknown	
PSD	PESTICIDES			
OCC	OTHER ORGANIC CHEMICALS	Unknown	Unknown	
IOC	INORGANIC CHEMICALS			
ACD	ACIDS			
BAS	BASES			
MES	HEAVY METALS			

IV. HAZARDOUS SUBSTANCES (See Appendix for most frequently cited CAS Numbers)

CATEGORY	02 SUBSTANCE NAME	03 CAS NUMBER	04 STORAGE/DISPOSAL METHOD	05 CONCENTRATION	06 MEASURE OF CONCENTRATION

V. FEEDSTOCKS (See Appendix for CAS Numbers)

CATEGORY	01 FEEDSTOCK NAME	02 CAS NUMBER	CATEGORY	01 FEEDSTOCK NAME	02 CAS NUMBER
FDS			FDS		
FDS			FDS		
FDS			FDS		
FDS			FDS		

VI. SOURCES OF INFORMATION (See specific references. e.g., state files, sample analysis, reports)

Background Files, NYSDEC - Region 2

II. HAZARDOUS CONDITIONS AND INCIDENTS

01 _ A. GROUNDWATER CONTAMINATION
03 POPULATION POTENTIALLY AFFECTED: _____
02 _ OBSERVED (DATE: _____) _ POTENTIAL _ ALLEGED
04 NARRATIVE DESCRIPTION

The potential does not exist. The facility occupies 1.5 floors of an eleven story industrial building.

01 _ B. SURFACE WATER CONTAMINATION
03 POPULATION POTENTIALLY AFFECTED: _____
02 _ OBSERVED (DATE: _____) _ POTENTIAL _ ALLEGED
04 NARRATIVE DESCRIPTION

The potential does not exist. There are no potential surface water migration routes from the site to the nearest body of water.

01 _ C. CONTAMINATION OF AIR
03 POPULATION POTENTIALLY AFFECTED: _____
02 _ OBSERVED (DATE: _____) _ POTENTIAL _ ALLEGED
04 NARRATIVE DESCRIPTION

The potential does not exist. There are no known hazardous wastes on site.

01 _ D. FIRE/EXPLOSIVE CONDITIONS
03 POPULATION POTENTIALLY AFFECTED: _____
02 _ OBSERVED (DATE: _____) _ POTENTIAL _ ALLEGED
04 NARRATIVE DESCRIPTION

The potential does not exist. There are no known hazardous wastes on site.

01 _ E. DIRECT CONTACT
03 POPULATION POTENTIALLY AFFECTED: _____
02 _ OBSERVED (DATE: _____) _ POTENTIAL _ ALLEGED
04 NARRATIVE DESCRIPTION

The potential does not exist. There are no known hazardous wastes on site.

01 _ F. CONTAMINATION OF SOIL
03 AREA POTENTIALLY AFFECTED: _____ (ACRES)
02 _ OBSERVED (DATE: _____) _ POTENTIAL _ ALLEGED
04 NARRATIVE DESCRIPTION

The potential does not exist. The facility occupies 1.5 floors of an eleven story industrial building.

01 _ G. DRINKING WATER CONTAMINATION
03 POPULATION POTENTIALLY AFFECTED: _____
02 _ OBSERVED (DATE: _____) _ POTENTIAL _ ALLEGED
04 NARRATIVE DESCRIPTION

The potential does not exist. Brooklyn's drinking water is supplied by the New York City Aqueduct System, which draws from the Catskill and Delaware water sheds.

01 _ H. WORKER EXPOSURE/INJURY
03 WORKERS POTENTIALLY AFFECTED: _____
02 _ OBSERVED (DATE: _____) _ POTENTIAL _ ALLEGED
04 NARRATIVE DESCRIPTION

The potential does not exist. There are no known hazardous wastes on site.

01 _ I. POPULATION EXPOSURE/INJURY
03 POPULATION POTENTIALLY AFFECTED: _____
02 _ OBSERVED (DATE: _____) _ POTENTIAL _ ALLEGED
04 NARRATIVE DESCRIPTION

The potential does not exist. There are no known hazardous wastes on site.

II. HAZARDOUS CONDITIONS AND INCIDENTS

01 J. DAMAGE TO FLORA — 02 _ OBSERVED (DATE: _____) _ POTENTIAL _ ALLEGED
04 NARRATIVE DESCRIPTION

The potential does not exist. There are no known hazardous wastes on site.

01 K. DAMAGE TO FAUNA — 02 _ OBSERVED (DATE: _____) _ POTENTIAL _ ALLEGED
04 NARRATIVE DESCRIPTION (Include name(s) of species)

The potential does not exist. There are no known hazardous wastes on site.

01 L. CONTAMINATION OF FOOD CHAIN — 02 _ OBSERVED (DATE: _____) _ POTENTIAL _ ALLEGED
04 NARRATIVE DESCRIPTION

The potential does not exist. There are no known hazardous wastes on site.

01 M. UNSTABLE CONTAINMENT OF WASTES (Spills/runoff/standing liquids/leaking drums) — 02 _ OBSERVED (DATE: _____) _ POTENTIAL _ ALLEGED
03 POPULATION POTENTIALLY AFFECTED: _____ 04 NARRATIVE DESCRIPTION

The potential does not exist. There are no known hazardous wastes on site.

01 N. DAMAGE TO OFFSITE PROPERTY — 02 _ OBSERVED (DATE: _____) _ POTENTIAL _ ALLEGED
04 NARRATIVE DESCRIPTION

The potential does not exist. There are no known hazardous wastes on site.

01 O. CONTAMINATION OF SEWERS, STORM DRAINS, WWTPs — 02 _ OBSERVED (DATE: _____) _ POTENTIAL _ ALLEGED
04 NARRATIVE DESCRIPTION

The potential does not exist. There are no known hazardous wastes on site.

01 P. ILLEGAL/UNAUTHORIZED DUMPING — 02 _ OBSERVED (DATE: _____) _ POTENTIAL _ ALLEGED
04 NARRATIVE DESCRIPTION

There are no reports to either the NYSDEC or the NYCDEP concerning illegal or unauthorized dumping.

05 DESCRIPTION OF ANY OTHER KNOWN, POTENTIAL, OR ALLEGED HAZARDS

III. TOTAL POPULATION POTENTIALLY AFFECTED: 0

IV. COMMENTS

V. SOURCES OF INFORMATION (Cite specific references. e.g., state files, sample analysis, reports)

Off Site Reconnaissance, NUS Corp., FIT 2, 2/4/87.
Background Files, NYSDEC - Region 2.

APPENDIX A

MAPS AND PHOTOGRAPHS

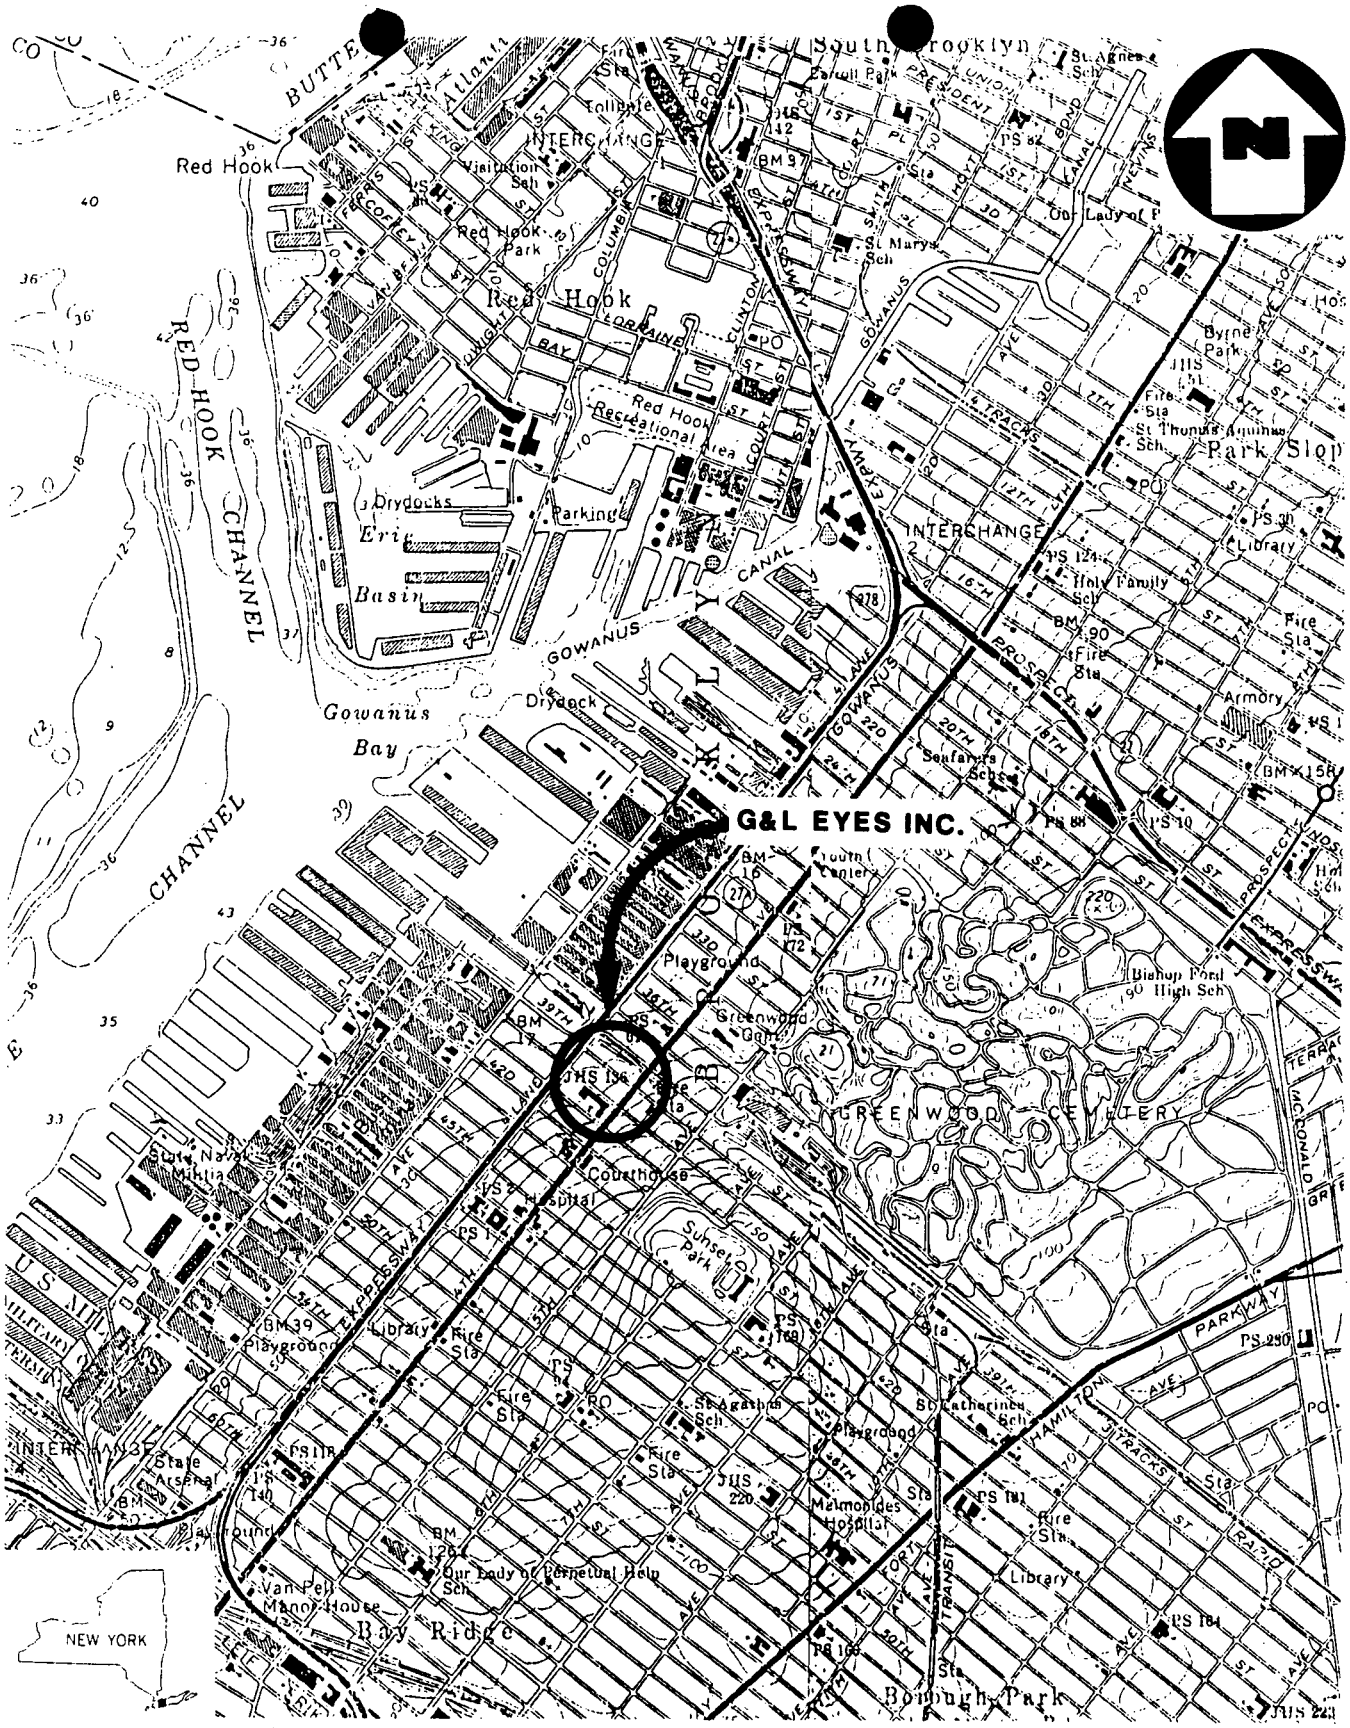

(QUAD) JERSEY CITY, N.J.

FIGURE 1

SITE LOCATION MAP

G&L EYES INC., BROOKLYN, N.Y.

SCALE 1" = 2000'

NUS CORPORATION

A Halliburton Company

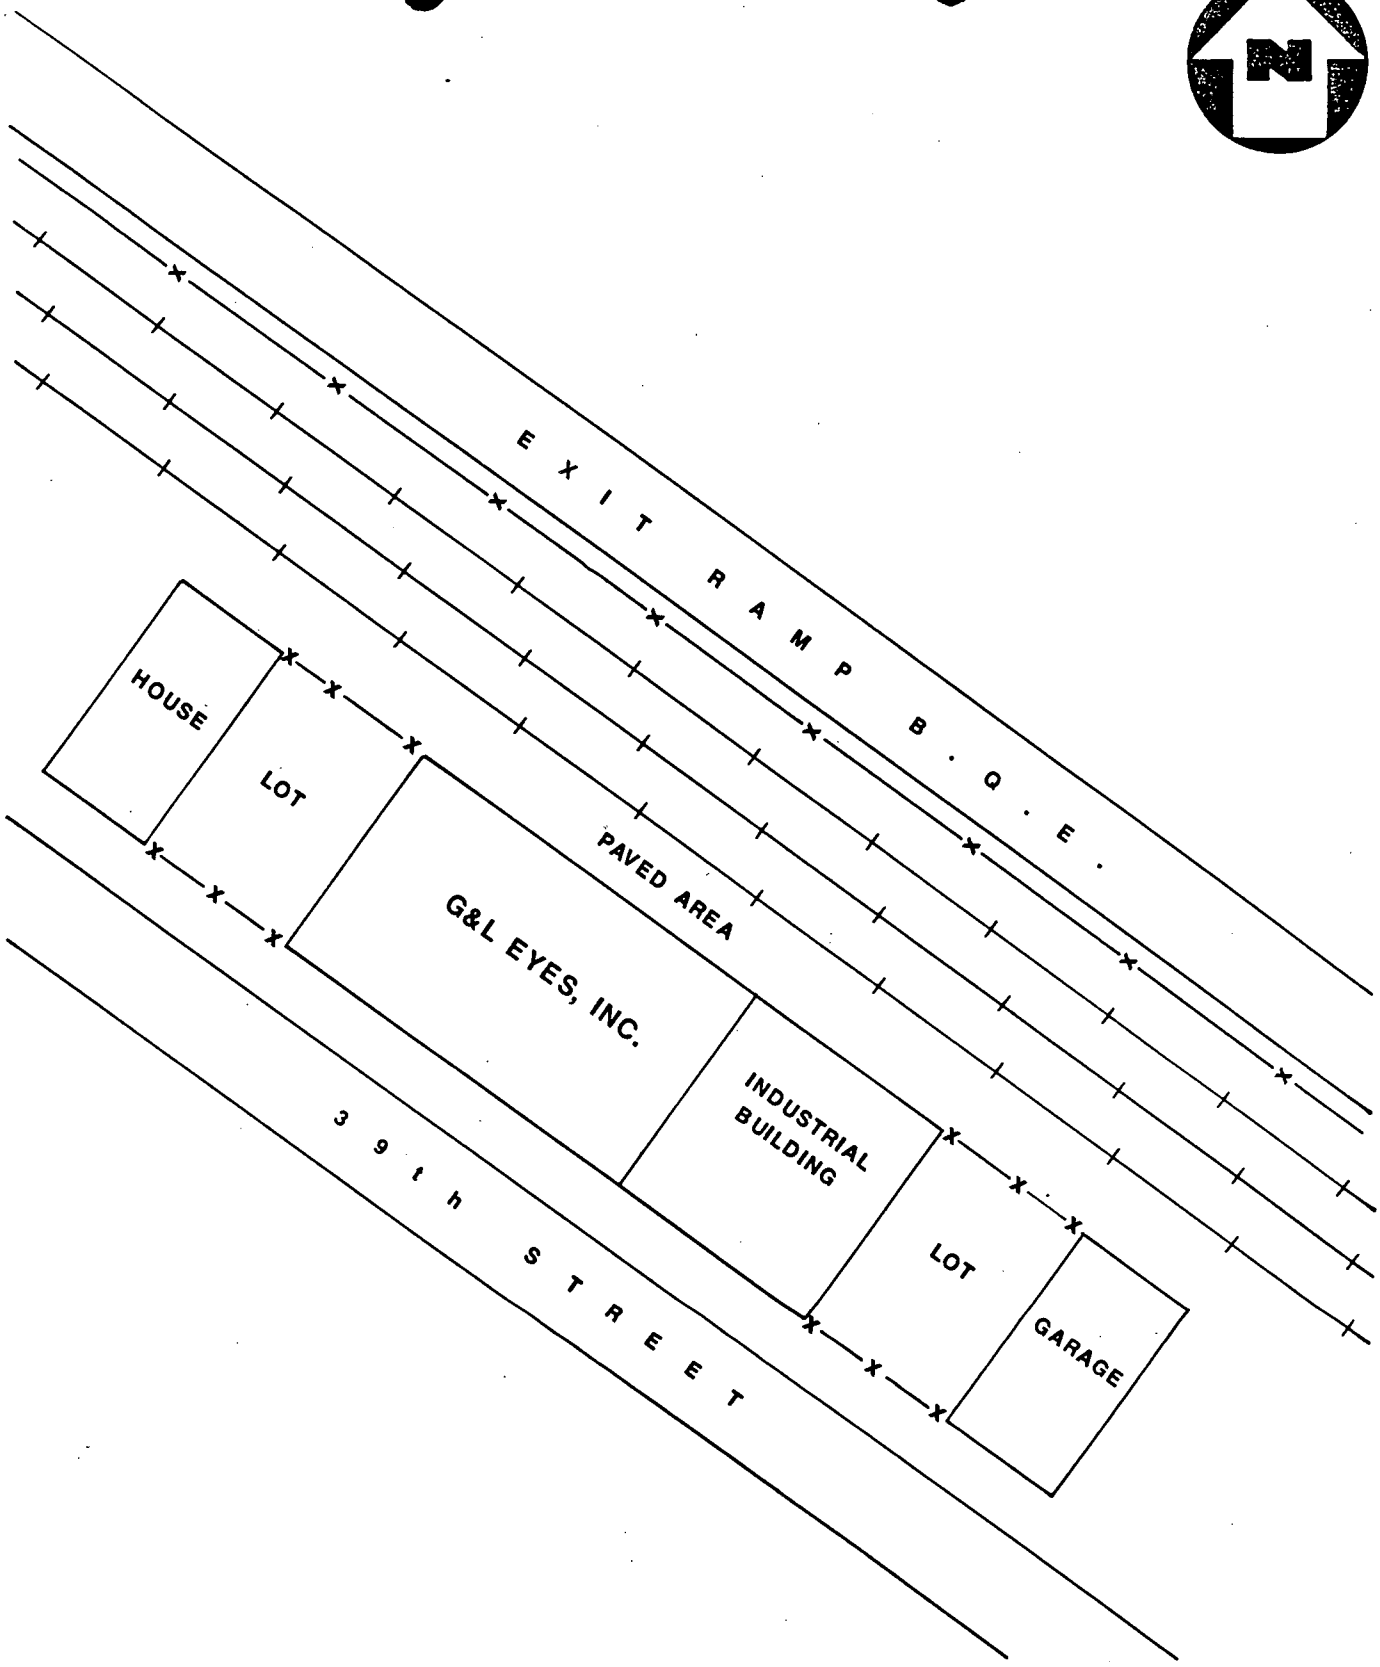

FIGURE 2

SITE MAP

G&L EYES, INC., BROOKLYN, N.Y.

NOT TO SCALE

NUS CORPORATION
A Halliburton Company

NUS CORPORATION

G & L EYES, INC., BROOKLYN, NEW YORK

1P-4 February 4, 1987 0917
Building rear looking south.
Photographer: E. Leonard.

NUS CORPORATION

G & L EYES, INC., BROOKLYN, NEW YORK

1P-5 February 4, 1987 0918
Building side looking southeast.
Photographer: E. Leonard.

NUS CORPORATION

G & L EYES, INC., BROOKLYN, NEW YORK

1P-2 February 4, 1987 0905
Building front looking north.
Photographer: E. Leonard.

3P-4 February 5, 1987 0915
Building entrance looking northeast.
Photographer: B. Pedersen.

G & L EYES, INC.
BROOKLYN, NEW YORK
TDD# 02-8701-32
FEBRUARY 4, 1987

PHOTOGRAPH INDEX

G & L EYES, INC.
BROOKLYN, NEW YORK
TDD# 02-8701-32

PHOTOGRAPH INDEX

Photo Number	Description	Time
1P-2	February 4, 1987 Building front looking north. Photographer: E. Leonard.	0905
3P-4	February 5, 1987 Building entrance looking northeast. Photographer: B. Pedersen.	0915
1P-4	February 4, 1987 Building rear looking south. Photographer: E. Leonard.	0917
1P-5	February 4, 1987 Building side looking southeast. Photographer: E. Leonard.	0918

APPENDIX B

BACKGROUND INFORMATION

Name: Roy Panella

Title: Manager

Business Name: G & L Eyes Inc.

Address: 341 39 Street
Brooklyn, NY 11232

RE: Hazardous Waste Inspection Date: 3/13/87 Inspected By: Vernon Plummer

Location of Business: 341 39 Street

EPA Identification Number: NYD042777128

Dear

In order to determine compliance with the New York State Hazardous Waste Regulations, the New York State Department of Environmental Conservation conducted an inspection of your facility on the above referenced date.

As a result of that inspection, you were found to be operating as follows:

- ☐ Small Quantity Generator—Generates less than 100 kg/month and stores less than 100 kg.
- ☐ Small Quantity Generator—Generates less than 100 kg/month and stores more than 100 kg., but less than 1,000 kg.
- ☐ Small Quantity Generator—Generates more than 100 kg/month but less than 1,000 kg/month and stores less than 1,000 kg.
- ☐ Generator—Generates 1,000 kg or more per month and/or stores more than 1,000 kg.
- ☐ Other— _____

_____

- ☐ The Department's Inspector found no violations of the New York State Hazardous Waste Regulations on the inspection date referenced above. A copy of the Inspection Form is enclosed for your records.
- ☒ Your facility was not subject to the New York State Hazardous Waste Regulations on the inspection date referenced above. A copy of the Inspection Form is enclosed for your records.

If you have any questions, please contact the Inspector at the location circled on the back.

Thank you for your cooperation.

Sincerely,

ENCLOSURE:

47-15-14(3/86)

INSPECTION FORM

REGION: 2
Major:
Major TSDF:
Non-Major: X
Substitution:

NEW YORK STATE INDUSTRIAL HAZARDOUS WASTE MANAGEMENT ACT

Chapter 639, Laws of 1978

Prepared for:

NEW YORK STATE DEPARTMENT OF ENVIRONMENTAL CONSERVATION
Henry G. Williams, Commissioner

Division of Solid and Hazardous Waste
Norman H. Nosenchuck, Director

Send to: Compliance Inspection Section
50 Wolf Road - Room 209/415
Albany, New York 12233-0001

EPA I.D. NUMBER: N Y D 0 4 2 7 7 7 1 2 8

*HANDLER'S NAME (Corporate): G & L EYES INC.

(Division):

*HANDLER'S MAILING ADDRESS: 341 39TH ST.
BKLYN NY 11232

City, State & Zip Code

*HANDLER'S LOCATION ADDRESS:
(if different than mailing)

City, State & Zip Code

*HANDLER'S TELEPHONE NUMBER: (718) 768-9690 Extension:

*FULL NAME OF HANDLER'S CONTACT: (Mr.) (~~Ms~~) ANTHONY LUGUORI

*SIGNATURE OF HANDLER'S CONTACT: [signature]
(This signature is not an admittance to any violations cited herein. It merely acknowledges that an inspection took place.)

*TITLE OF HANDLER'S CONTACT: MANAGER

INSPECTION DATE: 3 / 13 / 19 87 TIME OF INSPECTION: 1:30 (p.m.)

INSPECTOR'S SIGNATURE: Vernon V Plummer

COUNTY: KINGS E/A NUMBER: 6 1 0 0 0

INSPECTOR'S NAME: VERNON V PLUMMER

TITLE: JUNIOR ENGINEER

NAME:

TITLE:

CHECK ONE: Copy of THIS report (___ has) (✓ has not) been given to the Handler.

REPORT PREPARED BY: VERNON V PLUMMER DATE: 3/13/87

REPORT APPROVED BY: DATE:

TABLE OF CONTENTS

		Page No.
Part I	General Information and Classification of Facility	
	1. Identification of Hazardous Waste	I-1
	2. Status Identification	I-4
	3. Exemptions	I-5
	4. Environmental Facilities Corporation (EFC) Survey	I-8
Part II	Generator Inspection Section – NOT APPLICABLE RIL 5/11/87	
	1. Exempt and Small-Quantity Generator Requirements	II-1
	2. General Requirements	II-2
	3. On-Site Accumulation of Hazardous Waste Prior to Shipment	II-2
	4. Manifest Records	II-7
	5. Personnel Training	II-9
	6. Preparedness and Prevention	II-10
	7. Contingency Plan and Emergency Procedures	II-11
Part III	Comments, Conclusions and Recommendations	III-1

APPENDICES

(Need Not Attach If Not Required - Circle Attached Appendices)

		Page No.
Appendix A	Treatment, Storage and Disposal Inspection Section	A-1
Appendix B	Transportation Terminal Inspection	B-1
Appendix C	Groundwater Monitoring	C-1
Appendix D	Surface Impoundments	D-1
Appendix E	Waste Piles	E-1
Appendix F	Secure Landburial Facilities	F-1
Appendix G	Land Treatment	G-1
Appendix H	Incinerators and Energy Recovery Facilities	H-1
Appendix I	Thermal Treatment	I-1
Appendix J	Chemical, Physical and Biological Treatment	J-1
Appendix K	Underground Injection	K-1
Appendix L	Closure/Post Closure Inspection	L-1
Appendix M	Part B Inspection	M-1
Appendix N	Requirements for Repeat Inspections	N-1

* For the purpose of this Inspection Report - HANDLER means a hazardous waste Generator, Transporter, Treatment, Storage or Disposal Facility (TSDF).

New York State Department of Environmental Conservation
Division of Solid and Hazardous Waste
50 Wolf Road, Albany, New York 12233

PART I

General Information and Classification of Facility

NOTE: FACILITY NO LONGER GENERATES HAZARDOUS WASTE.

1. Identification of Hazardous Waste - 371

	Yes	No
A. Is there reason to believe the facility has hazardous waste on-site? If yes, what leads you to believe it is hazardous waste? Check appropriate box/boxes and attach any applicable correspondence with DEC or EPA:	___	X

(1) NA Company recognizes that its waste is hazardous during the inspection.

(2) NA Company admitted the waste is hazardous in its RCRA notification and/or Part A permit application.

(3) NA Testing has shown characteristics of:
( ) ignitability - 371.3(b);
( ) corrosivity - 371.3(c);
( ) reactivity - 371.3(d);
( ) EP toxicity - 371.3(e)

NA Has revealed hazardous constituents (please attach analysis report) 371.4(a)(2), Appendix 22, Appendix 23

(4) NA The material is listed in the regulations as a hazardous waste from non-specific sources 371.4(b).

(5) NA The waste material is listed in the regulations as a hazardous waste from specific sources. 371.4(c).

(6) NA The material or product is listed in the regulations as discarded commercial chemical products, off-specification species, container residues and spill residues thereof. 371.4(d).

(7) NA Company is unsure, but they have reason to believe that waste materials are hazardous. (Explain) _____

_____.

_____

_____

_____

B. Is there reason, other than those above, for you to believe that there is hazardous waste on site? (Explain) NA

C. What other environmental permits are held by the company, relative to hazardous waste management? PA 219/75

NA SPDES Permit Number

X Air Permit Number

NA Part 364 Industrial Waste Transporter Permit (indicate this company's permit number if any)

Please describe other relavent (if any) permits and give the name, address, Part 364 Permit Number and EPA I.D. Number of transporter(s) used by company.

NA

D. If the facility is a treatment, storage or disposal facility, have they:

NA Submitted a Part A application. NA Have changes been made that are not reflected in the Part A application? Should the Part A be modified by the Company? NA If so, explain.

NA

NA Submitted a Part B application.

NA Been granted a Part 373 permit.

If so, when does it expire: NA

Please attach or explain any special conditions or variances - 373-1.1(e) NA

NA Been granted a hazardous waste Part B permit.

If so, also complete Appendix M.

E. Describe the activities that result in the generation of hazardous waste. Include the company's manufacturing processes.

G & L EYES INC. AT PRESENT LOCATION FOR 25 YRS, EMPLOYS 8 PERSONS IN THEIR OPERATIONS WHICH PRODUCES PAINTED PLASTIC EYES. OPERATIONS INCLUDES PLASTIC CUTTING, MOLDING & PAINTING. FACILITY HAS NOT GENERATED HAZARDOUS WASTE SINCE THEY ELIMINATED THEIR SPRAY PAINTING OPERATION

F. Identify the hazardous wastes that are on-site and the quantity of each (use the identification numbers referred to in Part 371).

NA

G. The handler notified EPA as a:

GENERATOR

Has EPA or DEC officially modified the handlers status? If so, attach correspondence. NA

2. Status Identification:

This handler should be inspected as a (check each appropriate category after considering exemptions)

A. NA Transporter - complete Appendix B

B. Generator Status Identification 372.1

1. NA Category 1 generator - small quantity generator - generates less than 100 kg/mo and stores less than 100 kg. - 372.1(e)(1)(vii) (a) Complete Part II, 1A.

2. NA Category 2 generator - small quantity generator - generates less than 100 kg/mo and stores more than 100 kg but less than 1,000 kg. - 372.1(e)(1)(vii)(b) - Complete Part II, 1B.

3. NA Category 3 generator - small quantity generator - generates more than 100 kg/mo but less than 1,000 kg/mo and stores less than 1,000 kg. - 372.1(e)(1)(viii) - Complete Part II, 1B and 1C.

4. NA Category 5 generator - generated 1,000 kilograms or more per month or generated acute hazardous waste in quantities greater than those specified in Part 372.1(e)(1)(v). Complete Part II. Generators over sole source aquifers also complete Appendix A.

5. NA Category 6 generator - stores 1,000 kilograms or more or stores acute hazardous waste in quantities greater than those specified in Part 372.1(e)(1)(v). Complete Part II. Generators over sole source aquifers also complete Appendix A.

C. Treatment, Storage or Disposal Facility Status

If yes, complete Appendix A and other appropriate Appendices.

1. Is hazardous waste generated and stored on-site? If so:

(a) NA Has hazardous waste been stored on-site longer than 90 days? 373-1.1(d)(1)(iii)

(b) NA Has more than 8,800 gallons of hazardous waste been stored in containers? 373-1.1(d)(iii)(a)

(c) NA Has more than 20,000 gallons of hazardous waste been stored in tanks? 373-1.1(d)(iii)(b)

2. NA Hazardous waste received from off-site and not beneficially used, reused or legitimately recycled or stored.

3. NA Hazardous waste is treated on-site.

4. NA Hazardous waste is disposed of on-site.

3. Exemptions

A. Generator Exemptions

(1) X Not a regulated handler (be sure to indicate why in Part I 1F and 1G and/or in appropriate exemption below - for example the company notified for precautionary reasons or the waste generated is not hazardous as specified in 371.1(e)(2).

(2) NA Delisted hazardous waste. IDENTIFY the waste that was delisted: (If the company is in the delisting process they are still regulated until their delisting petition is favorably approved) Complete appropriate parts depending on company status.

_____

_____

(3) NA Exemption for used engine lubricating oil. 372.1(e)(8) -

(4) NA Exemption for publicly owned treatment works 372.1(e)(4).

(5) NA Samples collected for testing. 372.1(e)(5).

(6) NA Residues of hazardous waste in empty containers. 372.1(e)(6).

(7) NA A hazardous waste which is generated in a product or raw material storage tank, a product or raw material transport vehicle or vessel, a product or raw material pipeline, or in a manufacturing process unit or an associated non-waste treatment manufacturing unit is not subject to regulation until it exits the unit in which it was generated, unless the unit is a surface impoundment, or unless the hazardous waste remains in the unit more than 90 days after the unit ceases to be operated for manufacturing, or for storage or transportation of product or raw materials. 372.1(e)(7).

B. TSD Exemptions

1. TSD exemptions - 373-1.1(d)(1) (for facilities and operations that manage hazardous waste other than waste oil)

(a) NA Storage of hazardous wastes indicated in 373-1.1(d)(4) prior to its beneficial use or reuse or legitimate recycling or reclamation. 373-1.1(d)(1)(vi). If yes, complete Part II, Questions 3, 5, 6, 7.

(b) NA Beneficial use or reuse or legitmate recycling or reclamation of a characteristic hazardous waste not identified in 373-1.1(d)(5) other than sludge. (373-1.1(d)(1)(vii)). Complete manifest questions.

(c) NA Beneficial use or reuse or legitimate recycling or reclamation of a listed hazardous waste or hazardous waste sludge other than at commercial facilities. Units utilized for precious metal recovery at commercial facilities are exempt. Recyclable materials listed in 373-1.1(d)(5) are not exempt. Any off-site facility must have an EPA identification number. (373-1.1(d)(1)(viii)) Complete manifest questions.

(d) NA The treatment of characteristic hazardous waste other than sludge prior to its beneficial use or reuse or legitimate recycling or reclamation. Recyclable materials listed in 373-1.1(d)(5) are not exempt. 373-1.1(d)(1)(ix). Complete manifest questions.

(e) NA The treatment of a listed hazardous waste or hazardous waste sludge prior to its beneficial use or reuse or legitimate recycling or reclamation other than at commercial facilities. Units utilized for precious metal recovery at commercial facilities are exempt. Any off-site facility must have an EPA identification number and comply with manifesting requirements. Recyclable materials listed in 373-1.1(d)(5) are not exempt. (373-1.1(d)(1)(x))

(f) NA Totally enclosed treatment facility (373-1.1(d)(1)(xi))

(g) NA Elementary neutralization units or wastewater treatment units other than units located at commercial facilities. Units utilized for precious metal recovery at commercial facilities are exempt. If yes, complete Part II, 3. (373-1.1(d)(1)(xii))

(h) NA A wastewater treatment facility holding a SPDES Permit for a surface water point source discharge that reuses spent pickle liquor or facilities that accumulate, store or physically, chemically or biologically treat spent pickle liquor prior to reuse in a wastewater treatment facility. (373-1.1(d)(1)(xvi))

2. TSD exemptions - 373.1.1 (d)(2) (for facilities and operations that manage waste oils)

(a) NA Storage or treatment of waste oil generated on-site prior to its beneficial use or reuse or legitimate recycling or reclamation if the waste oil is not a listed hazardous waste, and the waste oil is not a hazardous sludge. 373-1.1(d)(2)(ii). If yes, complete Part II: 3, 5, 6, 7.

(b) NA Exemptions for storage of waste oil at an energy recovery facility prior to its on-site combustion of such waste oils are not listed hazardous wastes, waste oils are not hazardous sludges, and the facility stored less than 80,000 gallons of waste oil. 373-1.1(d)(2)(iii). If yes, complete Part II: 3, 5, 6, 7.

(c) NA Combustion units that recover energy from waste oil, other than listed hazardous waste and sludges and the related treatment on-site of such combustion units.

3. TSD exemptions - (for facilities and operations that manage hazardous waste or waste oils).

(a) NA Storage of hazardous waste generated and stored on-site for 90 days or less and 8,800 gallons or less is stored in containers or 20,000 gallons or less is stored in tanks. The facility cannot be located in a geographical area overlying a sole source aquifer. If yes, complete Part II. 373-1.1(d)(1)(iii).

(b) NA Storage or treatment of hazardous waste on-site of generation if generated and stored less than 1,000 kilograms of hazardous waste in each calendar month and do not generate or store acute hazardous waste as described in 373-1.1(d)(1)(i)(b). 373-1.1(d)(1)(v).

(c) NA Treatment or containment activities during an immediate response 373-1.1(d)(1)(xiii).

(d) NA Accumulation areas. If yes, complete Part II: 3C, questions 1-5. 373-1.1(d)(1)(xiv).

(e) NA Storage of manifested shipments of hazardous waste in containers or vehicles by a transporter at its own transfer facility for 5 days or less. If yes, complete Appendix B: 3. 373-1.1(d)(1)(xv).

4. Environmental Facilities Corporation (EFC) Survey

The following questions are voluntary:

The Environmental Facilities Corporation (EFC) is actively involved in the industrial materials recycling program, and these questions will assist EFC in carrying out this program. It may also be beneficial to the facility being inspected in that acceptable markets or more economical alternatives to the facility's current disposal techniques may be brought to their attention.

A. Does the company believe their hazardous waste has the potential for recovery, reclamation or exchange with other companies to minimize disposal costs? ___Yes ___No ___Don't Know

If yes:

B. Does the company wish to list their waste stream in the Northeast Industrial Waste Exchange Listings Catalog? ___Yes ___No ___Don't Know

C. Does the company want to receive additional information about the potential for waste exchange? ___Yes ___No ___Don't Know

D. Does the company wish to obtain assistance from the New York State Environmental Facilities Corporation to assess the potential for recovery, reclamation or exchange of the hazardous waste stream? ___Yes ___No ___Don't Know

The Company representative may wish to contact Mr. Pickett Simpson, Hazardous Waste Program Manager, Environmental Facilities Corporation, 50 Wolf Road, Room 527, Albany, New York 12233 at (518) 457-4138.

NOT FOR RE[redacted]SE TO COMPANY, PROTECTED INFORM[redacted]ION

PART III

Comments, Conclusions and Recommendations Section

Facility Name G & L EYES INC.

EPA I.D. No. N Y D 0 4 2 7 7 7 1 2 8

Date of Inspection MARCH 13, 1986

General Comments and Conclusions (cite appropriate State regulations in violation and attach additional sheets and other information as required)

OVERALL, THE FACILITY WAS IN GOOD SHAPE WITH RESPECT TO RCRA REQUIREMENTS. FACILITY PERSONNEL WERE VERY CO-OPERATIVE DURING THE INSPECTION AND SUPPLIED ALL INFORMATION REQUESTED.

NO VIOLATIONS WERE NOTED.

NOT FOR RELEASE TO COMPANY, PROTECTED INFORMATION

Recommendations EPA I.D. No. N Y D 0 4 2 7 7 7 1 2 8

___ Formal confidentiality is being requested.

X No follow-up necessary.

___ Do you recommend that the central office wait a maximum of two weeks for you to review supplemental documents prior to determining if a warning letter should be issued?

___ A soft warning letter should be issued.

___ A strong warning letter should be issued.

___ A complaint letter should be issued and a fine levied.

___ DO NOT PROCESS, THIS COMPANY HAS BEEN REFERRED TO THE BUREAU OF ENVIRONMENTAL CONSERVATION INVESTIGATION (BECI) ON _____ (Date).

___ Facility representative would like a copy of report (inspector submit two copies to C.O. and C.O. will send with reply)

X Facility representative has been given a copy of report on _____ (Date) (inspector submit one copy to C.O.)

___ Other (please explain)

_____

_____

_____

_____

_____

_____

___ Sample(s) have been taken.

Comments on sample results: _____

_____

_____

NOT FOR RELEASE TO COMPANY, PROTECTED INFORMATION

Recommendations EPA I.D. No. N Y D 0 4 2 7 7 7 1 2 8

___ Formal confidentiality is being requested.

X No follow-up necessary.

___ Do you recommend that the central office wait a maximum of two weeks for you to review supplemental documents prior to determining if a warning letter should be issued?

___ A soft warning letter should be issued.

___ A strong warning letter should be issued.

___ A complaint letter should be issued and a fine levied.

___ DO NOT PROCESS, THIS COMPANY HAS BEEN REFERRED TO THE BUREAU OF ENVIRONMENTAL CONSERVATION INVESTIGATION (BECI) ON _____ (Date).

___ Facility representative would like a copy of report (inspector submit two copies to C.O. and C.O. will send with reply)

X Facility representative has been given a copy of report on _____ (Date) (inspector submit one copy to C.O.)

___ Other (please explain)

_____

_____

_____

_____

_____

_____

___ Sample(s) have been taken.

Comments on sample results: _____

_____

_____