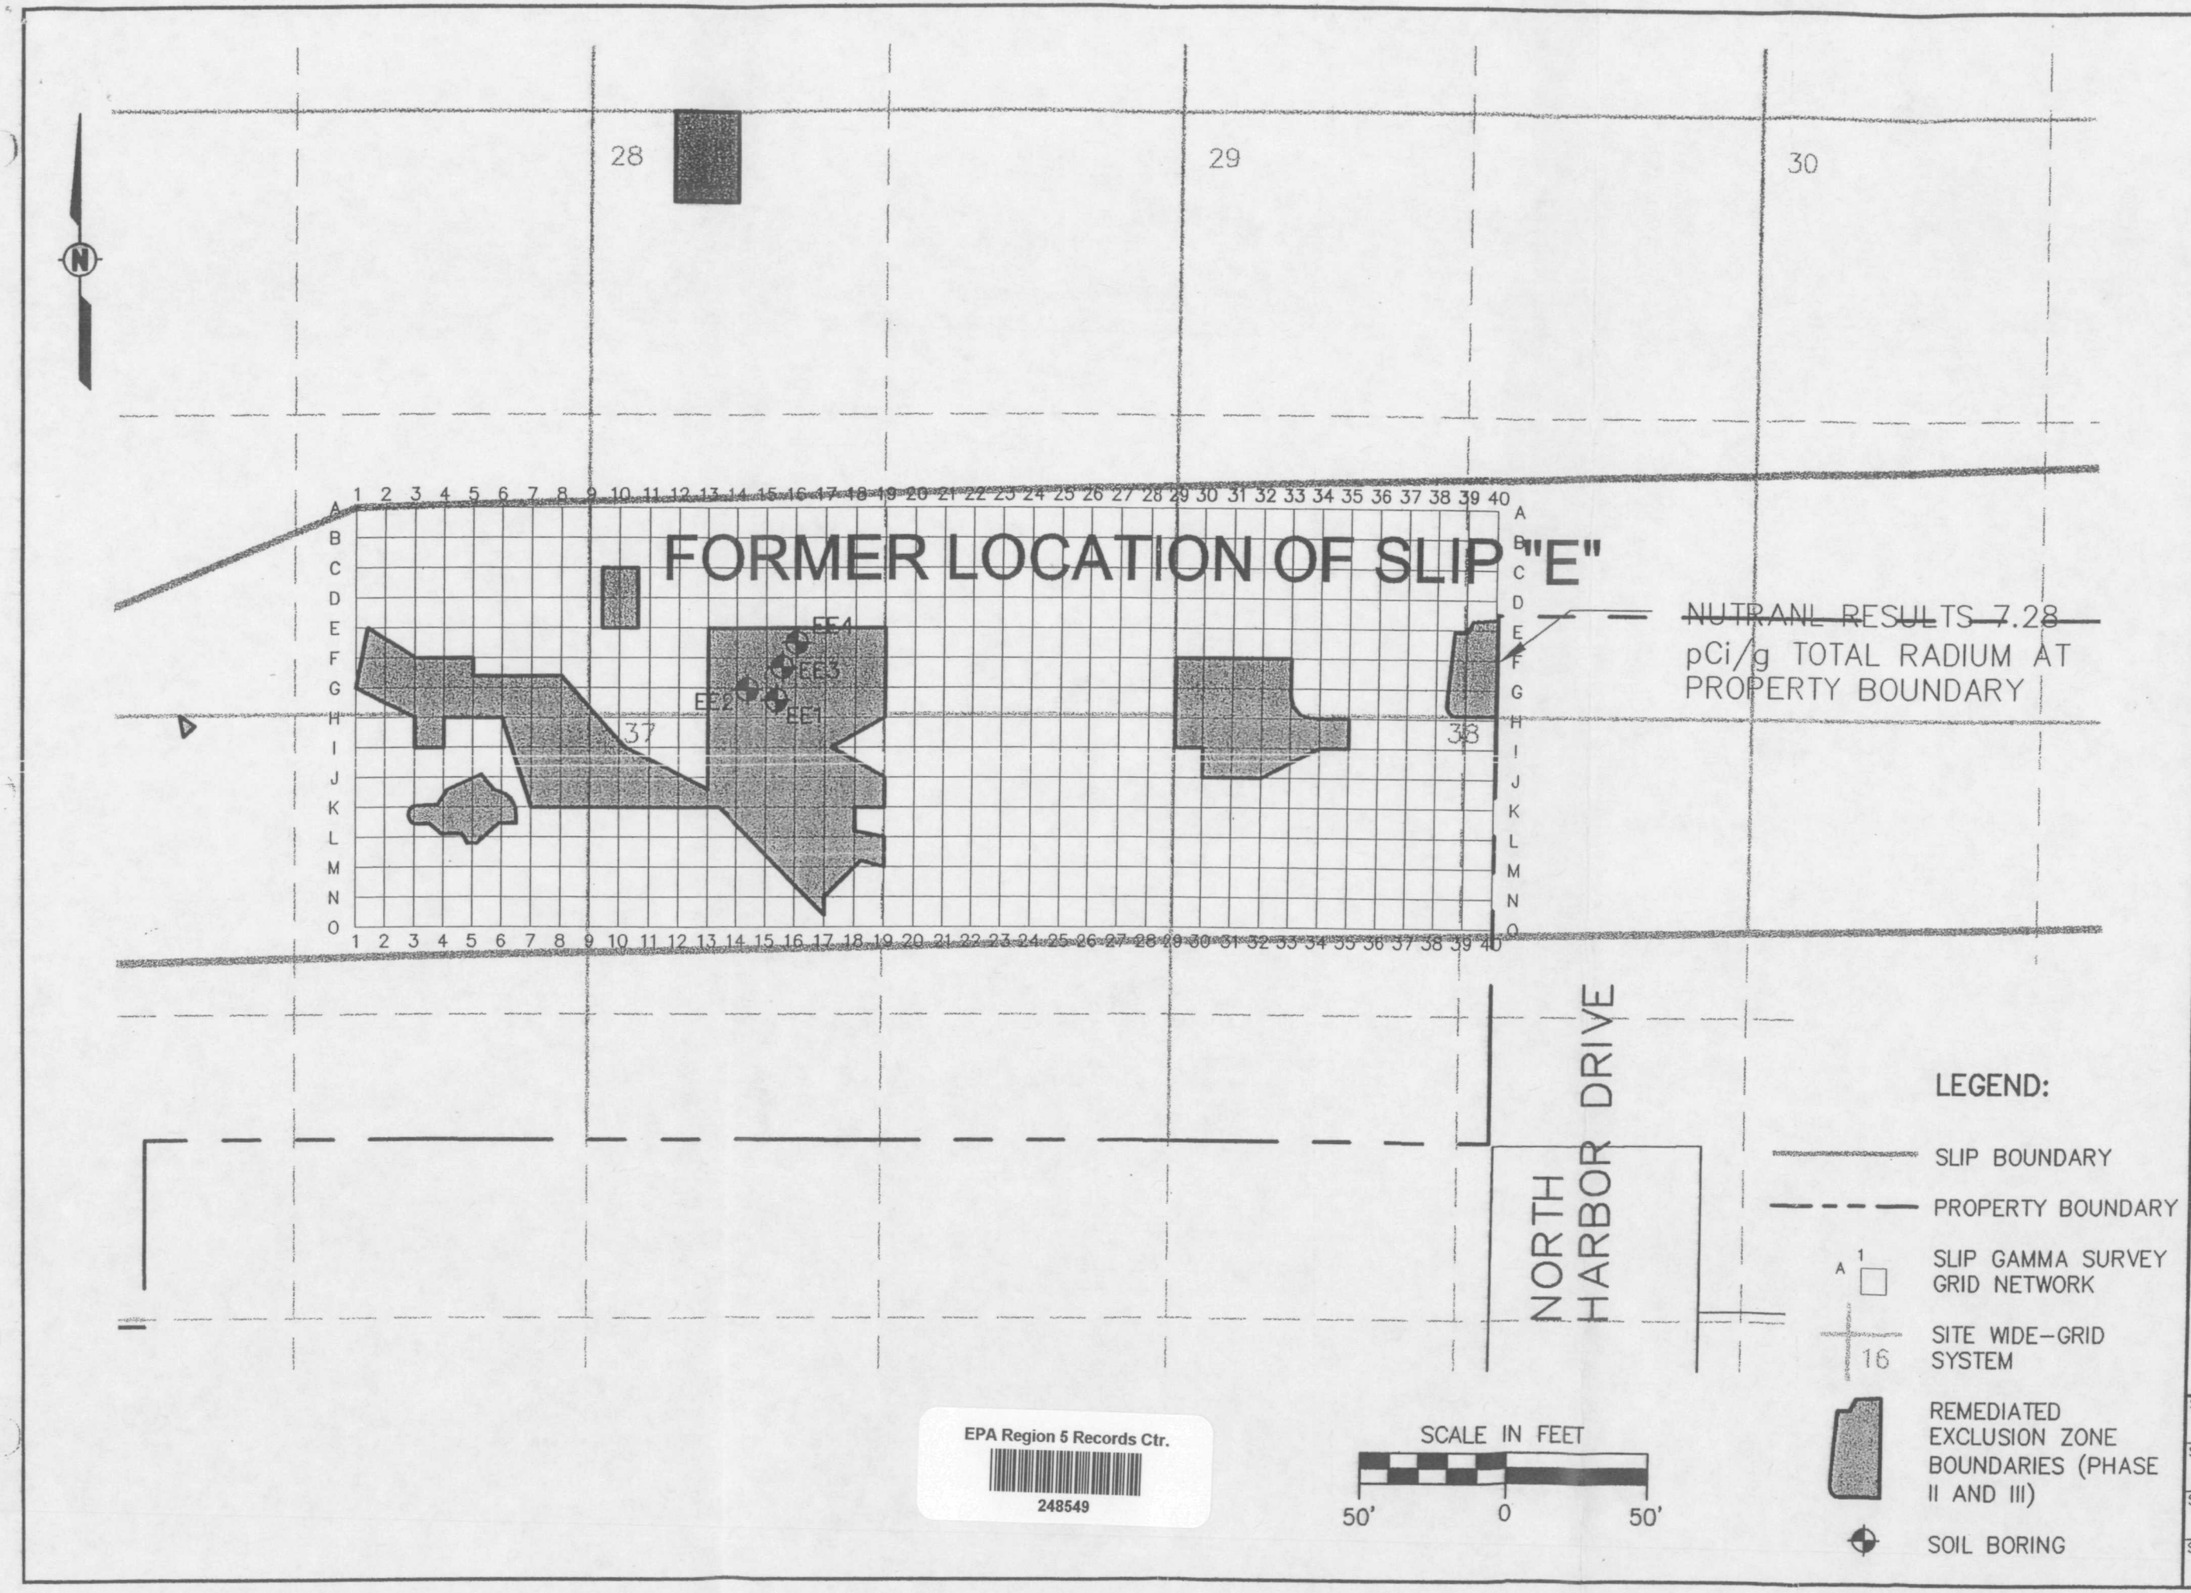

DRAWN BY PVP	DATE 5/06/03	
CHECKED BY SCK	DATE 5/06/03	
APPROVED BY RGB	DATE 5/06/03	
CADFILE X:\PROJECTS\132193XC\REPORT\G132193XC-13.dwg	05/13/2003 10:	

LOCATIONS OF MATERIAL REMAINING BENEATH ADJACENT SIDEWALK
LAKESHORE EAST DEVELOPMENT LLC
221 NORTH COLUMBUS DRIVE
CHICAGO, ILLINOIS

STS Consultants Ltd.
Consulting Engineers

STS PROJECT NO. 32193-XC
STS PROJECT FILE G132193XC-13.dwg
SCALE 1"=50'
SHEET NO. 13