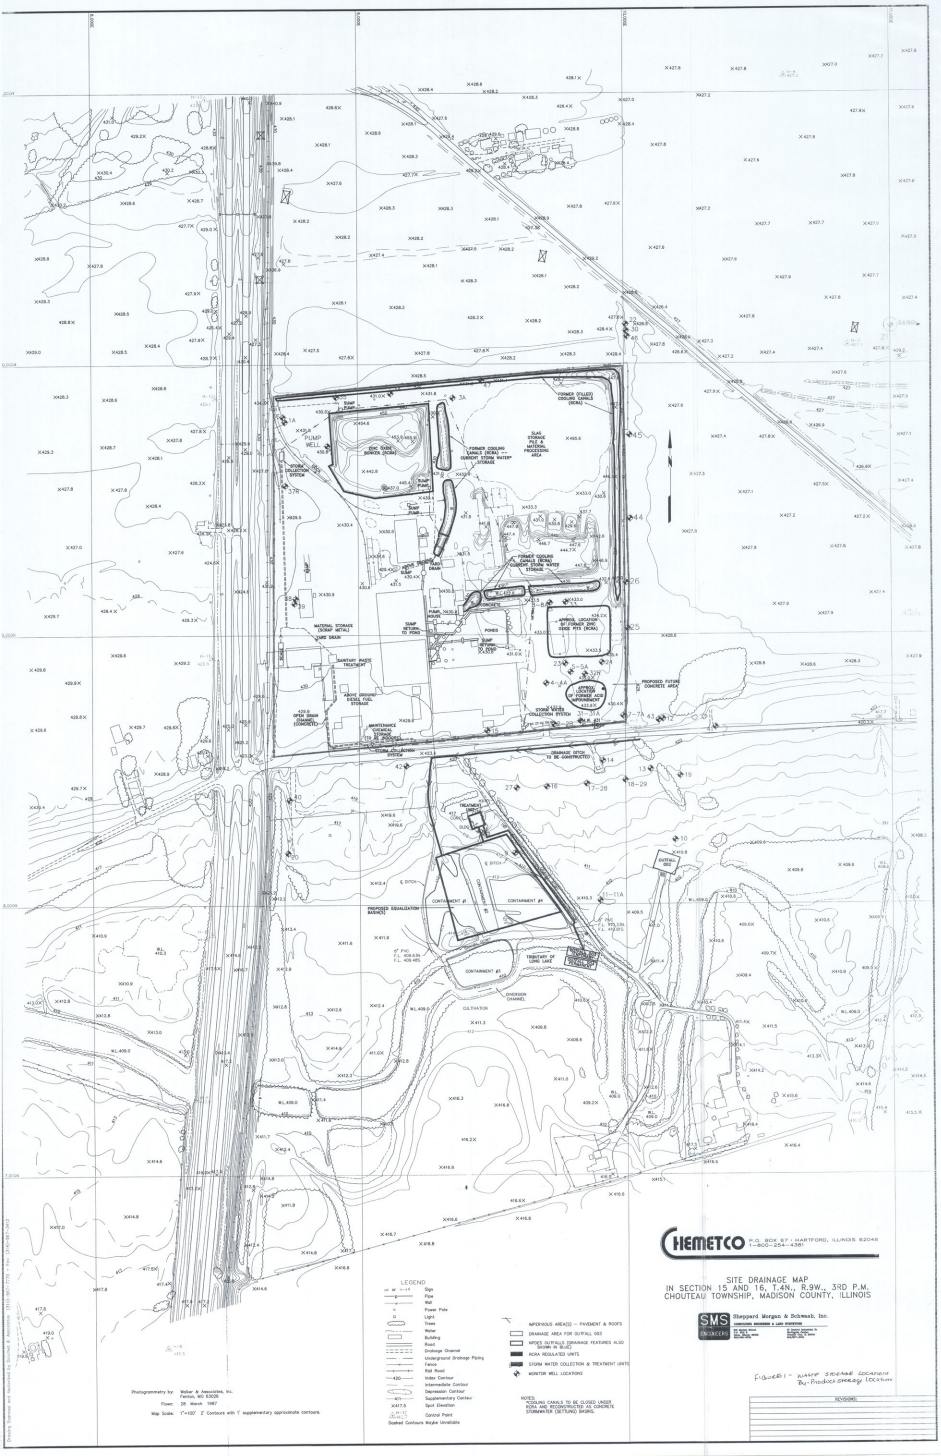

CHEMETCO
P.O. BOX 67 · HARTFORD, ILLINOIS 62048
1-800-254-4381
SITE DRAINAGE MAP
IN SECTION 15 AND 16, T.4N., R.9W., 3RD P.M.
CHOUTEAU TOWNSHIP, MADISON COUNTY, ILLINOIS
SMS ENGINEERS
Sheppard Morgan & Schwaab, Inc.
LEGEND
Sign
Pipe
Wall
Power Pole
Light
Trees
Water
Building
Road
Drainage Channel
Underground Drainage Piping
Fence
Rail Road
Index Contour
Intermediate Contour
Depression Contour
Supplementary Contour
Spot Elevation
Control Point
Dashed Contours Maybe Unreliable
IMPERVIOUS AREA(S) – PAVEMENT & ROOFS
DRAINAGE AREA FOR OUTFALL 003
NPDES OUTFALLS DRAINAGE FEATURES ALSO SHOWN IN BLUE
RCRA REGULATED UNITS
STORM WATER COLLECTION & TREATMENT UNITS
MONITOR WELL LOCATIONS
NOTES:
COOLING CANALS TO BE CLOSED UNDER RCRA AND RECONSTRUCTED AS CONCRETE STORMWATER (SETTLING) BASINS.
Photogrammetry by: Walker & Associates, Inc. Fenton, MO 63026
Flown: 26 March 1987
Map Scale: 1"=100' 2' Contours with 1' supplementary approximate contours.
FIGURE 1 - WASTE STORAGE LOCATION By-Product Storage Location
REVISIONS