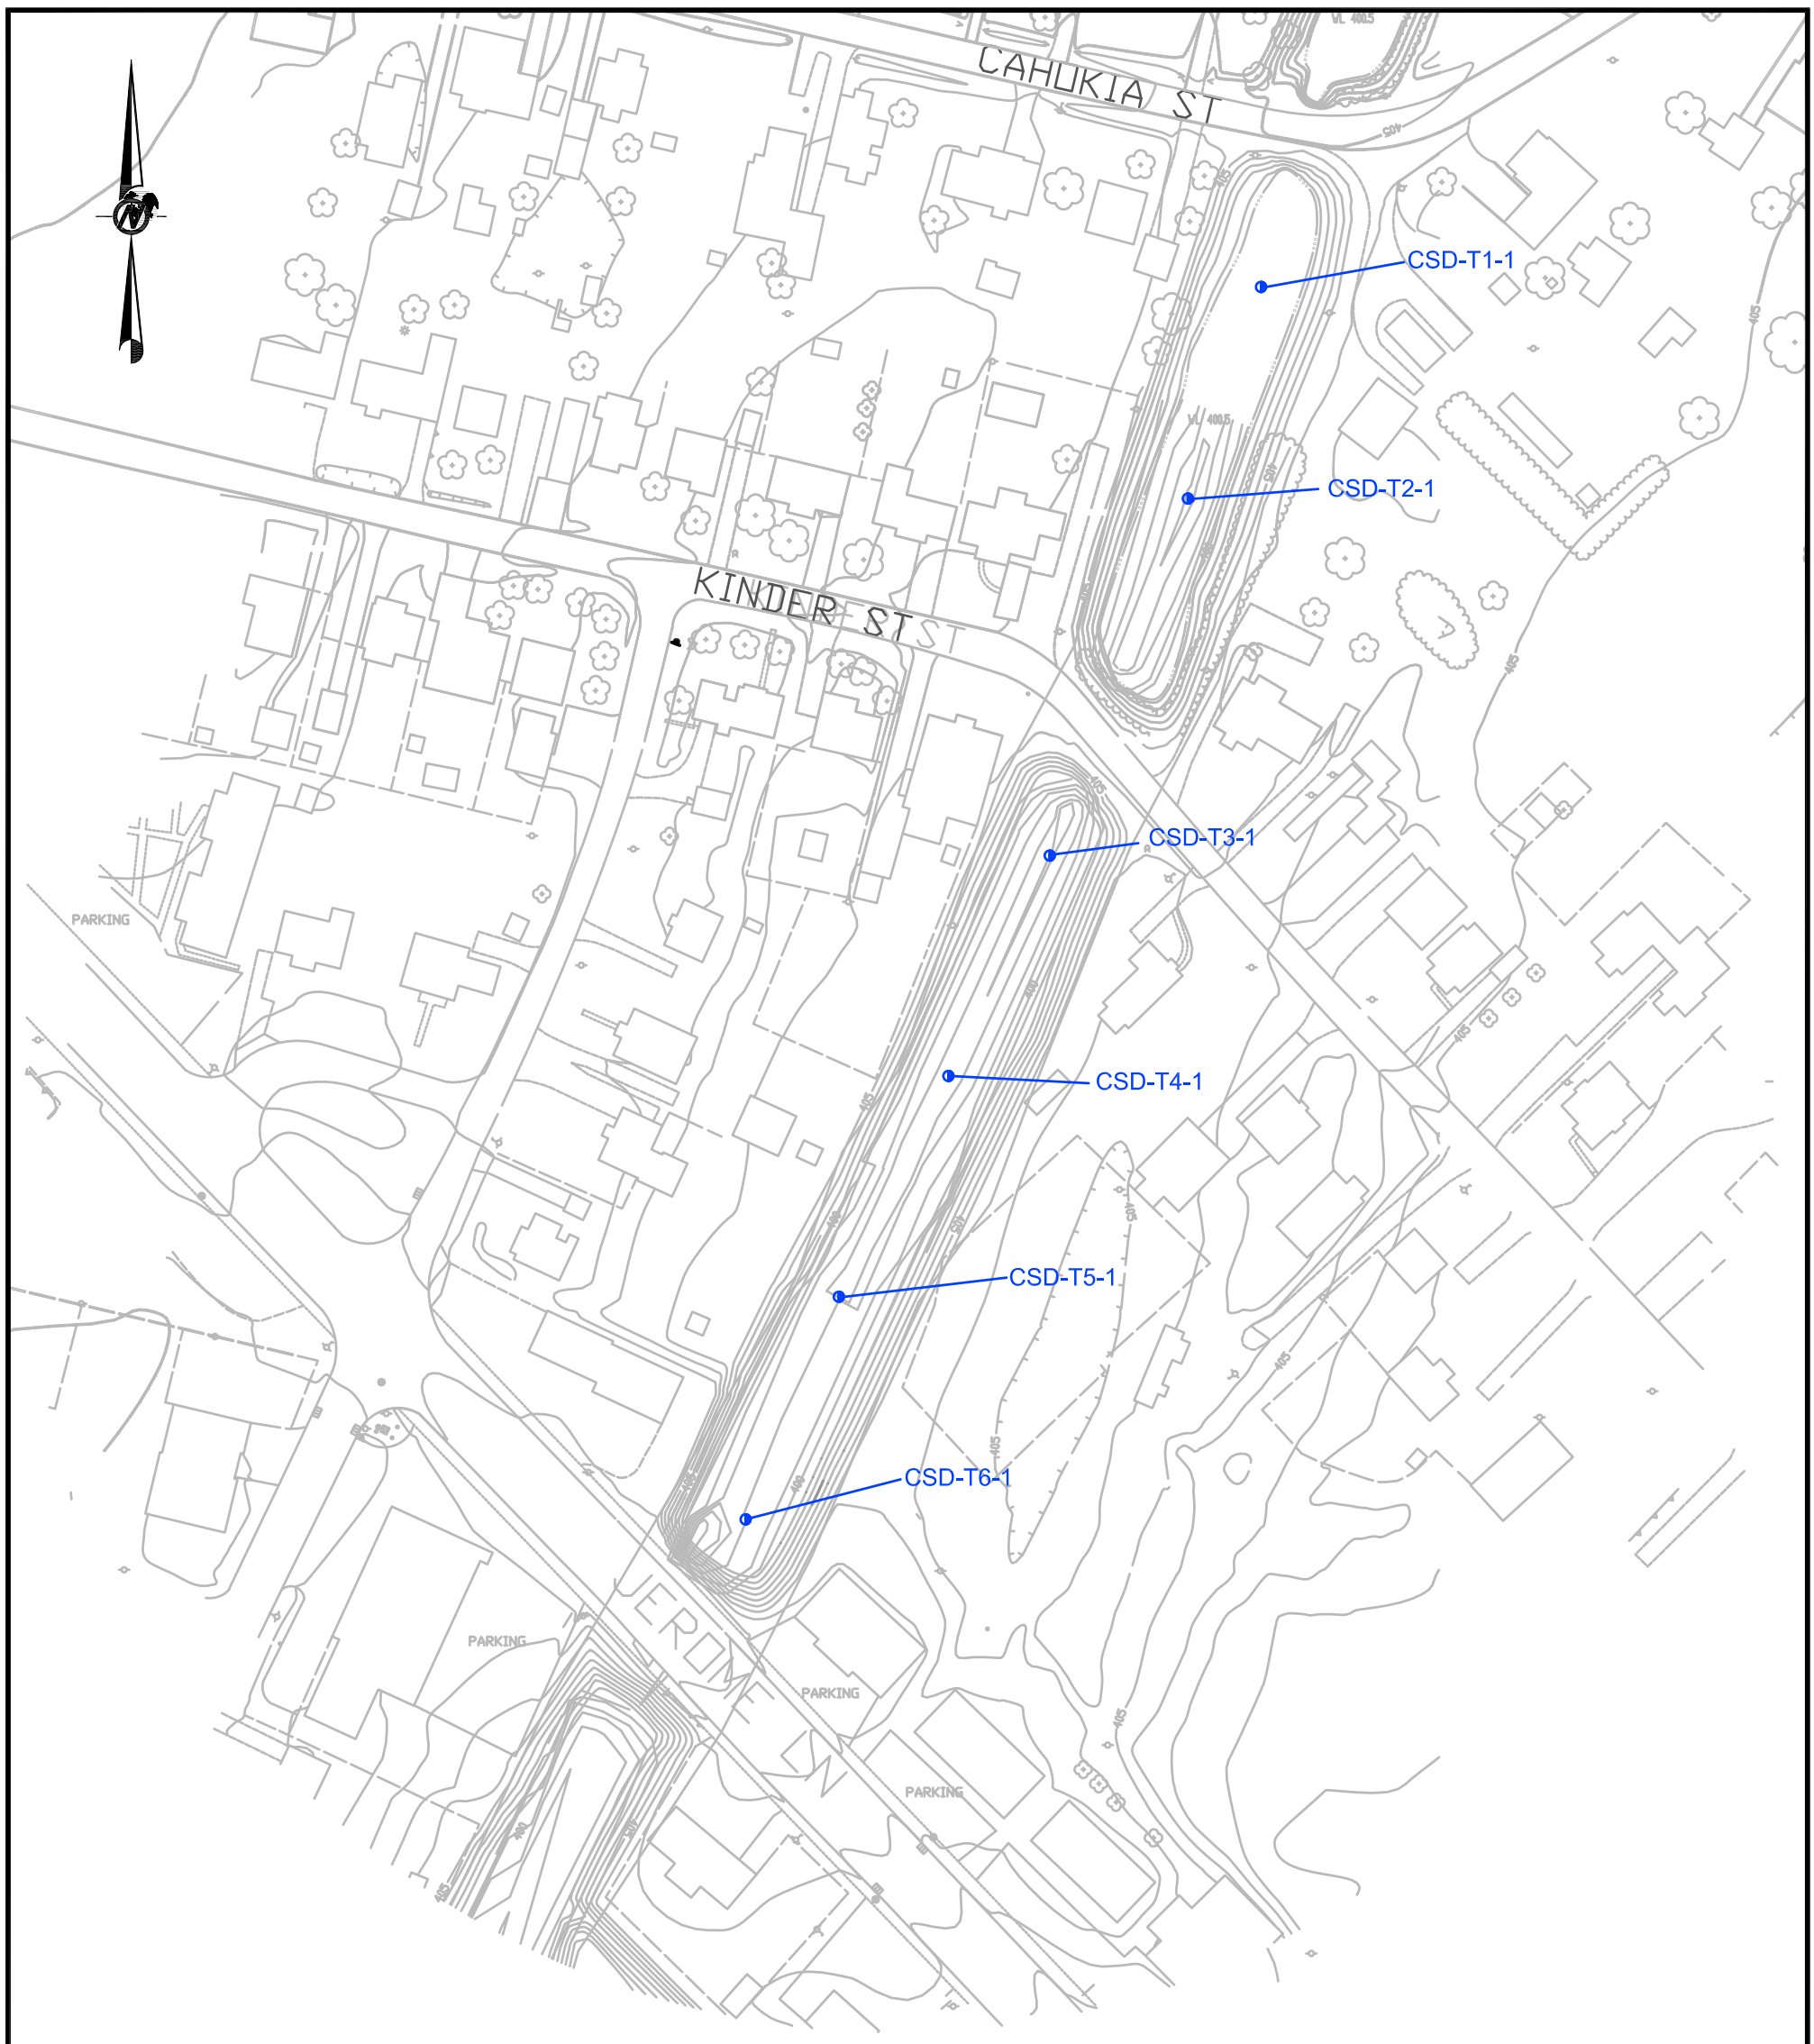

LEGEND

◐ = *2001/2002 Sampling Locations*

100 0 100
SCALE FEET

Original Map Provided By Zahner & Associates, Inc.

FIGURE **2-17**	PROJECT No. 083-84127	TITLE **CREEK SEGMENT D CREEK BOTTOM SOIL SAMPLING TRANSECTS**	PROJECT SOLUTIA INC DEAD CREEK Sauget, Illinois
	FILE No. 08384127A217		
	REV. 0 SCALE AS SHOWN		
	DESIGN AWG 12/29/08		
	CADD AWG 12/29/08		
	CHECK JCW 01/05/09		
	REVIEW MNH 01/09/09		

Golder Associates
St. Louis, Missouri