APPENDIX N

TSCA CONTAINMENT CELL MONITORING INFORMATION

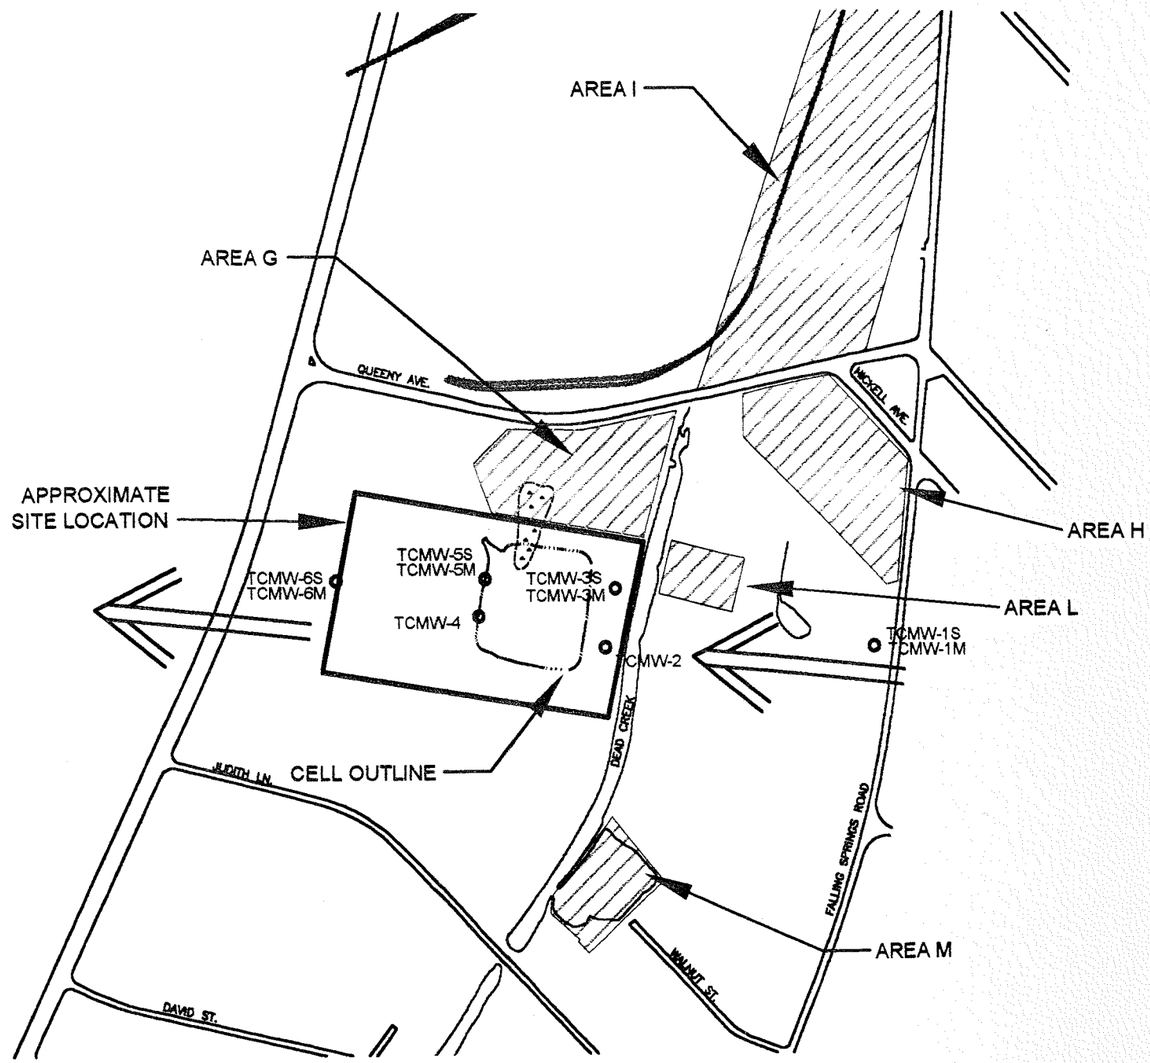

LEGEND

TCMW-1S
TCMW-1M — GROUNDWATER MONITORING WELL LOCATION

APPROXIMATE GROUNDWATER FLOW DIRECTION

N

GRAPHIC SCALE

500 0 250 500

(IN FEET)
1 inch = 500 ft.

NOTES:
1. THE BASE MAP WAS PROVIDED BY ROUX ASSOCIATES, INC.
2. THE AREA LOCATIONS ARE ESTIMATED FROM "EXPANDED SITE INVESTIGATION, DEAD CREEK PROJECT SITES AT CAHOKIA/SUGET, ILLINOIS", ECOLOGY AND ENVIRONMENT, INC. MAY 1988.
3. SITE LOCATION AND SIZE IS ESTIMATED FROM "SAUGET AREA 1 TSCA CONTAINMENT CELL DESIGN REPORT SOLUTIOA INC. CAHOKIA, ILLINOIS", URS, APRIL 2, 2001.

Williams	R. S. Williams & Associates Consulting Engineers	TITLE	MONITORING WELL LOCATIONS	
CLIENT/PROJECT	SOLUTIA / TSCA CELL	DRAWN DW	DATE 7/17/01	JOB NO.
		CHECKED	SCALE AS SHOWN	DWG. NO. 4
		REVIEWED	FILE NAME Fig-04	FIGURE NO.

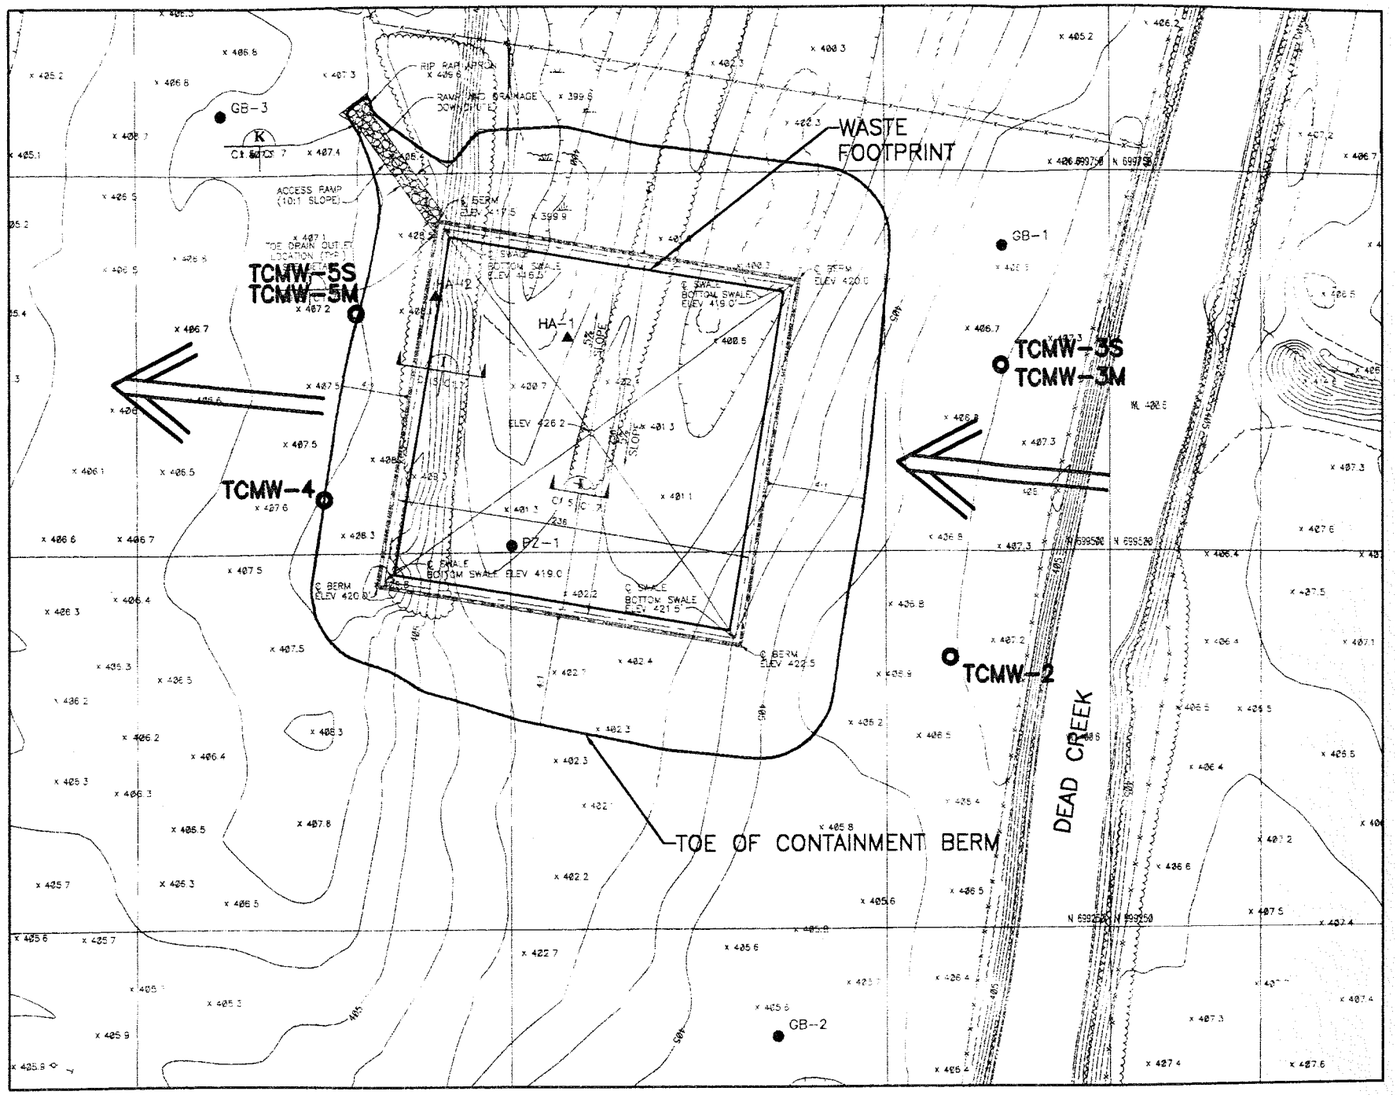

LEGEND

TCMW-2 PROPOSED MONITORING WELL LOCATION

APPROXIMATE GROUNDWATER FLOW DIRECTION

N

GRAPHIC SCALE

100 0 50 100

(IN FEET)
1 inch = 100 ft.

NOTE:
THE BASE DRAWING IS ADAPTED FROM URS GREINER WOODWARD CLYDE, TAMPA FLORIDA.

Williams R. S. Williams & Associates Consulting Engineers	TITLE GROUNDWATER MONITORING WELL NEAR CELL LOCATION PLAN		
CLIENT/PROJECT SOLUTIA / TSCA CELL	DRAWN DW	DATE 07/30/01	JOB NO.
	CHECKED	SCALE AS SHOWN	DWG. NO. 5
	REVIEWED	FILE NAME Fig-05	FIGURE NO.