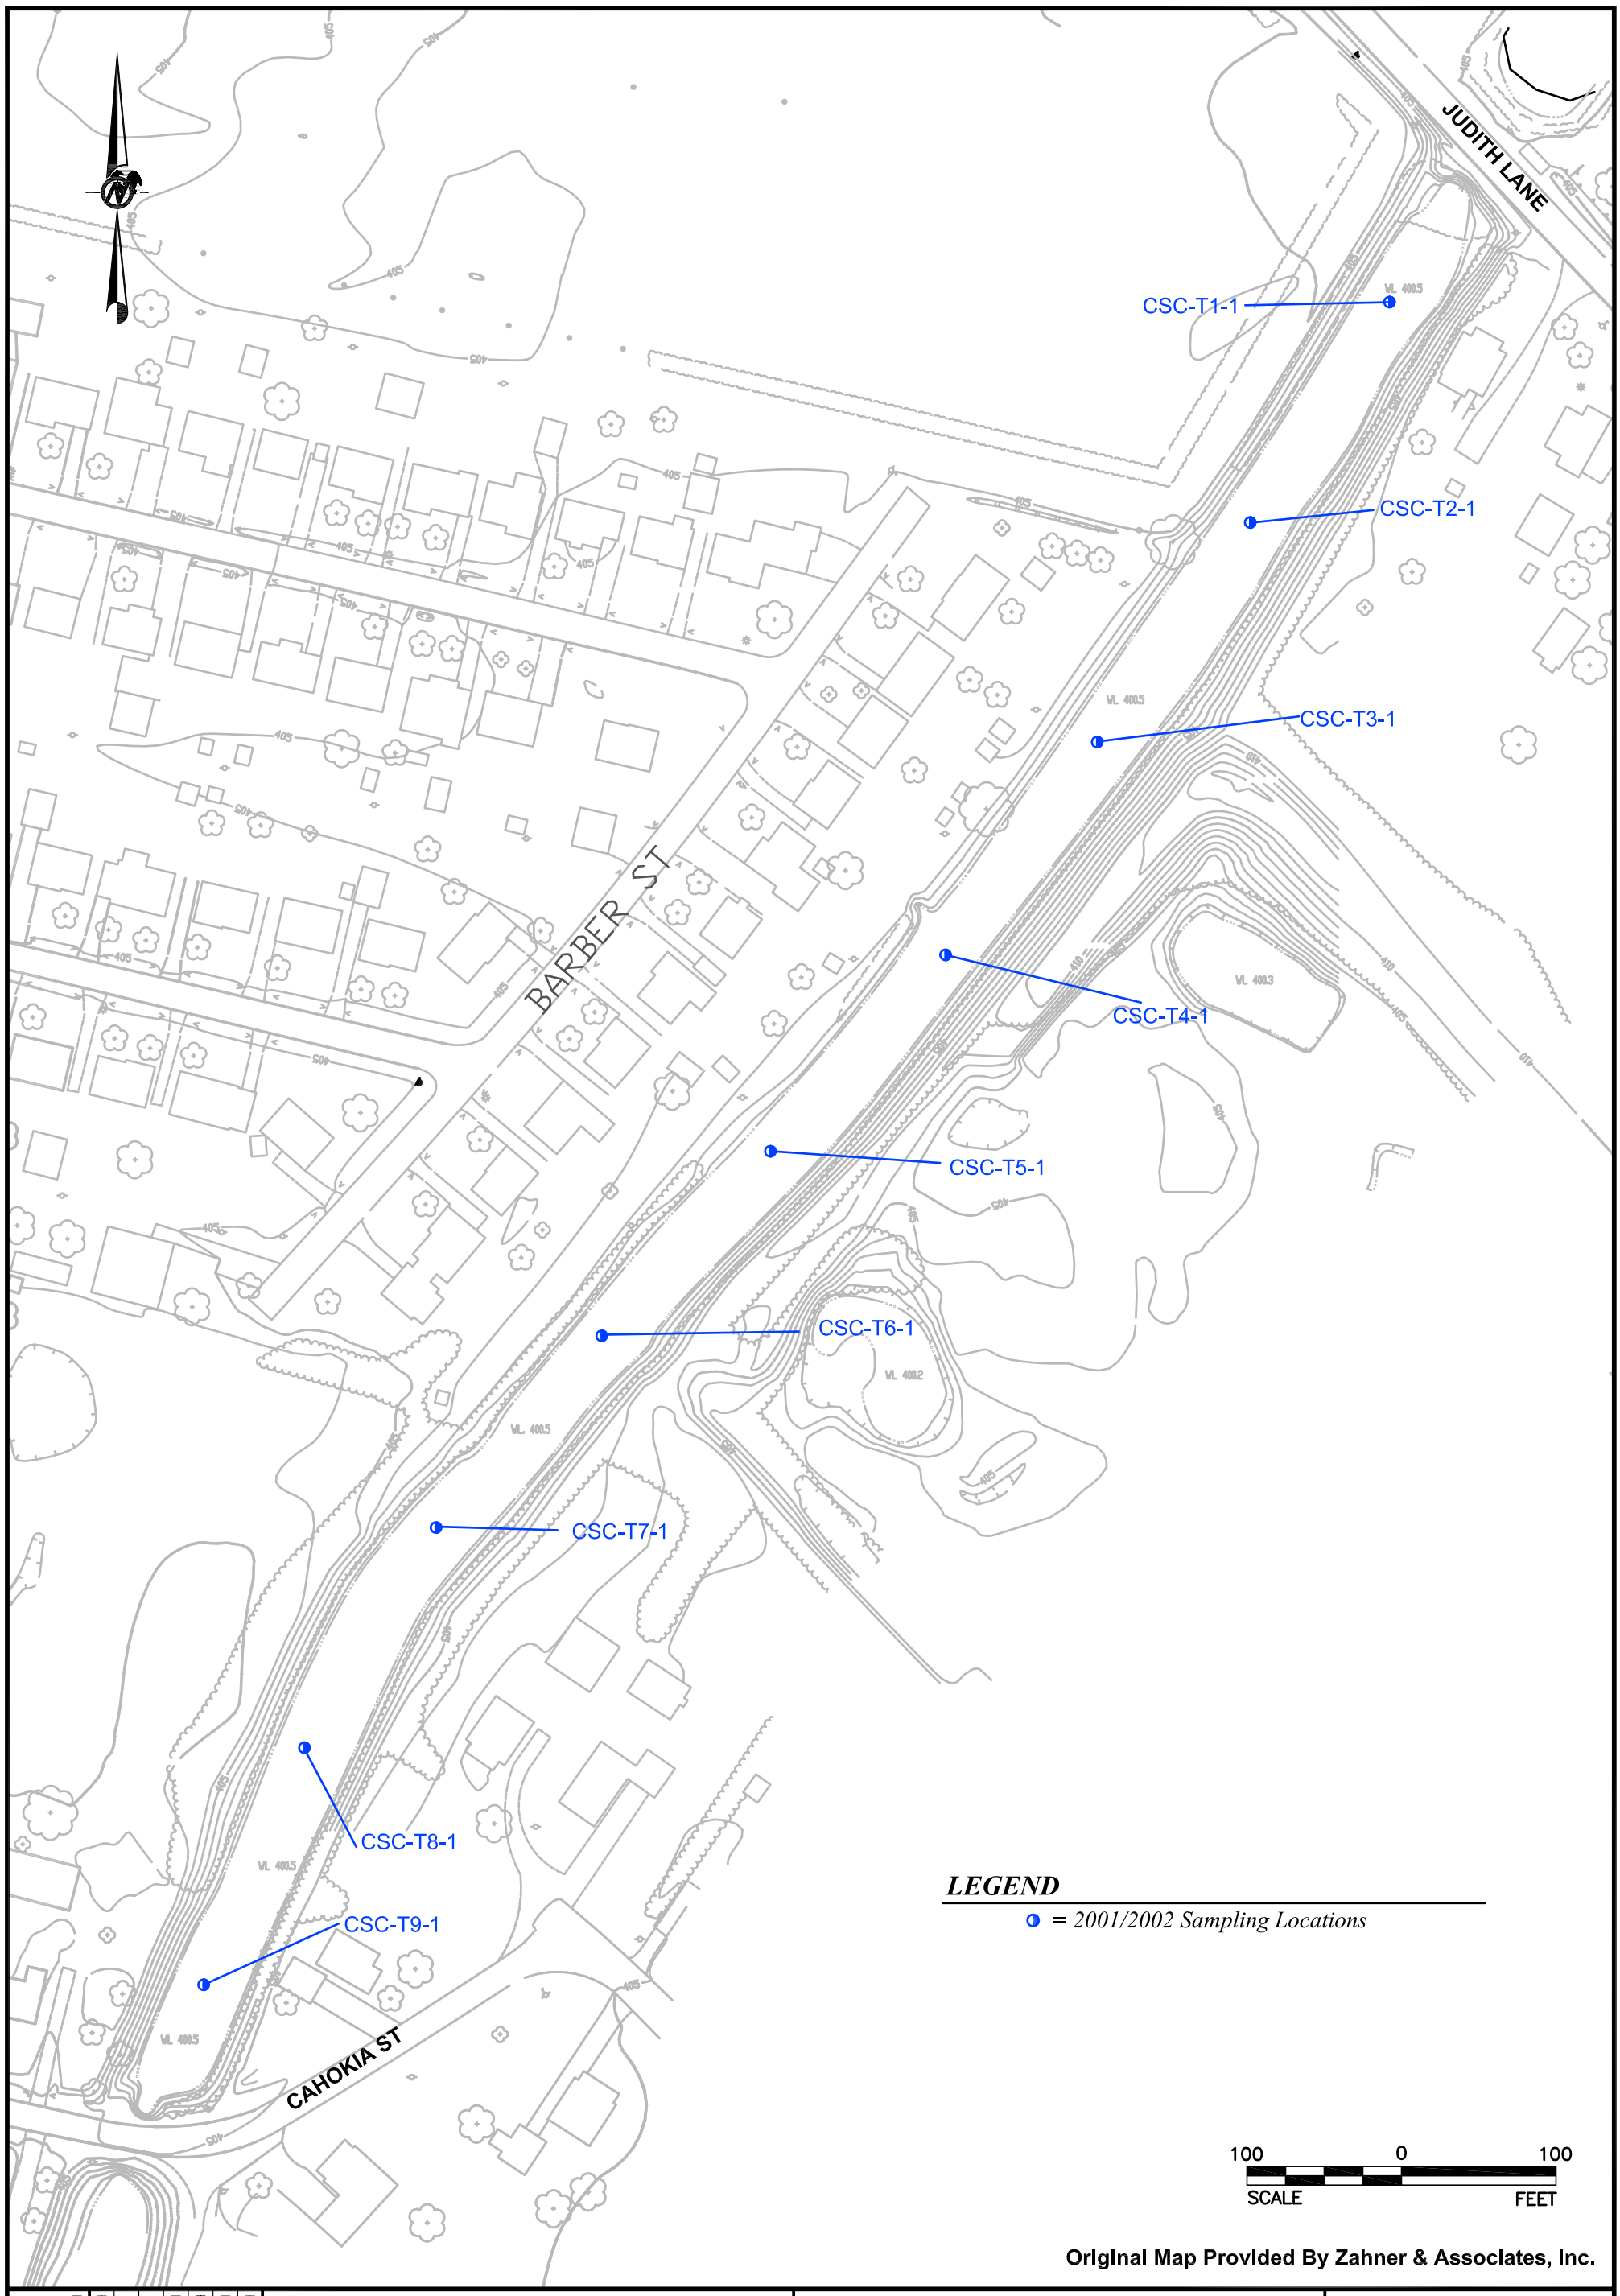

Original Map Provided By Zahner & Associates, Inc.

FIGURE 2-21	PROJECT No. 083-84127	TITLE	PROJECT
	FILE No. 08384127A221	CREEK SEGMENT C UNEXCAVATED CREEK BOTTOM SOIL SAMPLING TRANSECTS	SOLUTIA INC DEAD CREEK Sauget, Illinois
	REV. 0 SCALE AS SHOWN		
	DESIGN AWG 12/29/08		
	CADD AWG 12/29/08		
	CHECK JCW 01/05/09		
	REVIEW MNH 01/09/09		

Golder Associates
St. Louis, Missouri