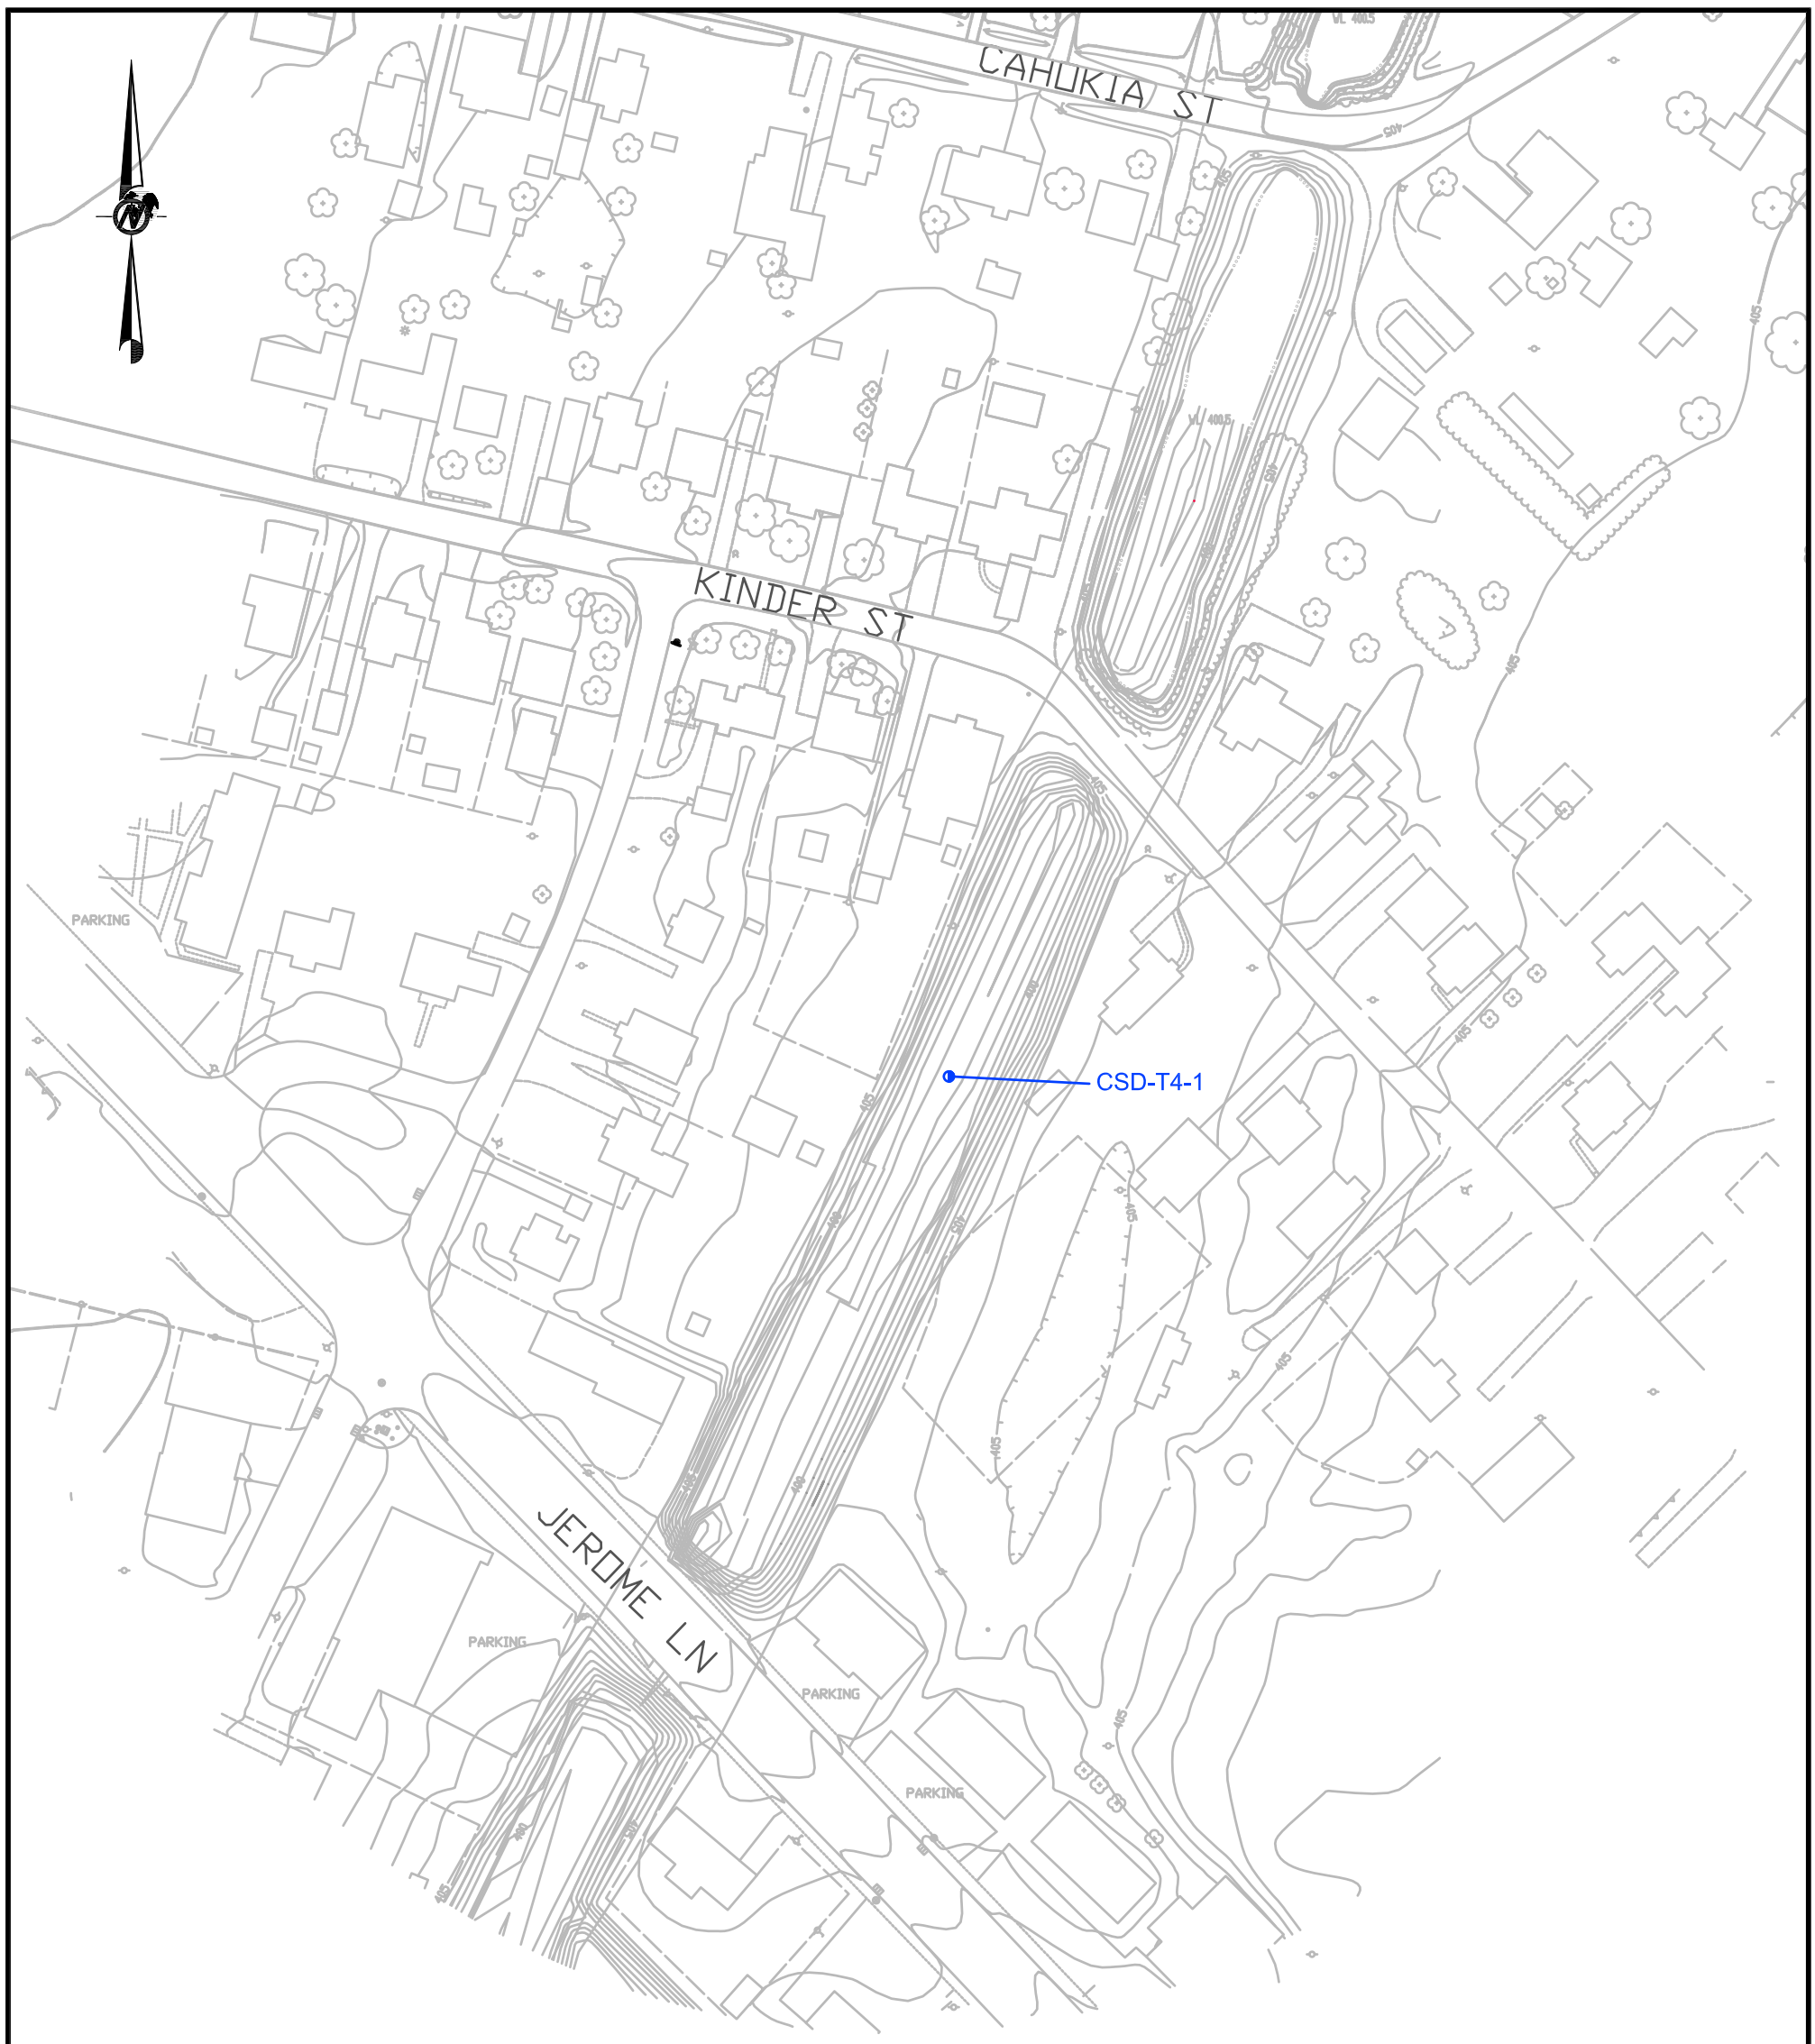

100 0 100
SCALE FEET

Original Map Provided By Zahner & Associates, Inc.

FIGURE 2-22	REVIEW MNH 01/09/09	CHECK JCW 01/05/09	CADD AWG 12/29/08	DESIGN AWG 12/29/08	REV. 0 SCALE AS SHOWN	FILE No. 08384127A222	PROJECT No. 083-84127

TITLE

CREEK SEGMENT D
UNEXCAVATED CREEK BOTTOM
SOIL SAMPLING TRANSECTS

PROJECT

SOLUTIA INC
DEAD CREEK
Sauget, Illinois

Golder Associates
St. Louis, Missouri