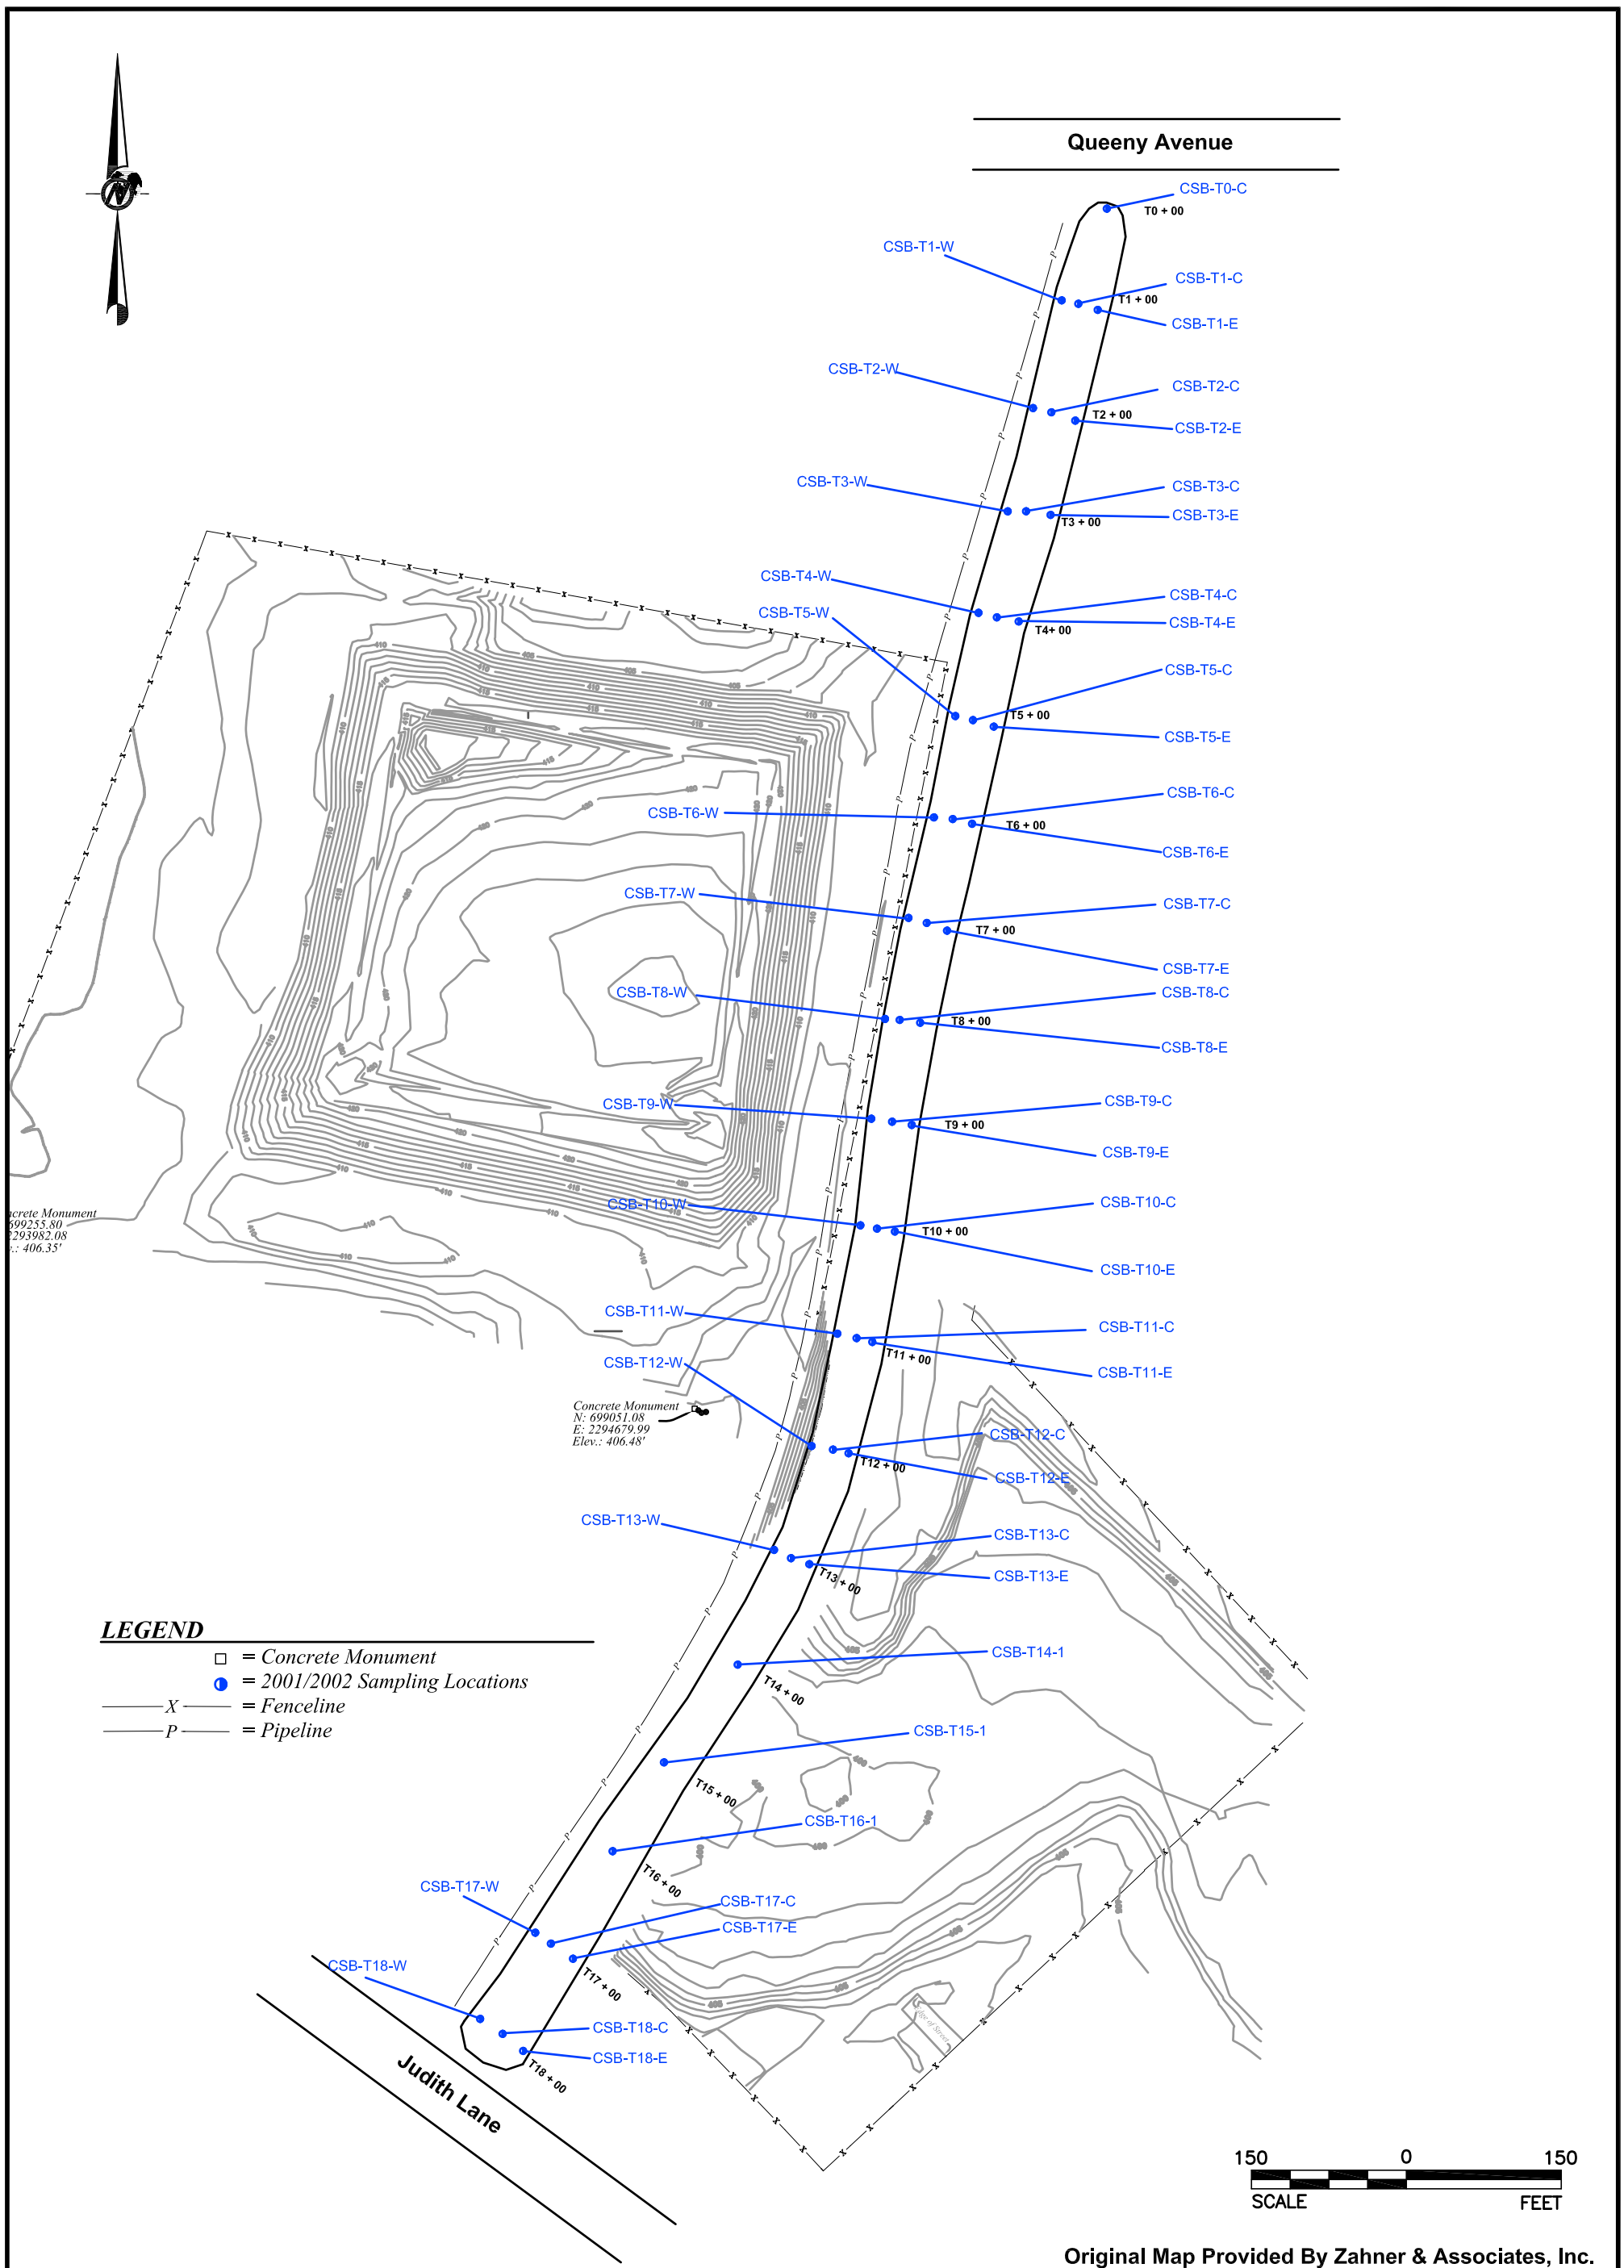


Original Map Provided By Zahner & Associates, Inc.

| | | | |
|---|---|---|---|
| FIGURE 2-15 | REVIEW MNH 01/09/09 | DESIGN AWG 12/29/08 | PROJECT No. 083-84127 |
| | CHECK JCW 01/05/09 | CADD AWG 12/29/08 | FILE No. 08384127A215 |
| | | | REV. 1 SCALE AS SHOWN |

TITLE

**CREEK SEGMENT B**
**CREEK BOTTOM SOIL**
**SAMPLING TRANSECTS**

PROJECT

SOLUTIA INC
DEAD CREEK
Sauget, Illinois

Golder Associates
St. Louis, Missouri