USEPA SF
1286393

PORSF 11.3.31.5.1 V3

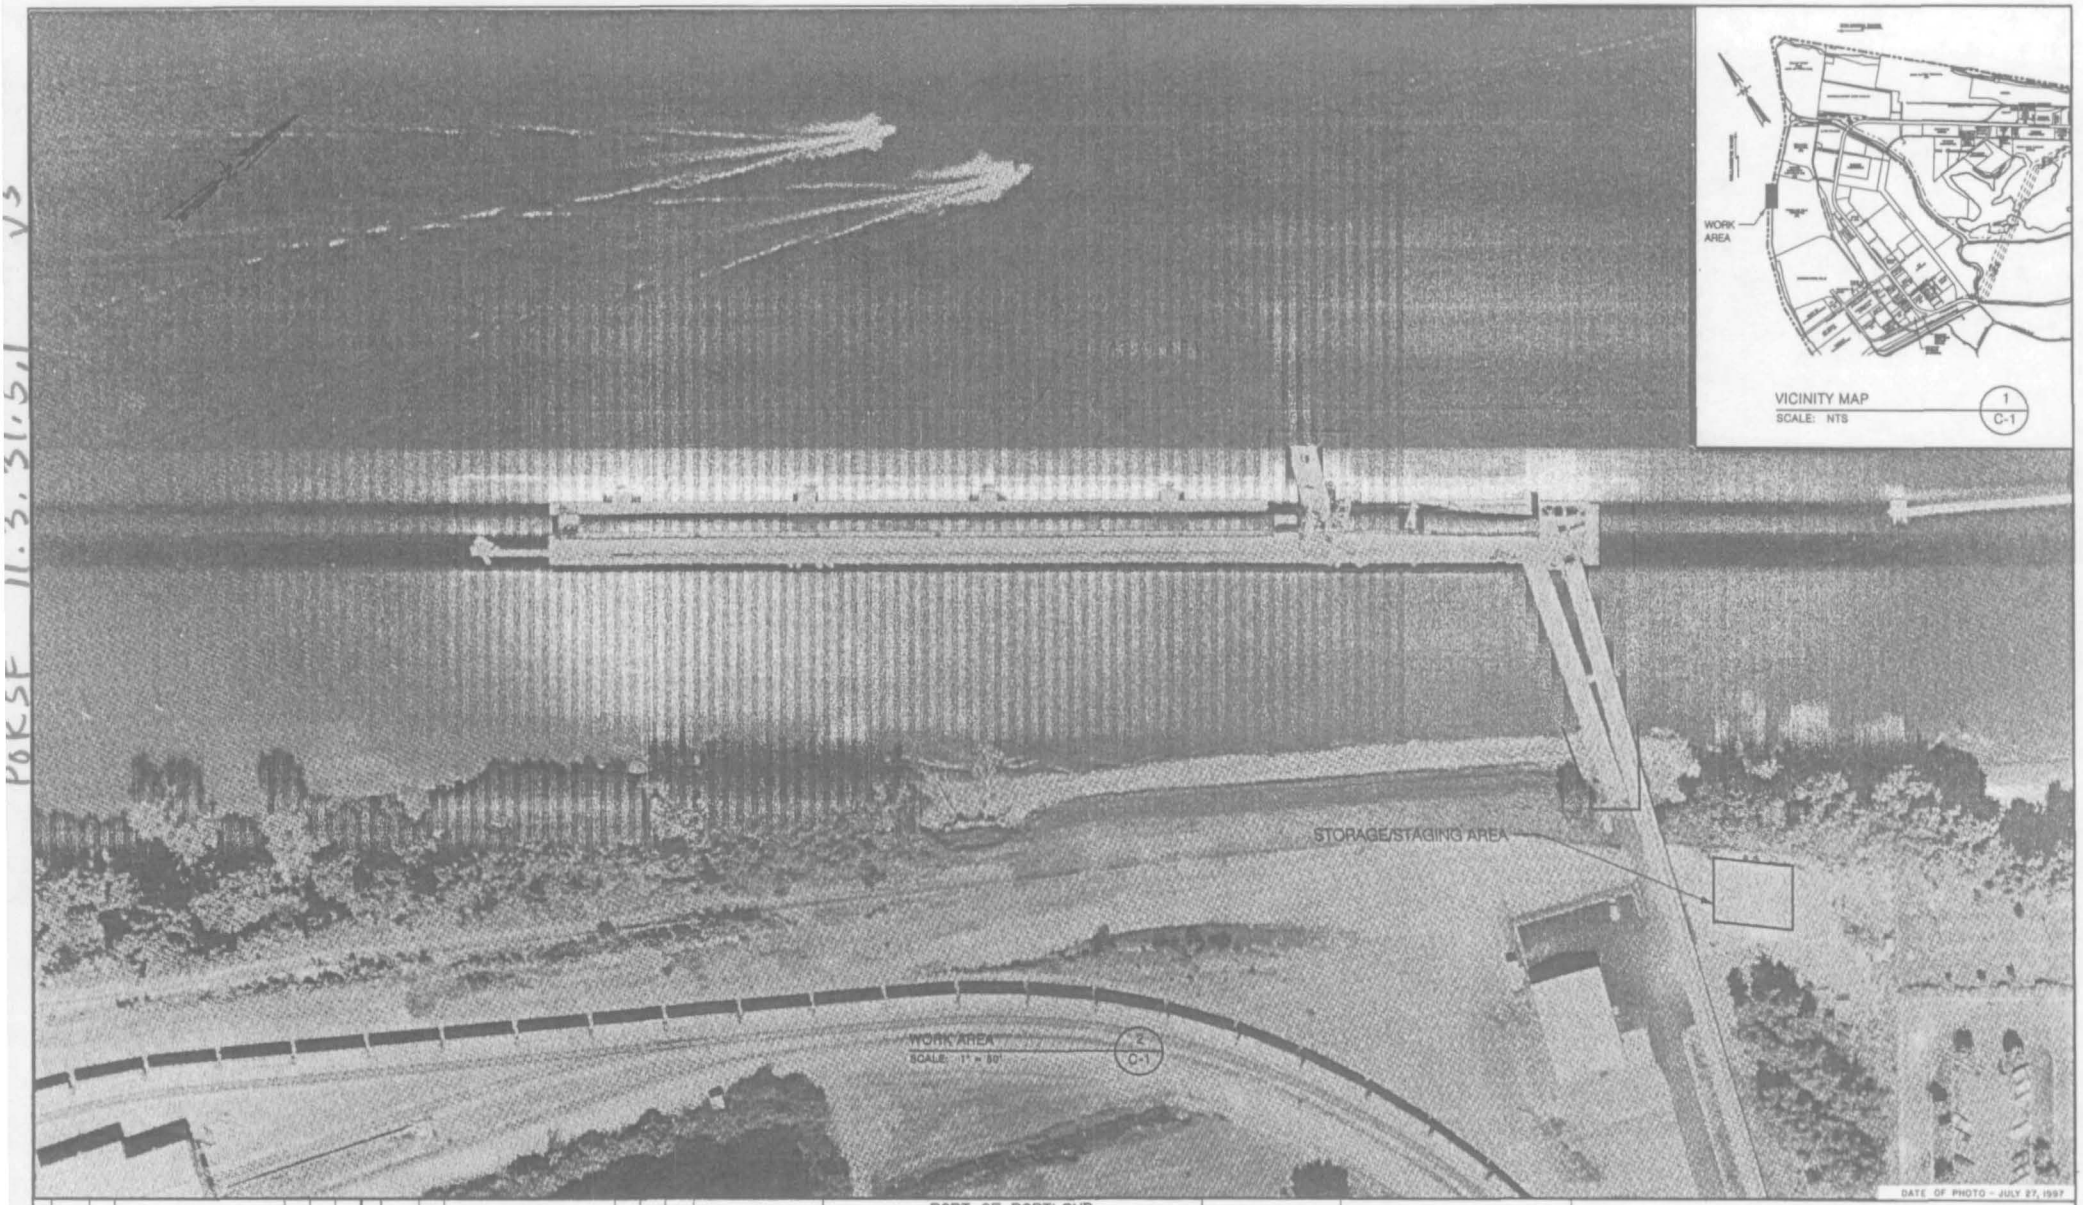

NO.	DATE	BY	REVISIONS	CK'D	APP'V'D

NO.	DATE	BY	REVISIONS	CK'D	APP'V'D
	5/99	PRE	APPROVED FOR CONSTRUCTION		

PORT OF PORTLAND
PORTLAND, OREGON

199WC034
DESIGN NUMBER

52250
PROJECT NUMBER

DESIGNED BY T. WINTER
DRAWN BY P. EBERT
CHECKED BY D. ADKINS
DATE APR 1999
SCALE 1" = 80'

TERMINAL 5

BERTH 503 CONCRETE DECK SEALER

SITE PLAN

SUBMITTED BY

DRAWING NO. T5 1999-2 1/1 (C-1)