Document ID: MD T1 1994 0007 00 0003 0 Document printed on: 6/2/00

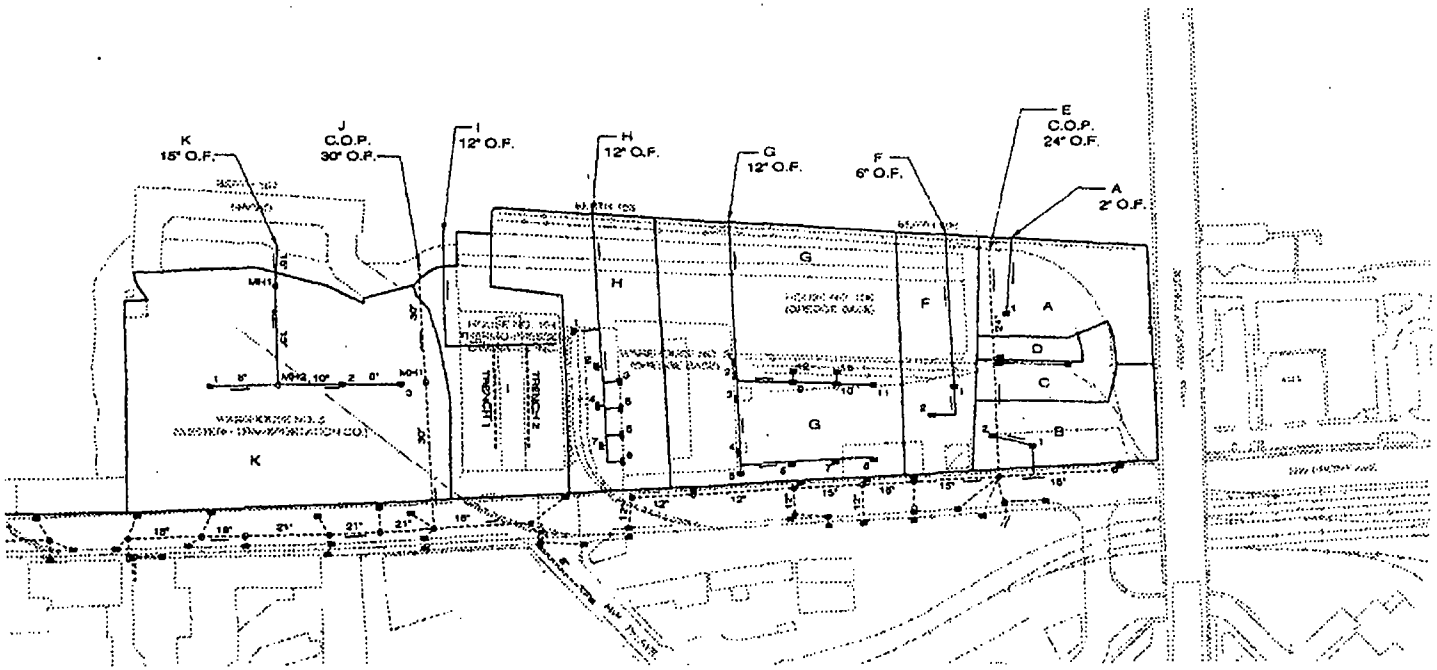

PLAN
SCALE: 1" = 100'
1
C-3

USEPA SF
1286661

PORT OF PORTLAND
PORTLAND, OREGON

TERMINAL NO. 1
STORM SEWER SYSTEM
SHEET 2

T1 94-7 3/4 (C-3)

MICROFILMED

PORSF
11,331.1.1 141

POPT1S700129

DISCLAIMER: Due to processing, this document may not accurately represent the original document.