PORST
11.3.18.1 V6

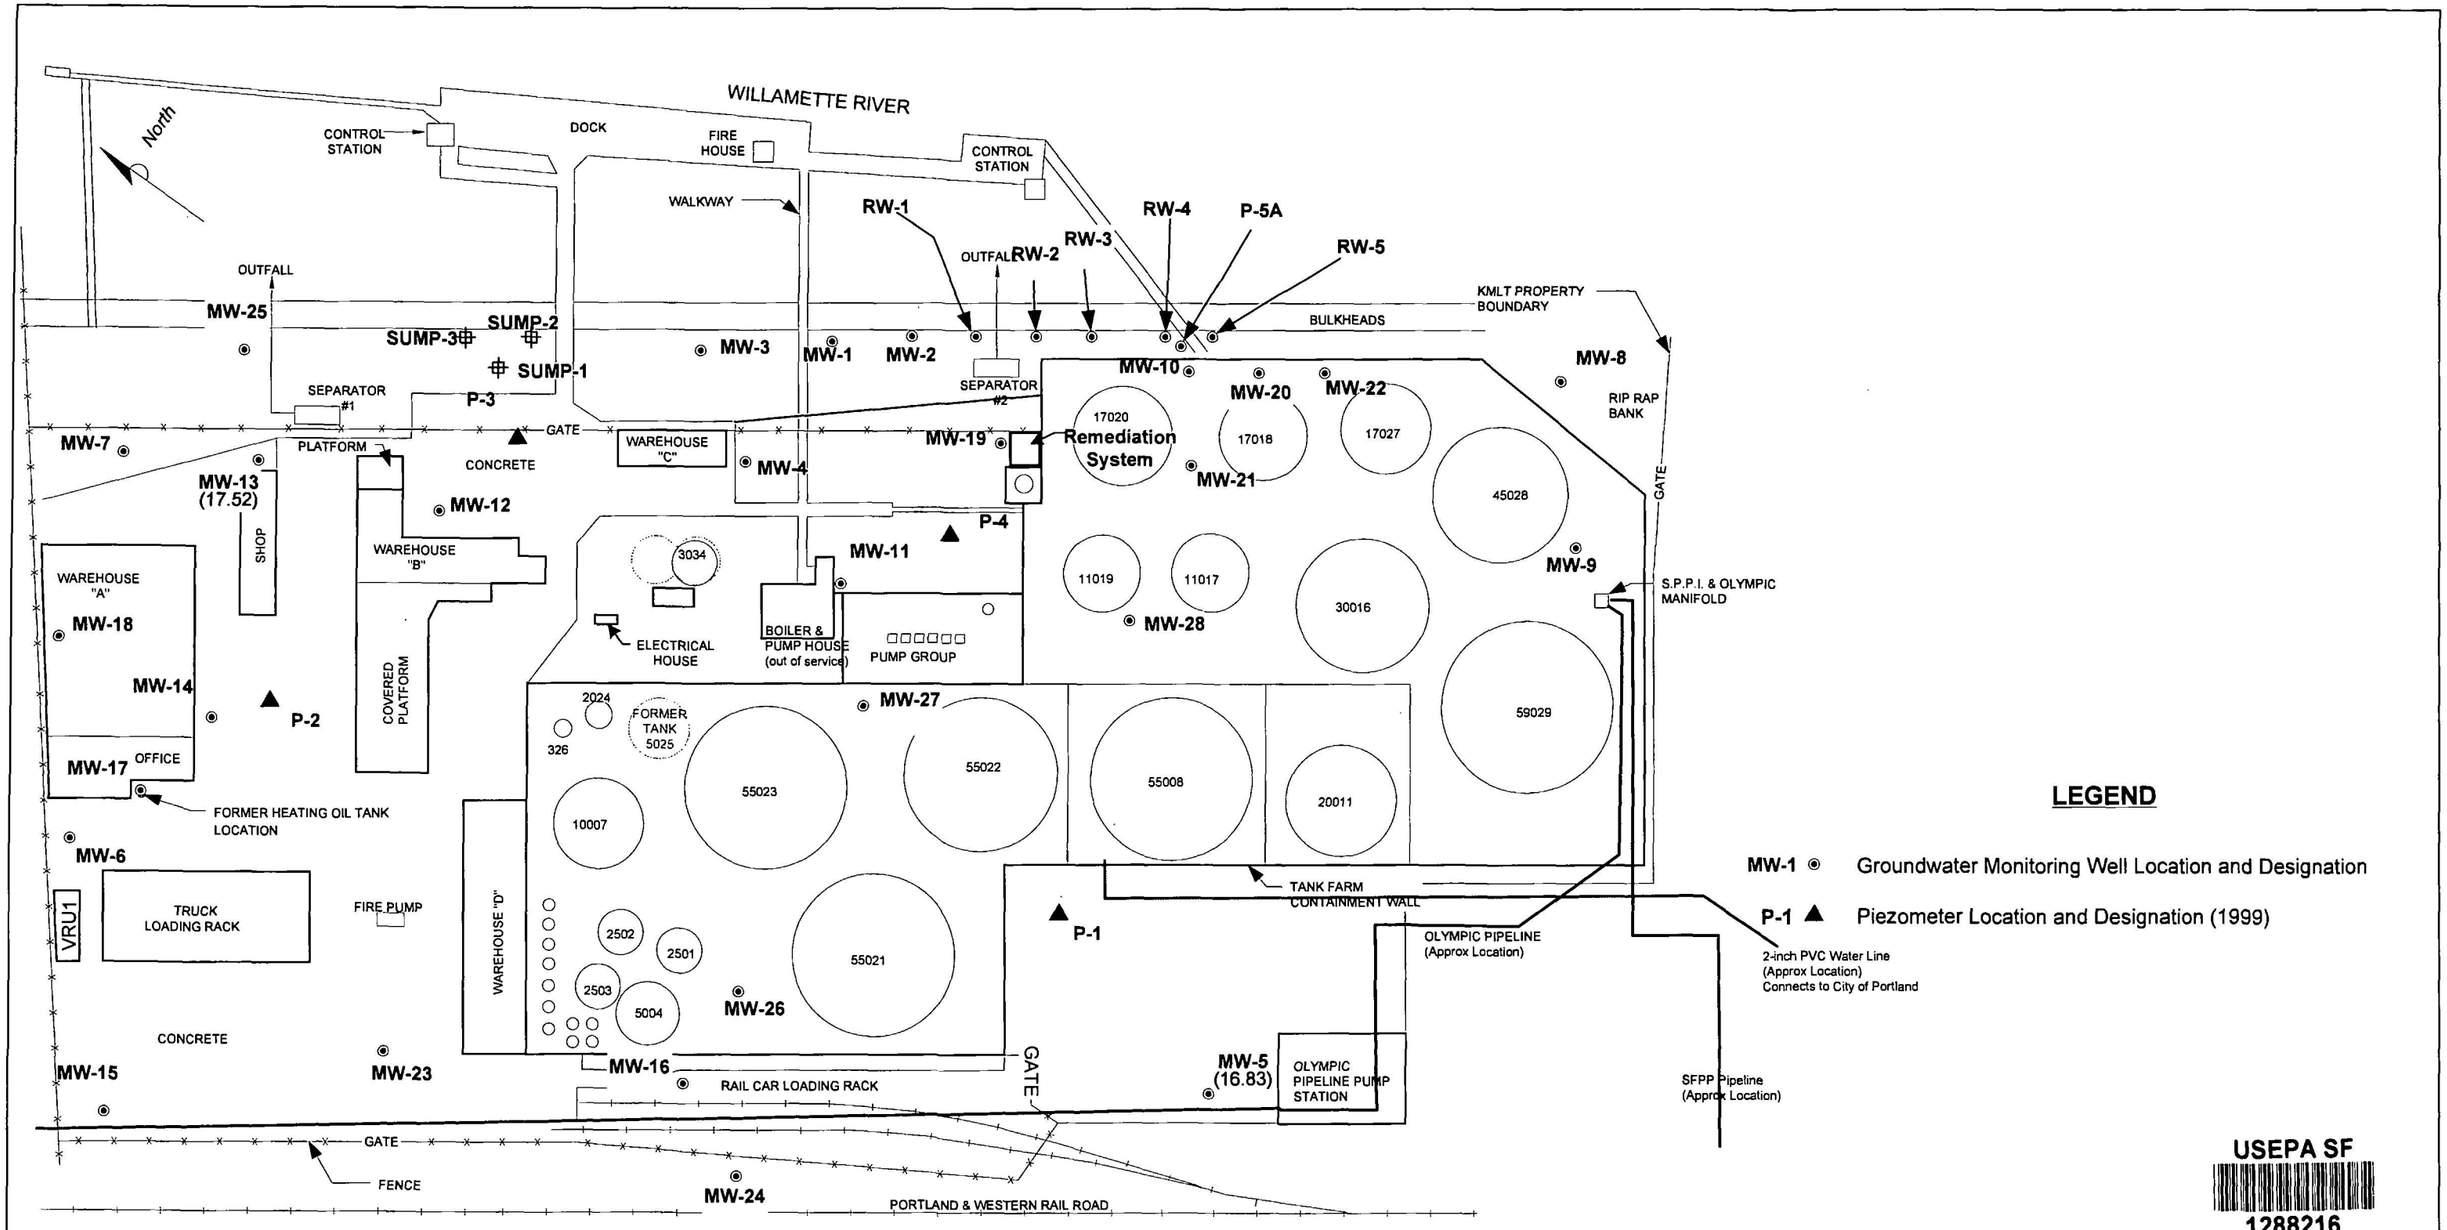

USEPA SF
1288216

Underground Utilities

KINDER MORGAN LIQUID TERMINALS LLC
LINNTON TERMINAL
11400 NW ST. HELENS ROAD
PORTLAND, OREGON

PROJECT NO. PTKM-011-1	DRAWN BY
FILE NO. Linnton Terminal	PREPARED BY CRF 2/26/08
REVISION NO. 1	REVIEWED BY

DELTA