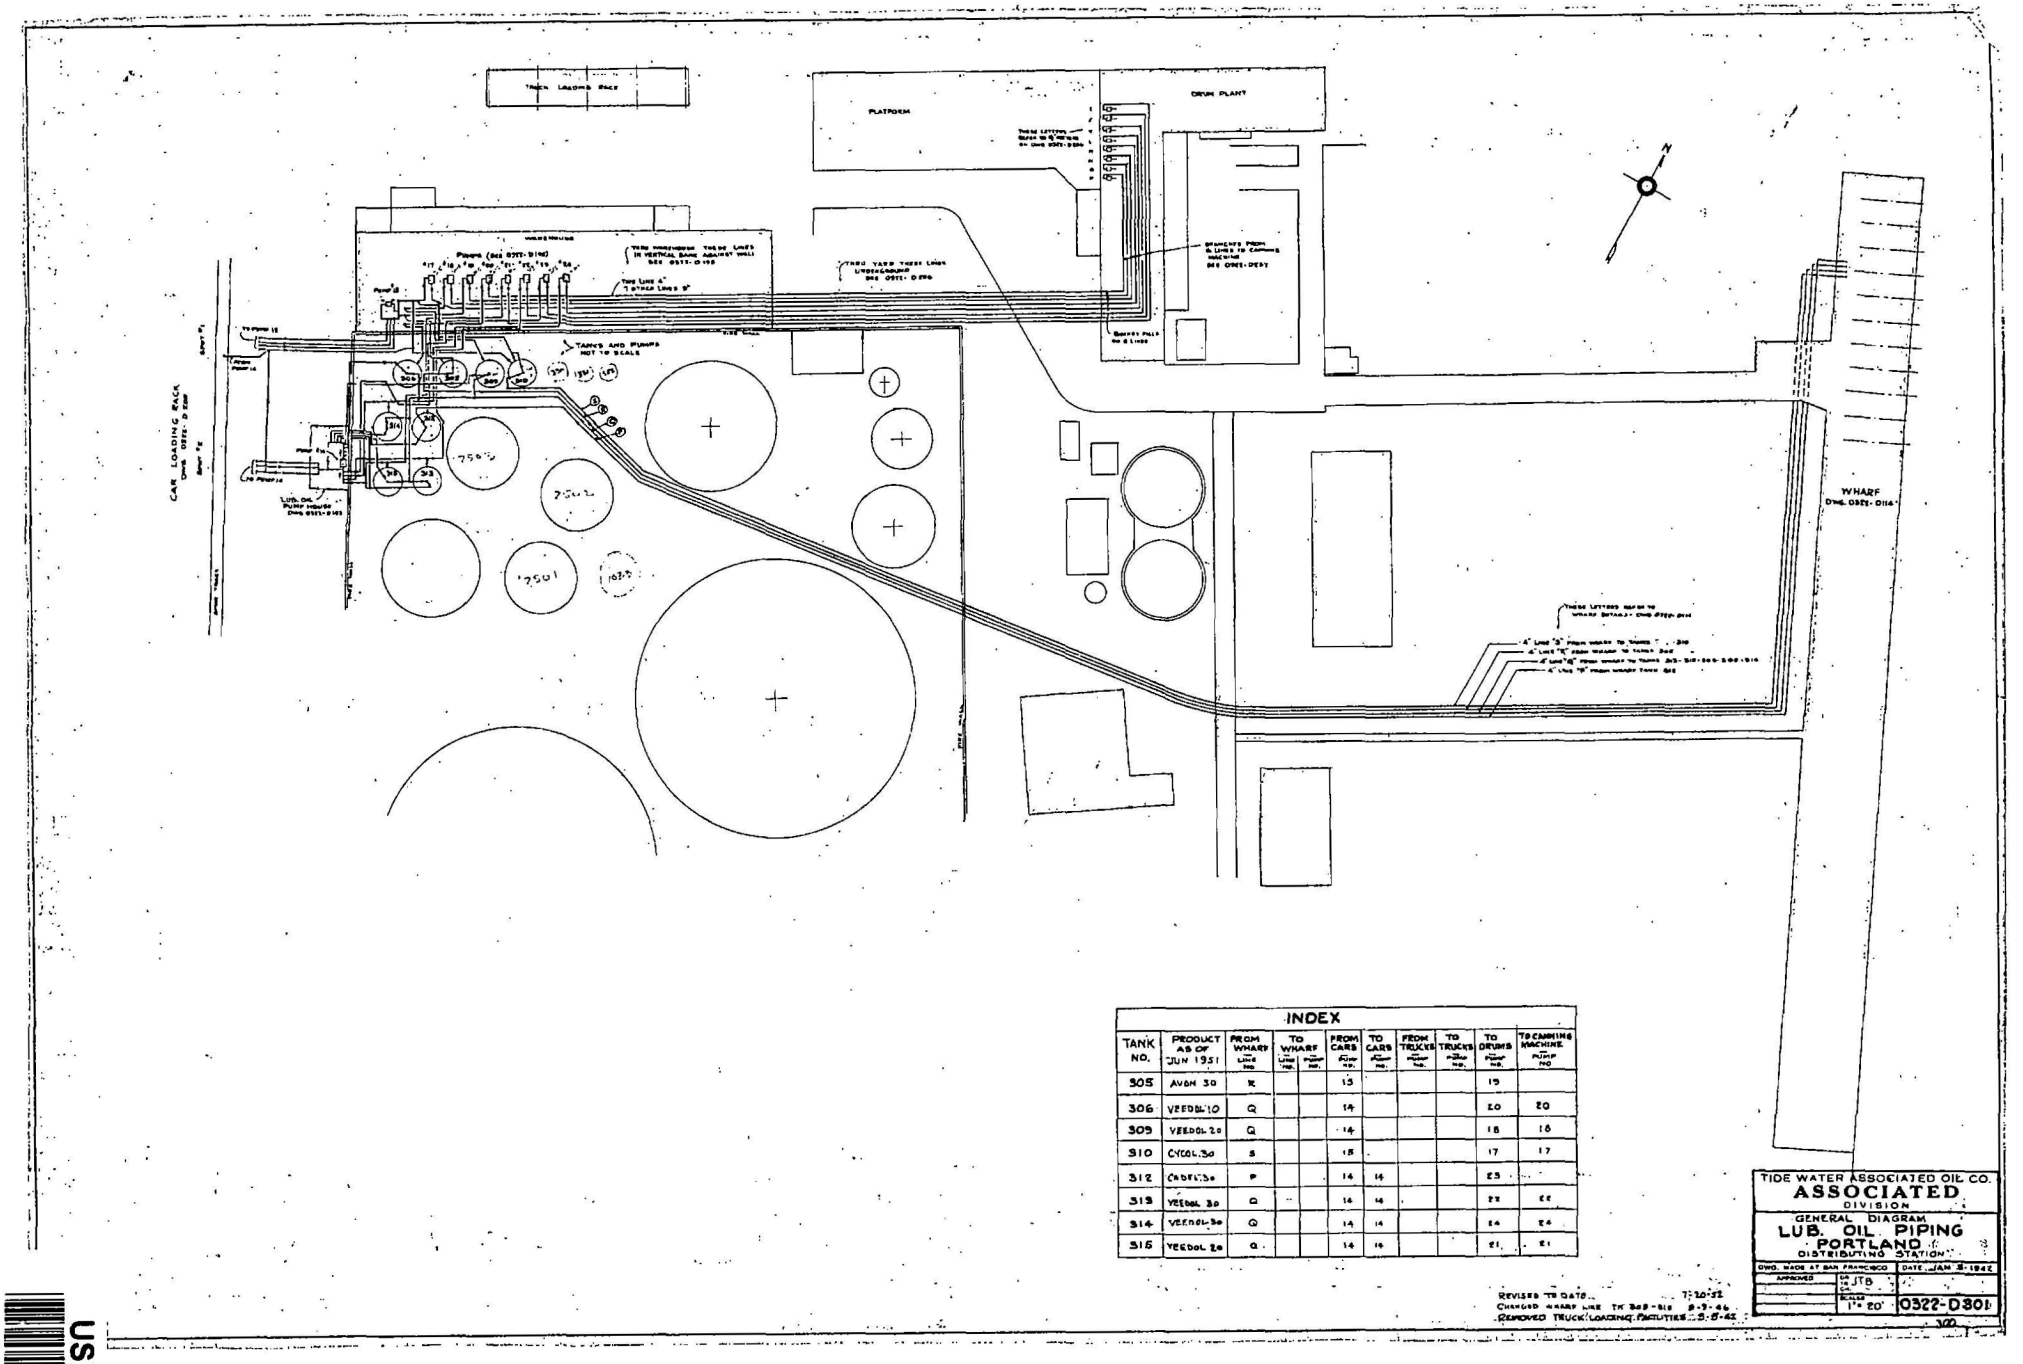

INDEX

TANK NO.	PRODUCT AS OF JUN 1951	FROM WHARF Line No.	TO WHARF Line No.	TO WHARF Pump No.	FROM CARS Pump No.	TO CARS Pump No.	FROM TRUCKS Pump No.	TO TRUCKS Pump No.	TO DRUMS Pump No.	TO CAMMING MACHINE PUMP NO
305	AVON 30	K			13				13	
306	VEEDOL 10	Q			14				20	20
309	VEEDOL 20	Q			14				18	18
310	CYCOL 30	S			15				17	17
312	CADEN 30	P			14	14			23	
313	VEEDOL 30	Q			14	14			22	22
314	VEEDOL 30	Q			14	14			24	24
315	VEEDOL 20	Q			14	14			21	21

REVISED TO DATE ... 7-20-52
CHANGED WHARF LINE TK 305-315 8-9-46
REMOVED TRUCK LOADING FACILITIES 5-5-42

TIDE WATER ASSOCIATED OIL CO.
ASSOCIATED
DIVISION
GENERAL DIAGRAM
LUB. OIL PIPING
PORTLAND
DISTRIBUTING STATION

DWG. MADE AT SAN FRANCISCO	DATE JAN 8-1942
APPROVED	DR. JTB
	CH.
	SCALE 1" = 20'
	0322-D301

USEPA SF
1288231

PORSF
11.3.19.1
Y6