PORST
11.3.18.1 V7

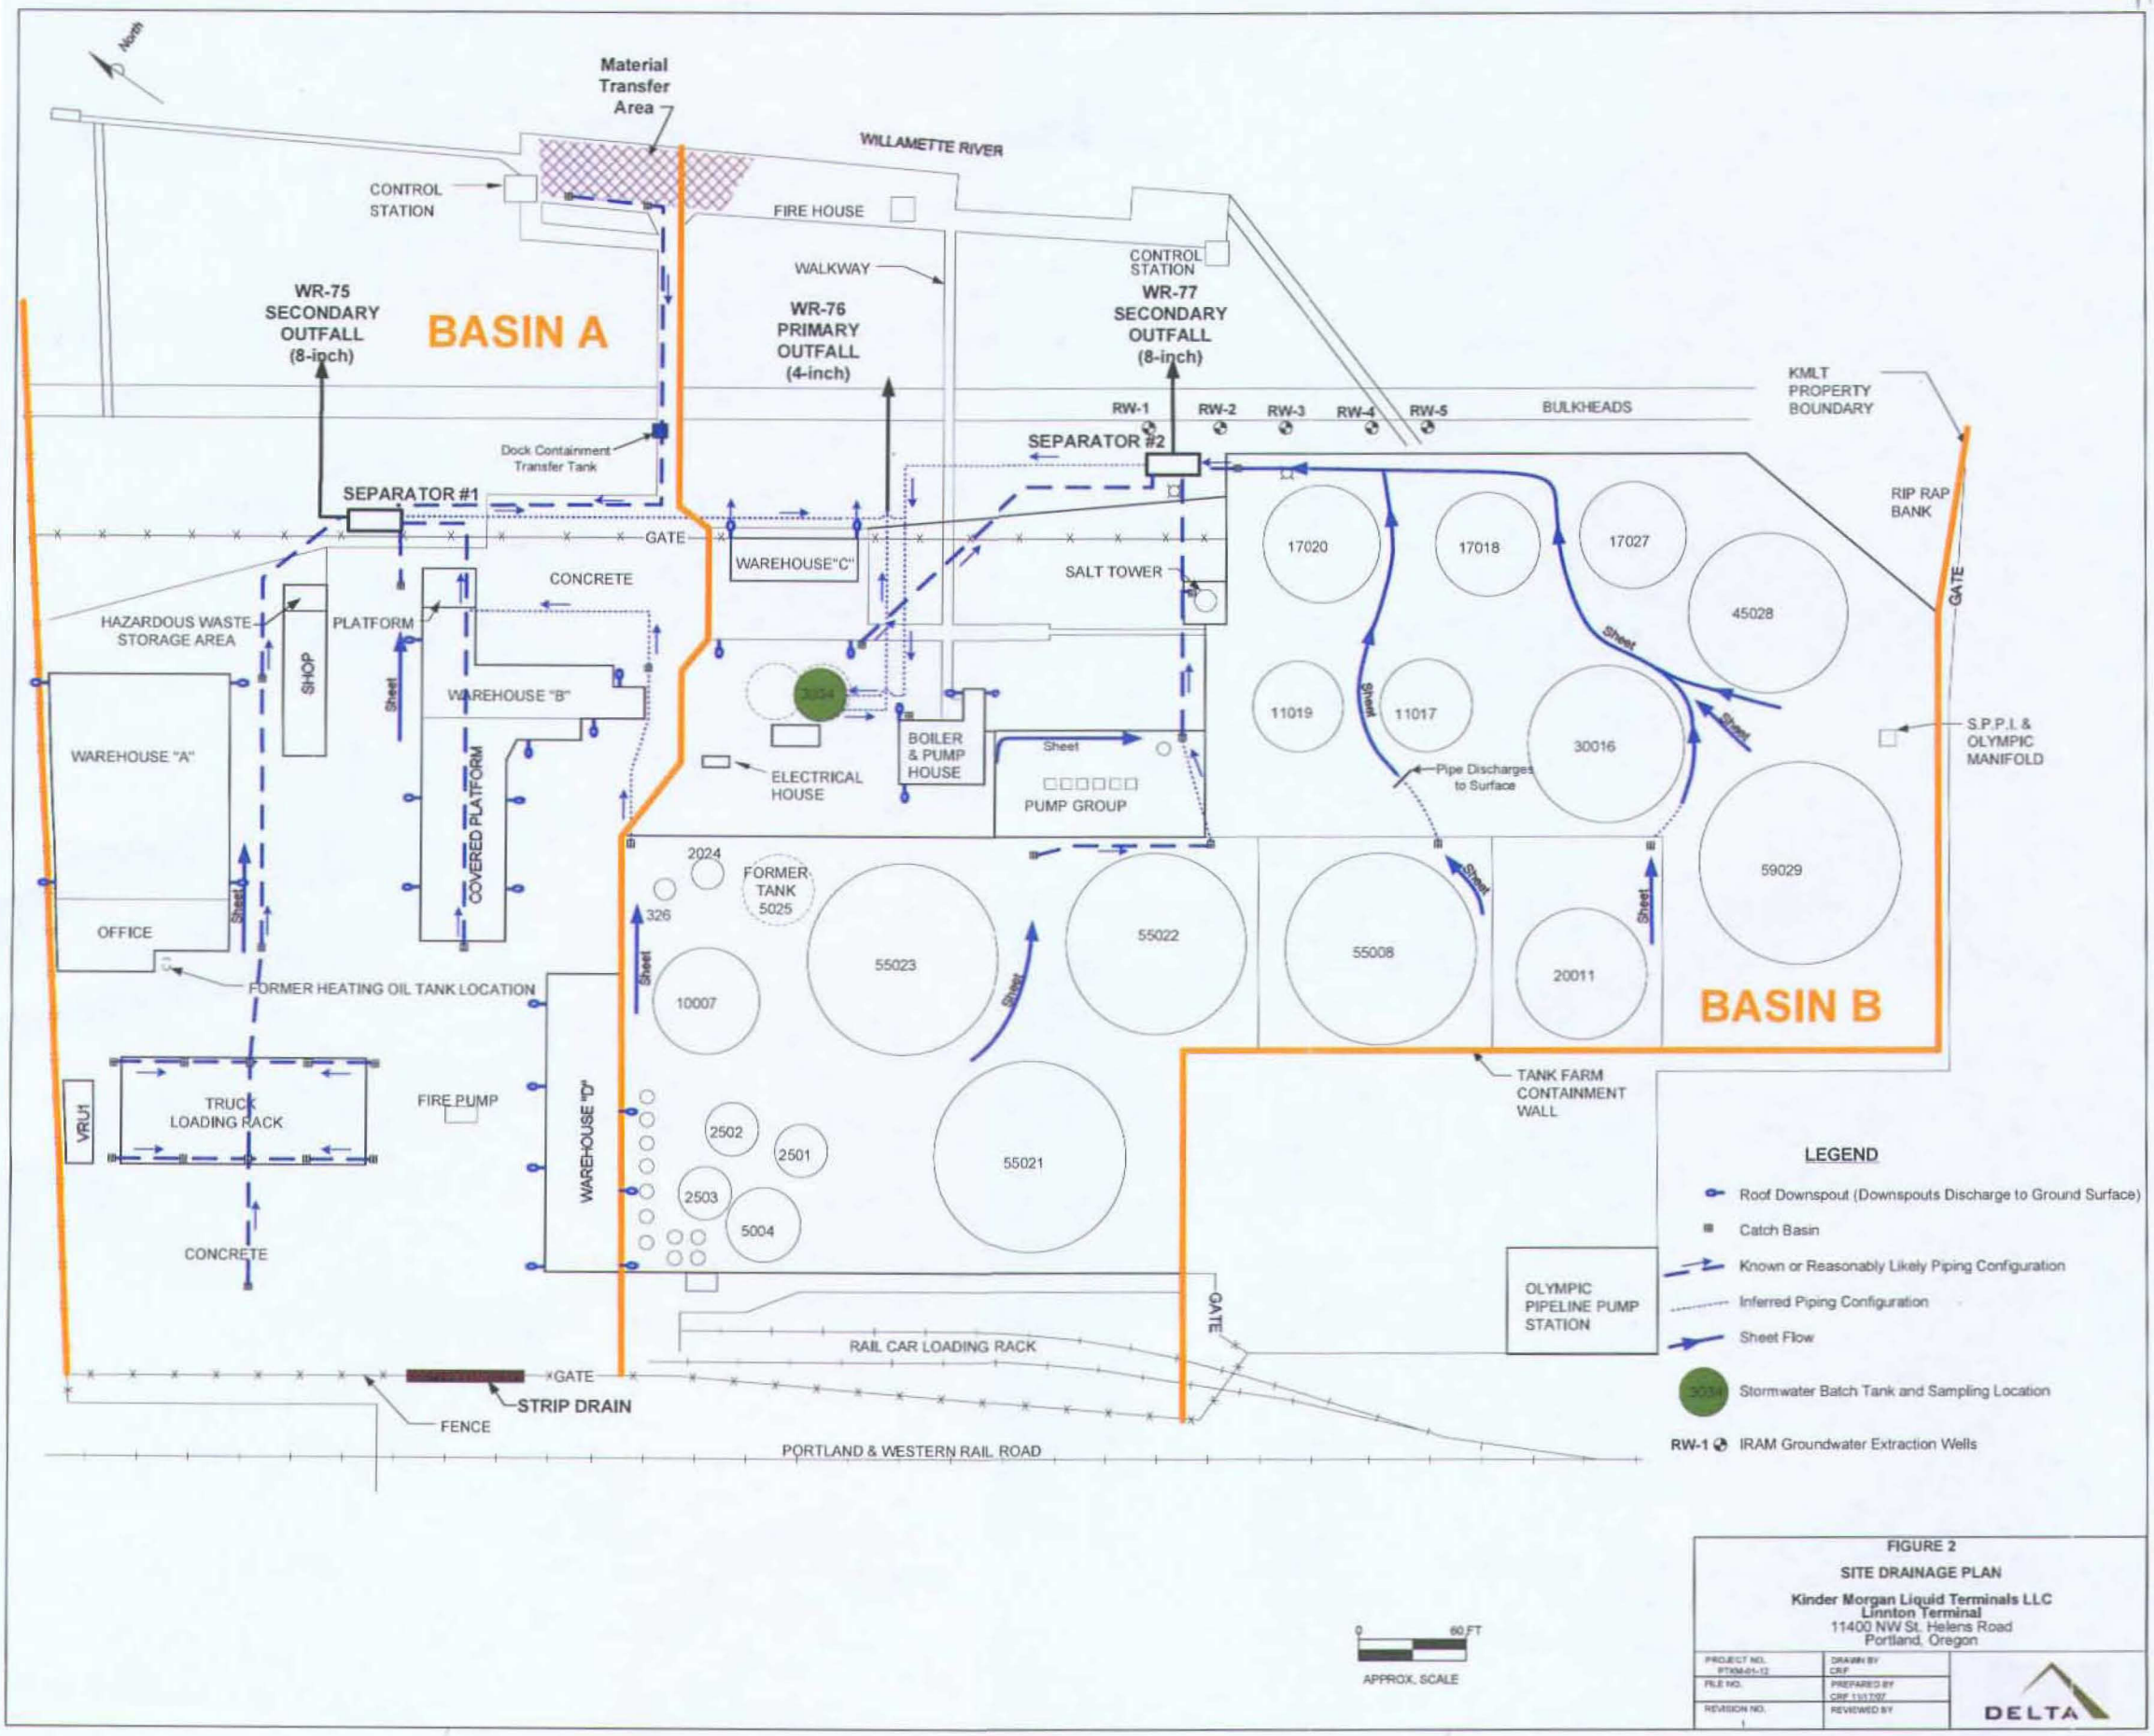

FIGURE 2

SITE DRAINAGE PLAN

Kinder Morgan Liquid Terminals LLC
Linnton Terminal
11400 NW St. Helens Road
Portland, Oregon

PROJECT NO. PTXM-01-12	DRAWN BY CRF
FILE NO.	PREPARED BY CRF 11/17/07
REVISION NO. 1	REVIEWED BY

DELTA

USEPA SF
1288347