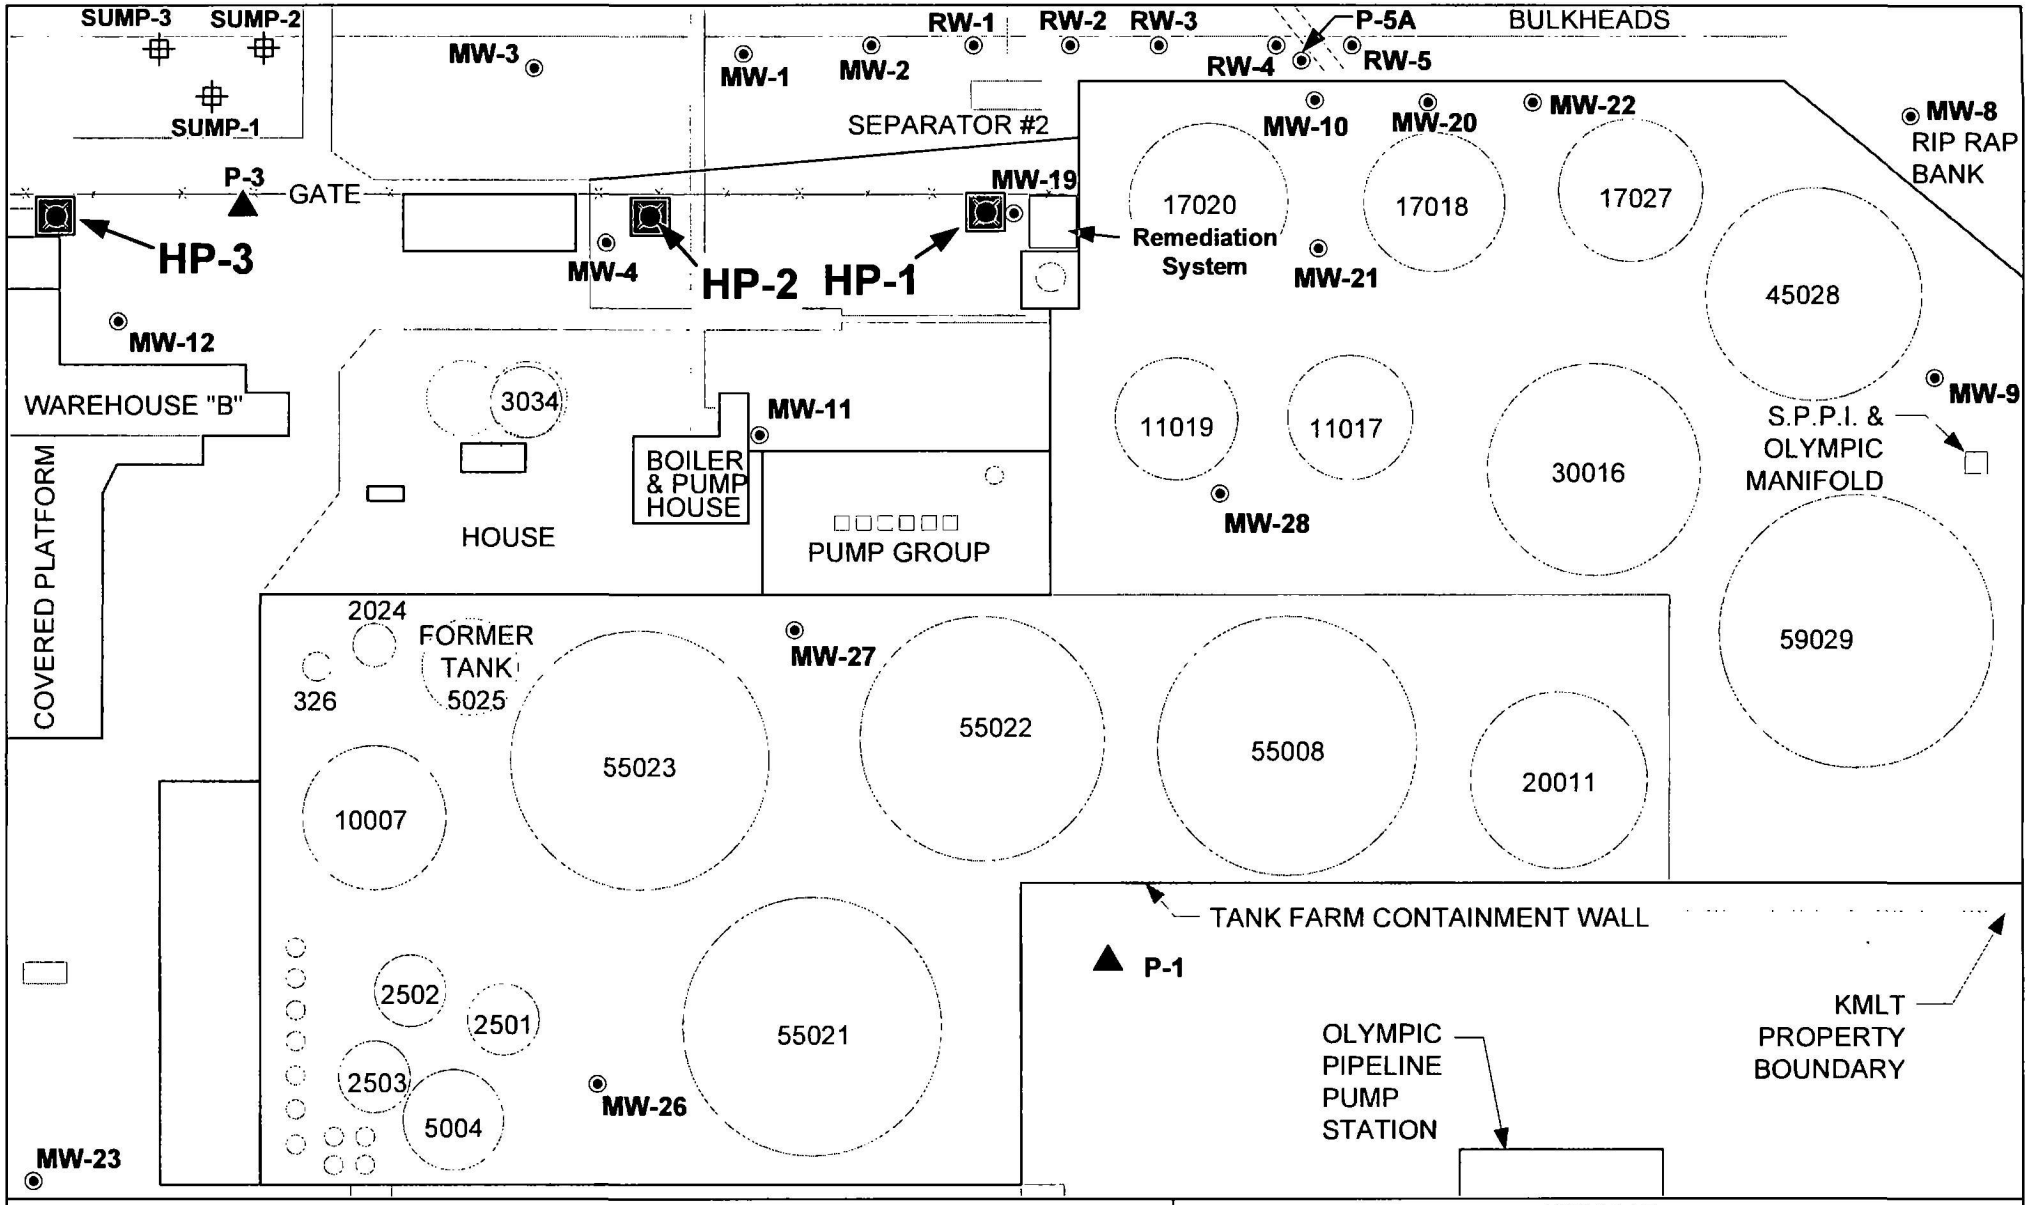

LEGEND

HP-1 Vertical Assessment Soil Boring Location and Designation

MW-1 Groundwater Monitoring Well Location and Designation

USEPA SF
1288353

0 80 FT
APPROX. SCALE

FIGURE 2

VERTICAL ASSESSMENT BORING LOCATIONS

KINDER MORGAN LIQUID TERMINALS LLC
LINNTON TERMINAL
11400 NW ST. HELENS ROAD
PORTLAND, OREGON

PROJECT NO. PTKM-010-13	DRAWN BY CRF
FILE NO. Vertical Assessment	PREPARED BY CRF 7/18/07
REVISION NO. 1	REVIEWED BY

DELTA

PORSF 1.3 18.1 U7