PORSF
11.3.18-1 V7

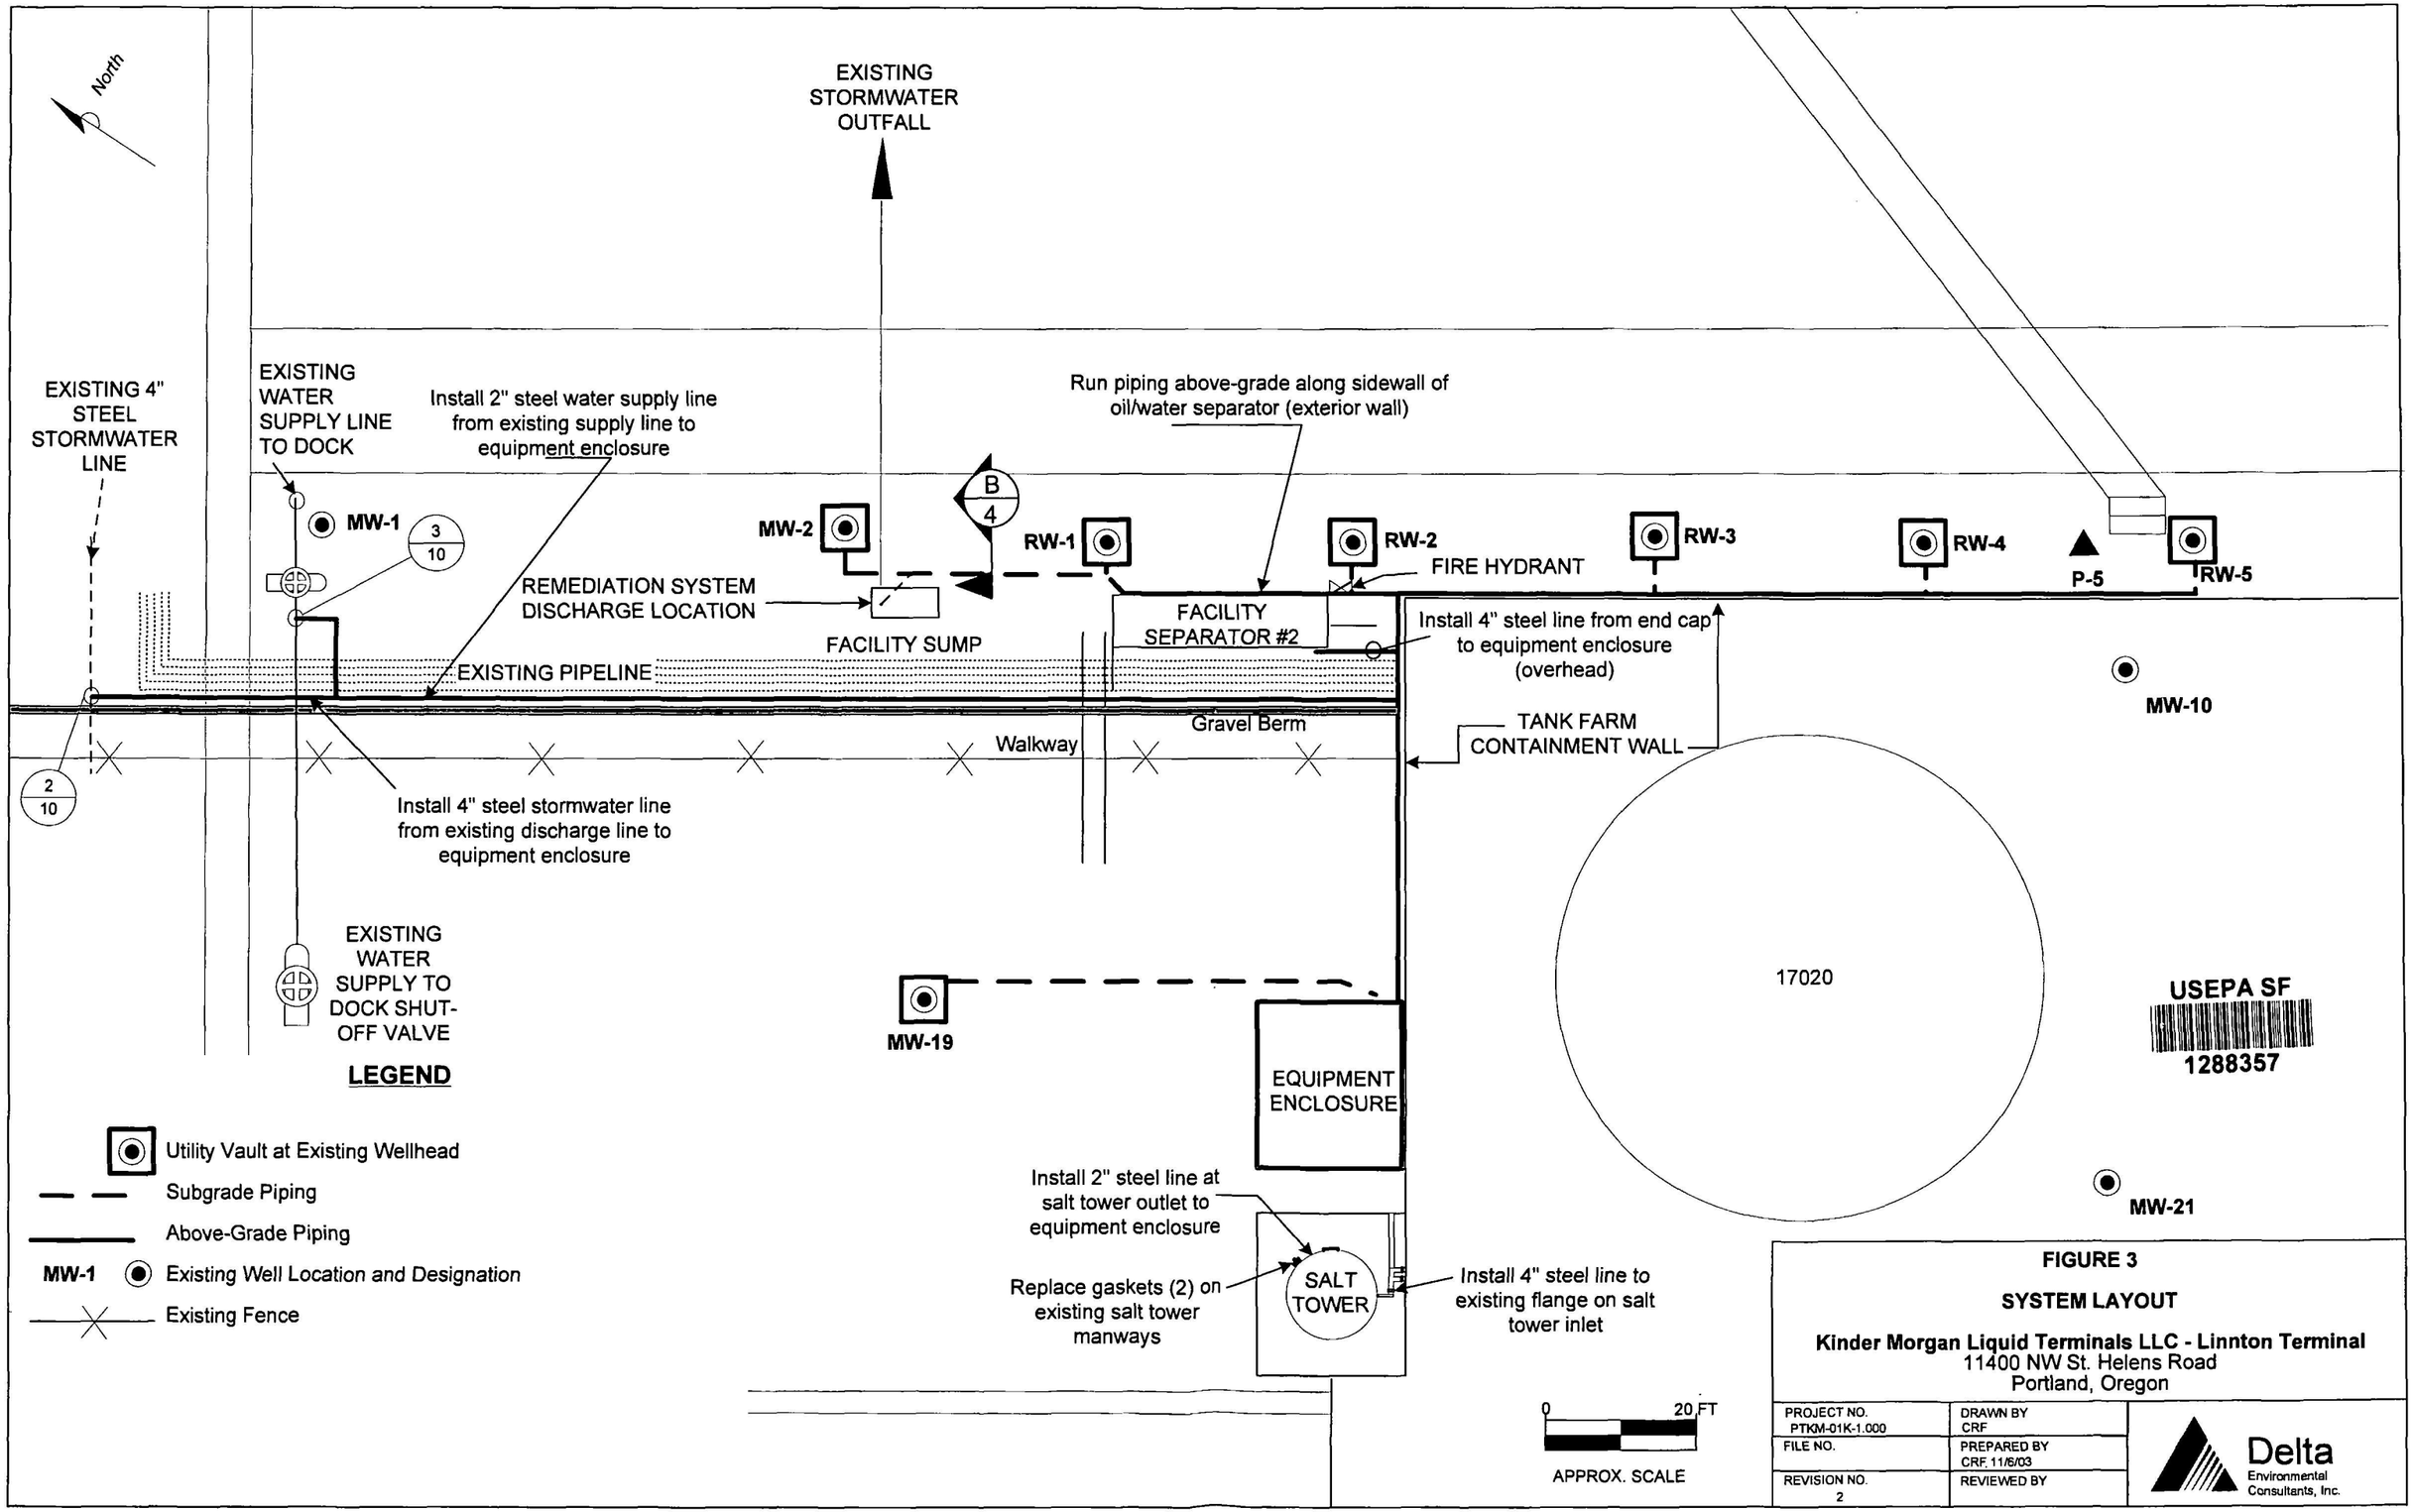

FIGURE 3

SYSTEM LAYOUT

Kinder Morgan Liquid Terminals LLC - Linnton Terminal
11400 NW St. Helens Road
Portland, Oregon

PROJECT NO. PTKM-01K-1.000	DRAWN BY CRF
FILE NO.	PREPARED BY CRF, 11/6/03
REVISION NO. 2	REVIEWED BY

Delta Environmental Consultants, Inc.