PORSF
11.3, 18.1 V7

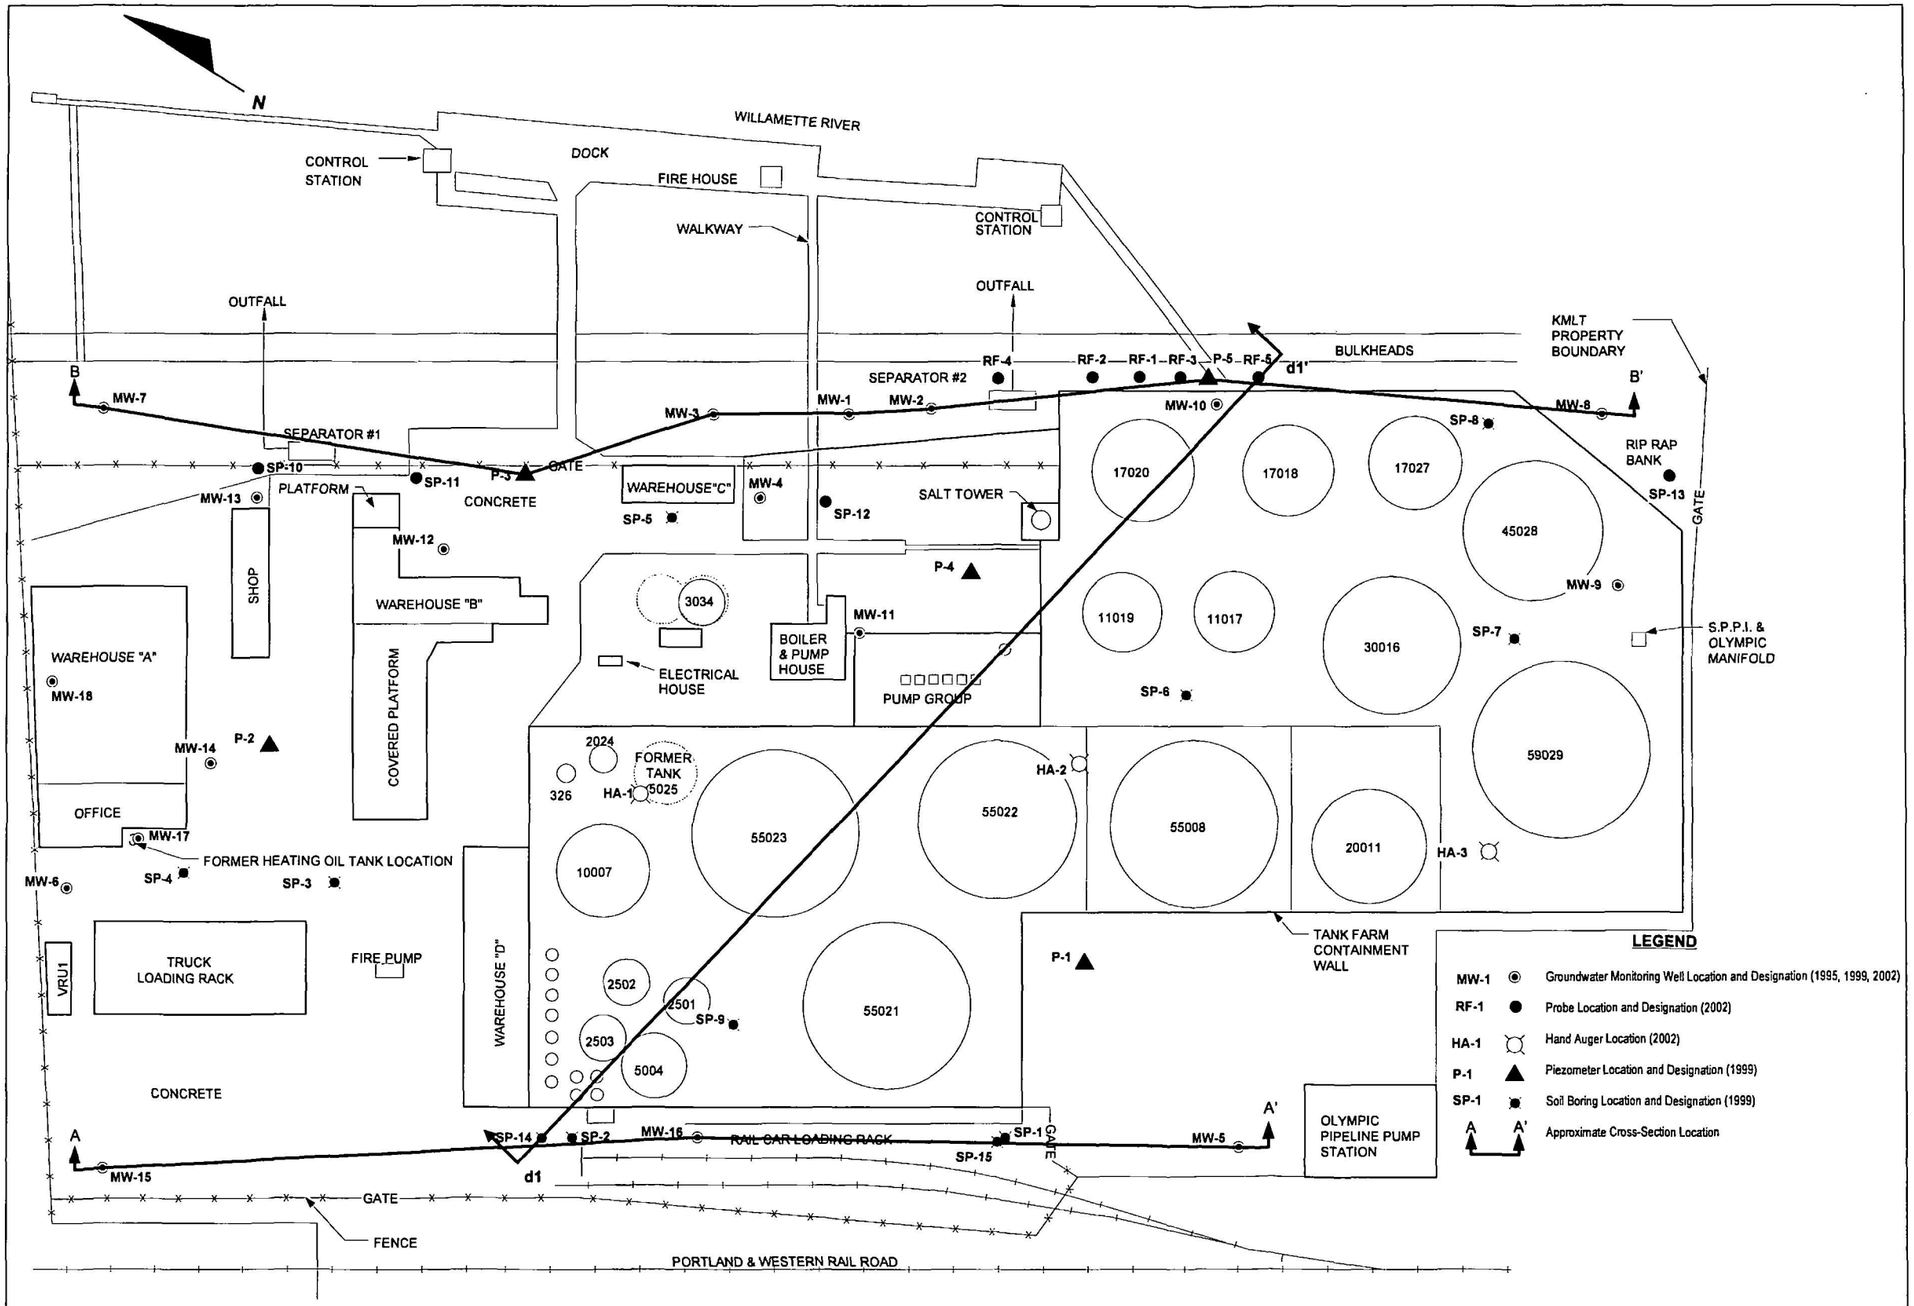

FIGURE 2

CROSS-SECTION LOCATION MAP

Kinder Morgan Liquid Terminals LLC
Linnton Terminal
11400 NW St. Helens Road
Portland, Oregon

PROJECT NO. B30-01F	DRAWN BY CRF
FILE NO.	PREPARED BY 3/25/05
REVISION NO.	REVIEWED BY

Delta Environmental Consultants, Inc.

USEPA SF
1288371