PORSF
11.3.18.1 V7

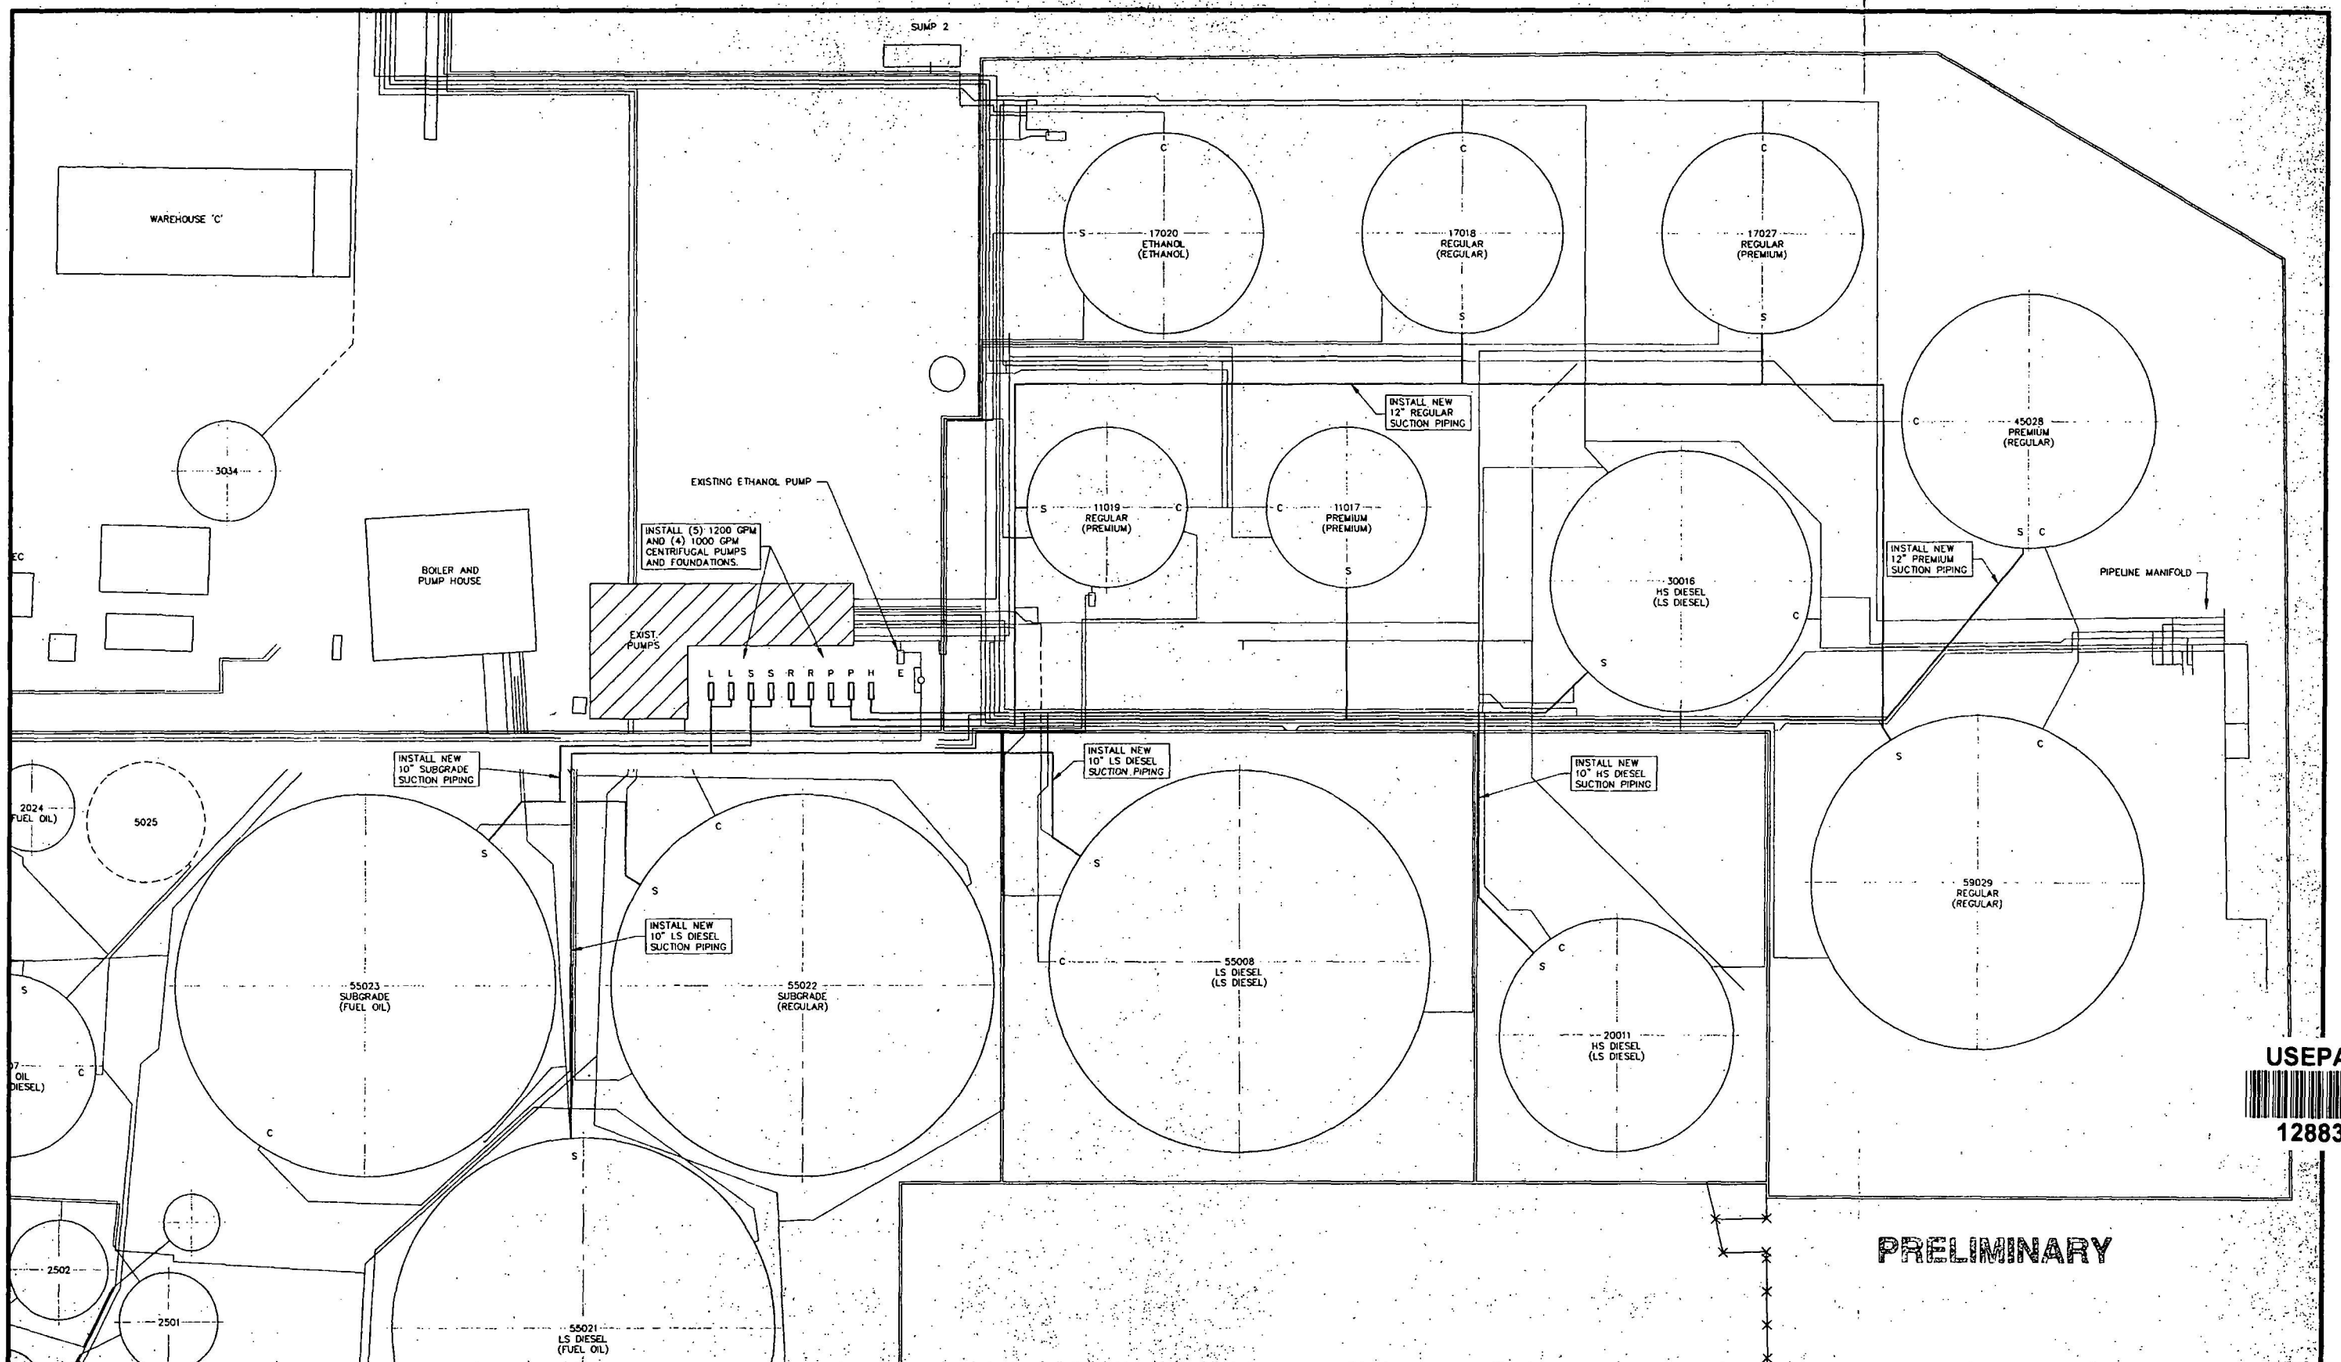

USEPA SF
1288379

NOTES:

1. USE EXISTING TANK NOZZLES.
2. USE EXISTING PIPE SUPPORTS WHERE POSSIBLE.
3. EXISTING SYSTEMS TO REMAIN FUNCTIONAL EXCEPT DURING TIE-INS.
4. CORE DRILL AND SEAL DIKE WALL AS NECESSARY.

1"=20' 20' 0' 20' 40'

Charles A. Gove & Associates, Inc.
Consulting Engineers
11-105th Ave. SE, Suite 8, Bellevue, WA 98004
P.O. Box 3963, Bellevue, WA 98009-3963
PH. (206) 451-1212 FAX (206) 451-8856
CAG JOB NUMBER: 96056 | CAD FILE NAME: 96056G03

REVISED: DESTROY ALL PRINTS BEARING AN EARLIER DATE

NO.	DESCRIPTION:	DATE:	BY.	APP.
A	PRELIMINARY ENGINEERING ISSUE	10/18/96	BKD	

GATX
GATX TANK STORAGE TERMINALS CORPORATION

NEW SUCTION PIPING
PROPOSED TERMINAL UPGRADE
LINNTON TERMINAL
PORTLAND, OREGON

Drawn By: BJL Checked:
Date: 10/14/96 Checked:
Scale: 1"=20'-0" Approved:
Drawing Number: 95056-G03
Sheet:
Sheets:

300