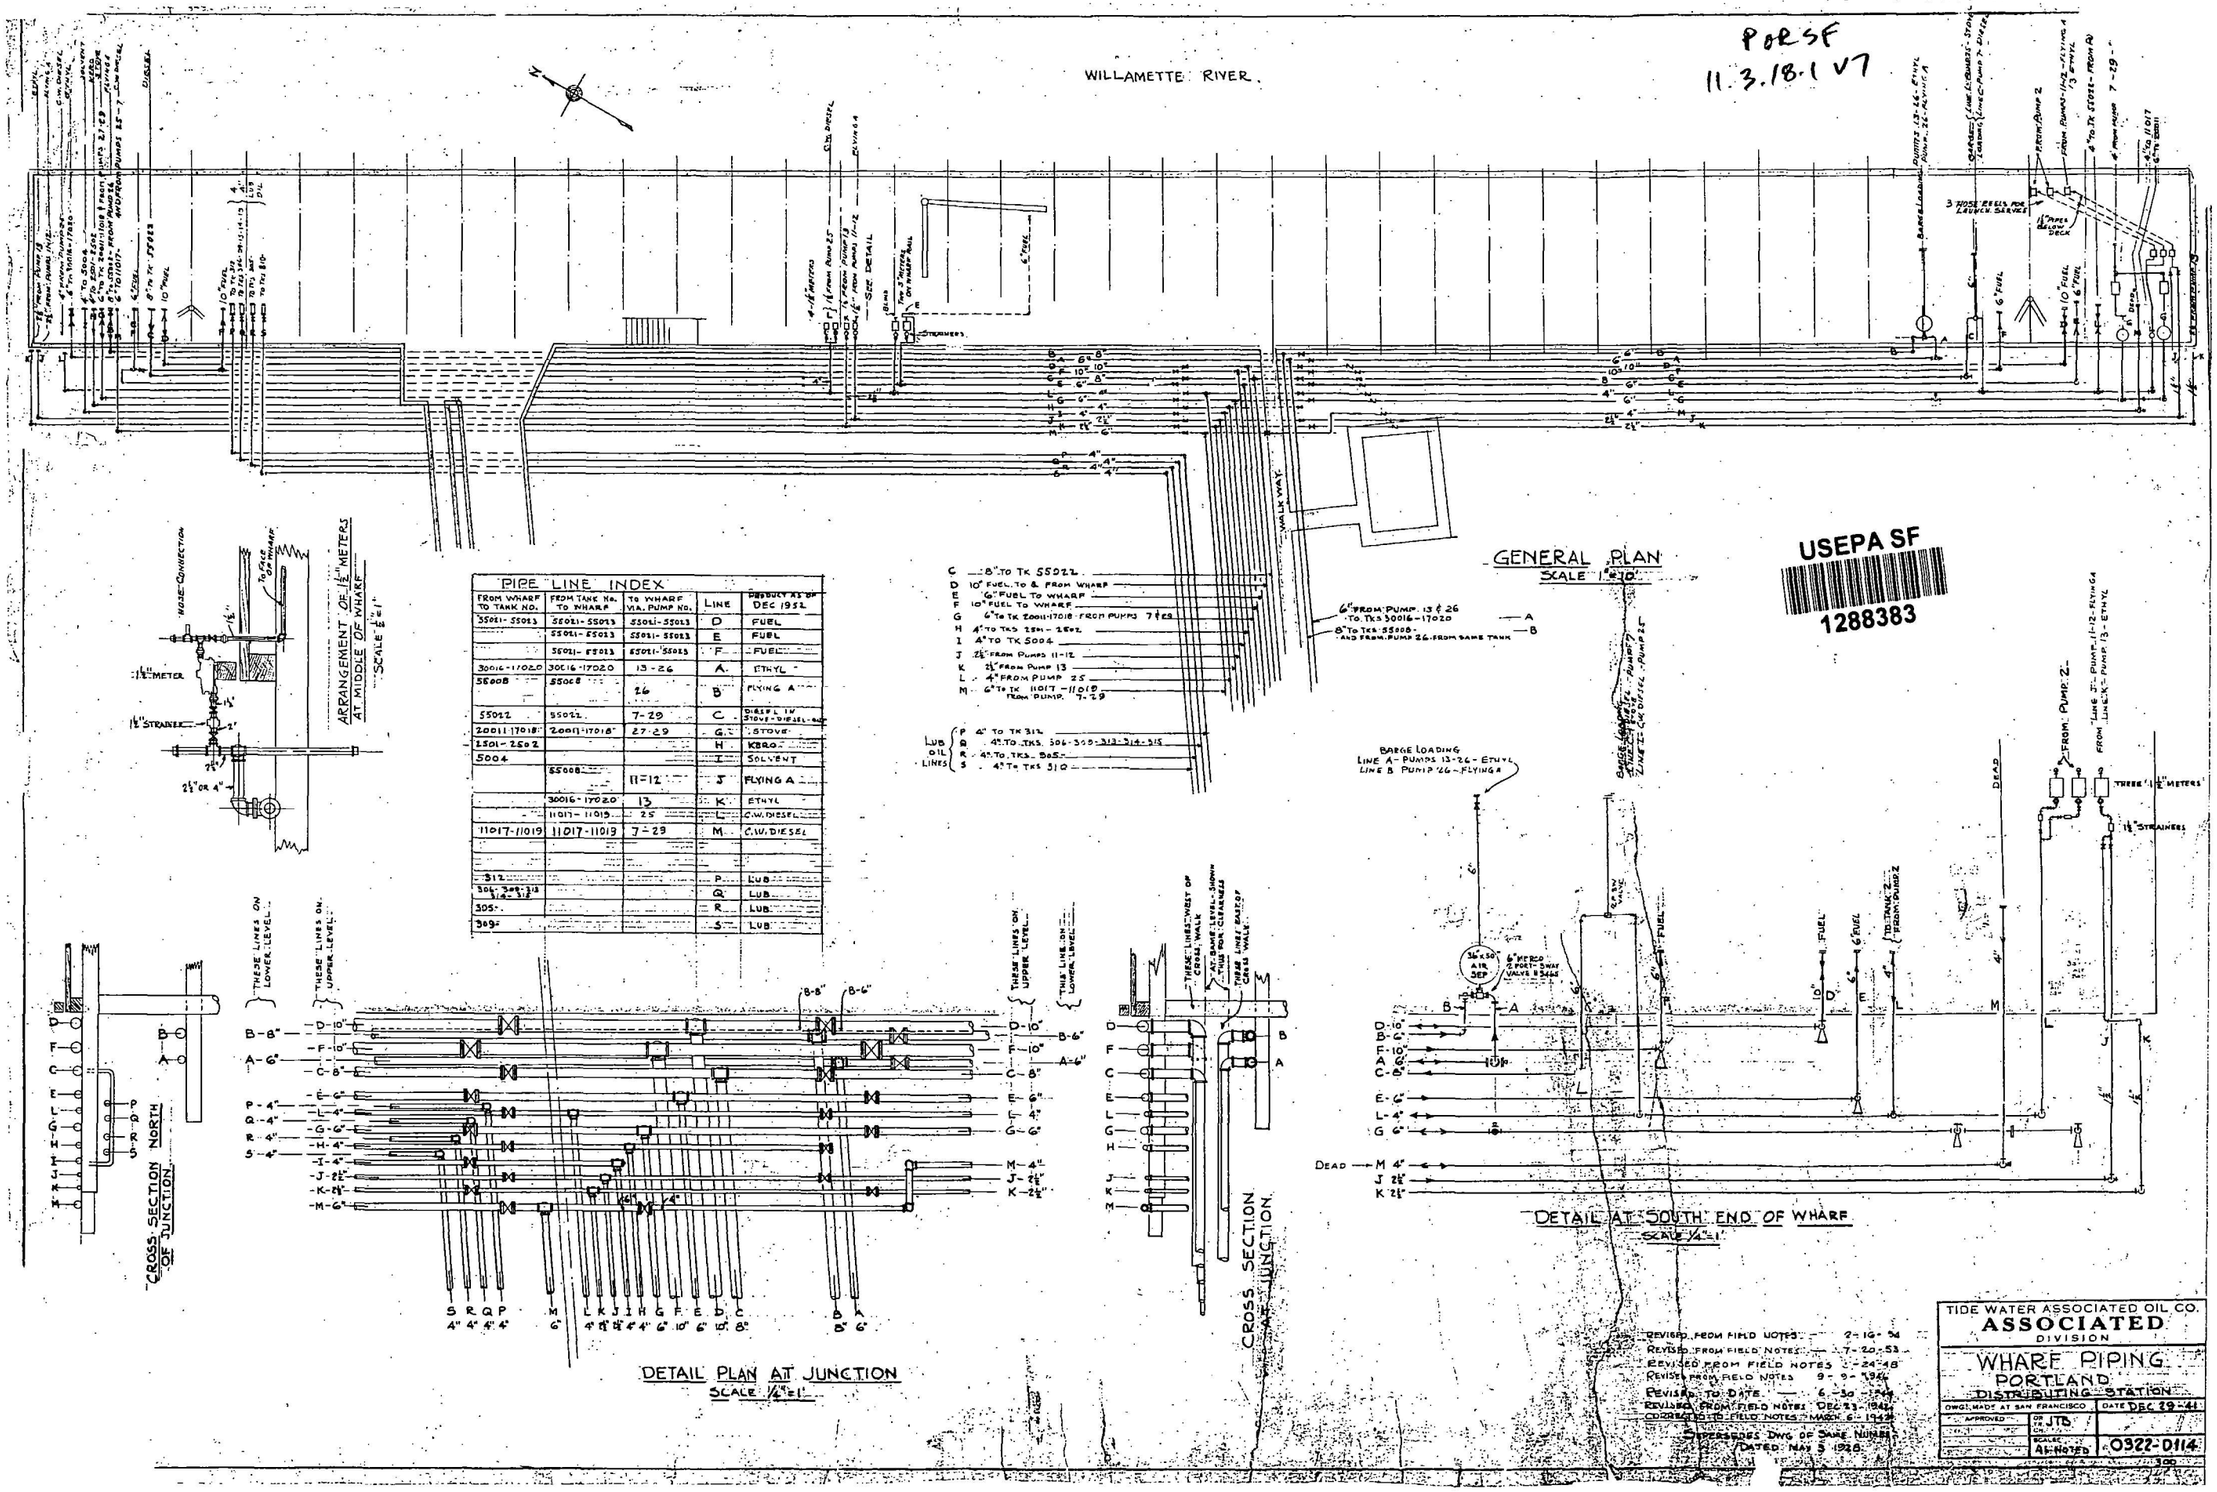

PIPE LINE INDEX				
FROM WHARF TO TANK NO.	FROM TANK NO. TO WHARF	TO WHARF VIA. PUMP NO.	LINE	PRODUCT AS OF DEC 1952
55021-55023	55021-55023	55021-55023	D	FUEL
	55021-55023	55021-55023	E	FUEL
	55021-55023	55021-55023	F	FUEL
30016-17020	30016-17020	13-26	A	ETHYL
55008	55008	26	B	FLYING A
55022	55022	7-29	C	DIESEL IN STOVE-DIESEL-OIL
20011-17018	20011-17018	27-29	G	STOVE
2501-2502			H	KERO
5004			I	SOLVENT
	55008	11-12	J	FLYING A
	30016-17020	13	K	ETHYL
	11017-11019	25	L	C.W. DIESEL
11017-11019	11017-11019	7-29	M	C.W. DIESEL
312			P	LUB
306-309-313 314-315			Q	LUB
305			R	LUB
309			S	LUB

REVISED FROM FIELD NOTES — 2-16-54
REVISED FROM FIELD NOTES — 7-20-53
REVISED FROM FIELD NOTES — 3-24-48
REVISED FROM FIELD NOTES — 9-9-1946
REVISED TO DATE — 6-30-1944
REVISED FROM FIELD NOTES DEC 23-1942
CORRECTED TO FIELD NOTES MARCH 6-1942

SUPERSEDES DWG OF SAME NUMBER DATED MAY 3 1928

TIDE WATER ASSOCIATED OIL CO.
ASSOCIATED
DIVISION
WHARF PIPING
PORTLAND
DISTRIBUTING STATION
DWG. MADE AT SAN FRANCISCO — DATE DEC 29-41
APPROVED — DR. JTB — SCALE AS NOTED — 0322-D114

USEPA SF
1288383