PORSF
11.3.18.1
V7

ACCOMPANYING DRAWINGS	
NUMBER	TITLE

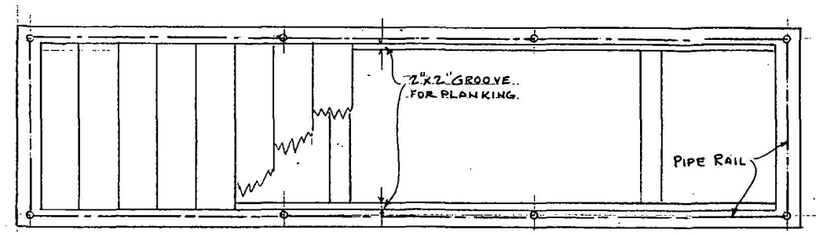

TOP PLAN

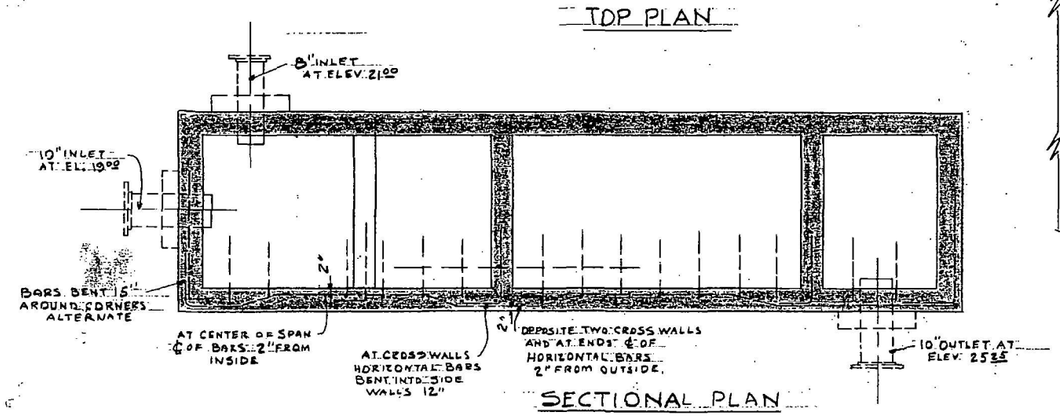

SECTIONAL PLAN

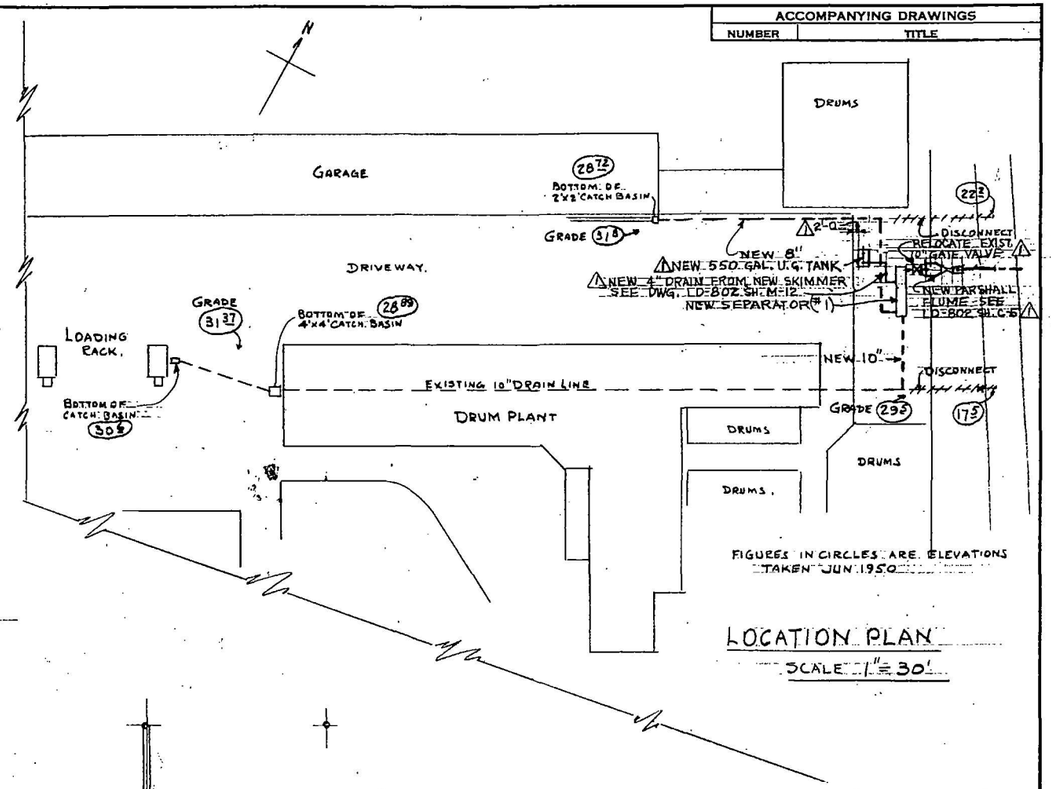

LOCATION PLAN
SCALE 1" = 30'

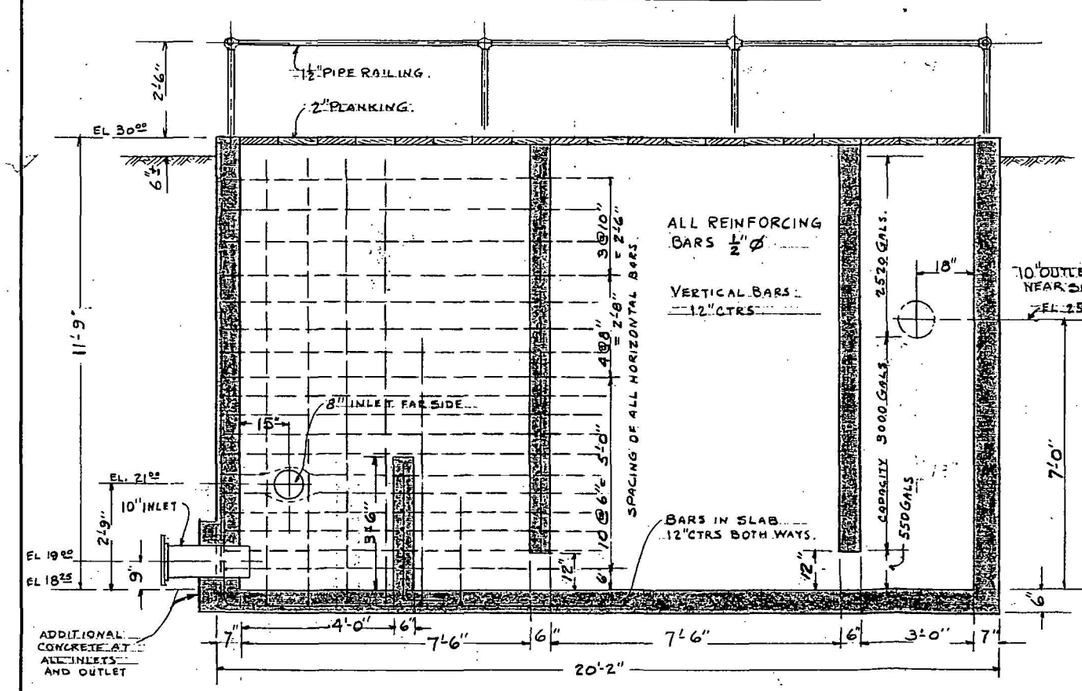

VERTICAL SECTION

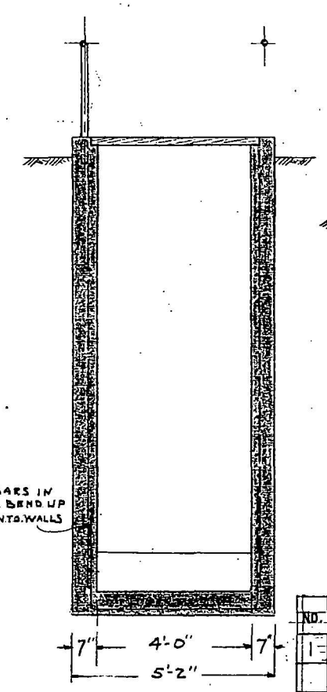

CROSS SECTION

⚠ NOTE: FOR REMODEL DETAIL TO THIS OIL SEPARATOR SEE PHILLIPS PETROLEUM CO. DWG. LD-802 SH. M-12

⚠ REFERENCE DRAWINGS

LD-802 SH. C-5 DETAILS FOR PARSHALL FLUMES
LD-802 SH. M-11 MECHANICAL FLOW SHEET
LD-802 SH. M-12 REMODEL DET.-OIL SEPARATOR #1

USEPA SF
1288393

GATX	PR. CO. DWG. NO.	LC-802
E-068-1-525	SH. NO.	C-1-1

NO.	REVISION	BY. CKD.	DATE APP'D.
1	ADDED 550 GAL TK. 4" DRAIN & PARSHALL FLUME & REF. DWGS. NT-721	DCG. WKD.	8-14-75

TIDE WATER ASSOCIATED OIL CO.
SAN FRANCISCO CALIFORNIA
OIL SEPARATOR (#1)
FOR YARD DRAINAGE
PORTLAND DISTRIBUTING STATION

DR. JTB	APPR.	SCALE 1/8" = 1'	DWG. NO.
CH.		DATE JUN 15 1950	0322-D336

"ALBANENE" No. 1202, E & B CO., S.F. 5
2201, U.S. PAT. OFF.

RECORDED — Return to Engineering Vault C1-PB 200