PORSF 11.3.18.1 V7

REVISIONS				
NO.	DESCRIPTION	BY	APPR.	DATE
'0'	ISSUED FOR CONSTRUCTION	PMZ	JPD	02/03/94
'1'	REVISED DOLPHIN LOCATIONS & ADD BARGE TIE PILES	ARS	JPD	

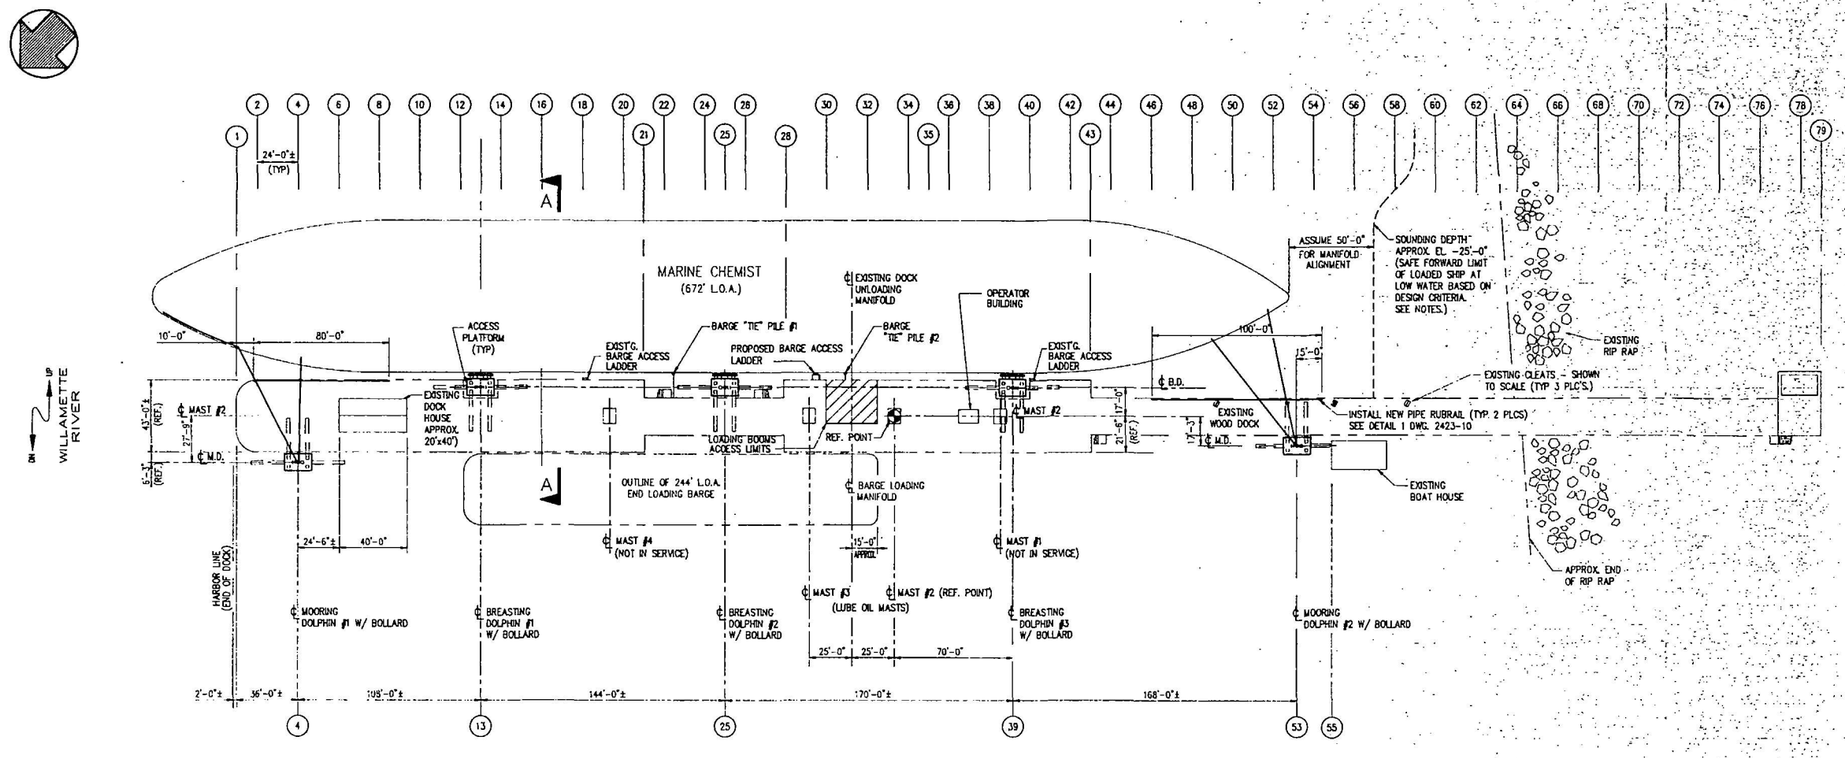

PLAN
SCALE 1"=40'-0"

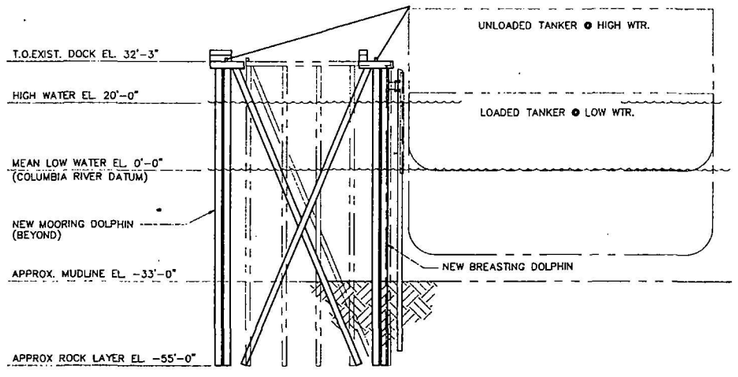

SECTION A-A
SCALE 1"=20'-0"

USEPA SF
1288399

NOTES:
1. SEE DWG 2423-01 FOR GENERAL NOTES AND SPECIFICATIONS.
2. ALL ELEVATIONS REF'D. TO COLUMBIA RIVER DATUM.

NORWEST ENGINEERING
CONSULTING ENGINEERS PORTLAND, OREGON

GATX CORPORATION
WILLBRIDGE PLANT PORTLAND, OREGON

DOCK MODIFICATIONS
BERTHING
PLAN AND SECTION

SCALE	SHOWN	DATE 09/14/94	DRWN. PMZ	CHKD. PMZ
DWG. NO.	2423-02	REV 1	APPR.	
			APPR.	

200