PORSF
11.3.18.1 V7

ACCOMPANYING DRAWINGS	
Dwg. No	TITLE

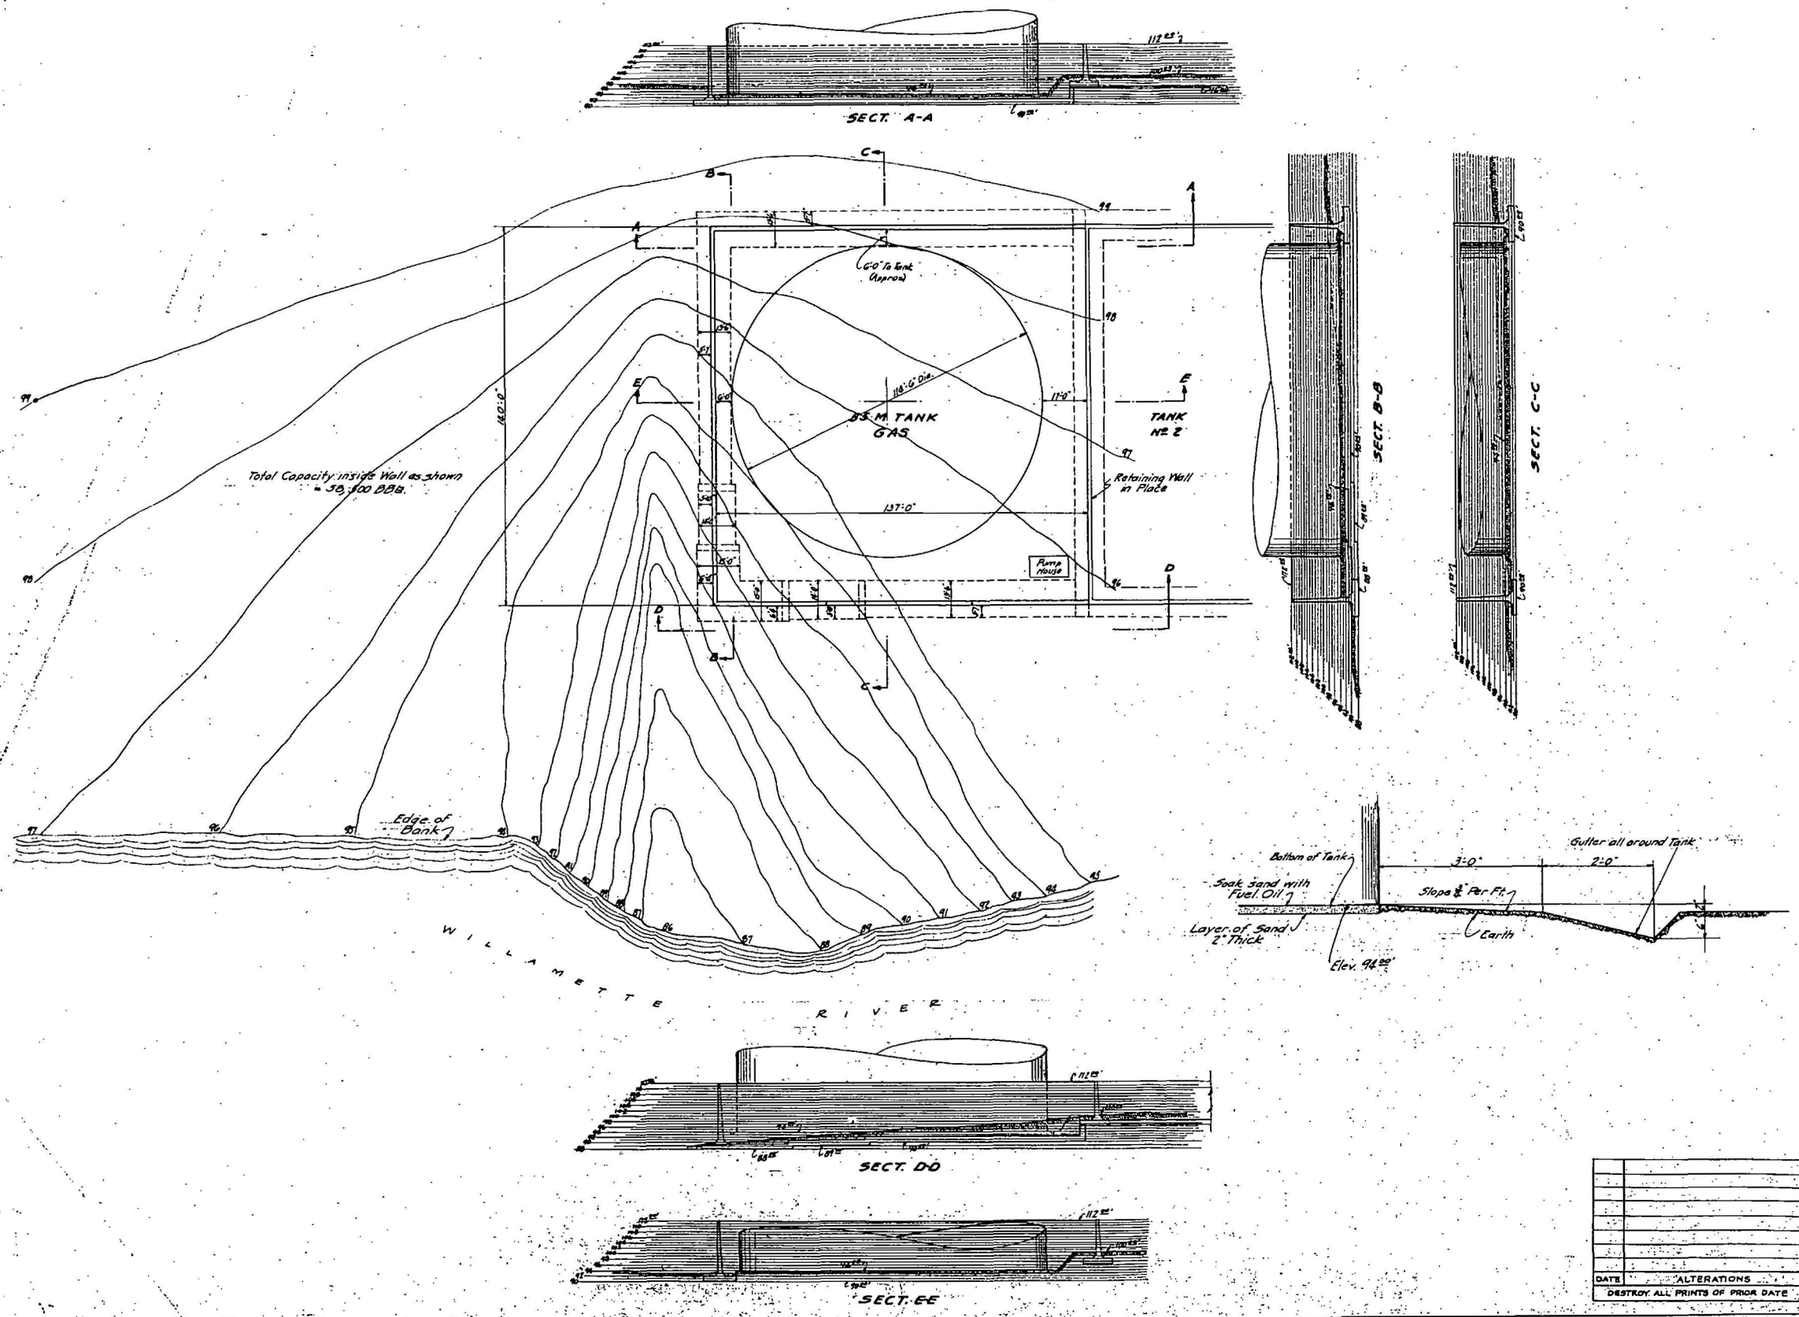

NO. REQ'D	ARTICLE	MATER'L	REMARKS
LIST OF MATERIALS			

DATE	ALTERATIONS
DESTROY ALL PRINTS OF PRIOR DATE	

[redacted]

ASSOCIATED OIL COMPANY
ENGINEERING & CONSTRUCTION DEPARTMENT

RETAINING WALL & TANK GRADE
FOR 55,000 BBL. TANK
LINNTON ORE. DISTRIBUTING STA.

SCALE 1" = 20'-0"		APPROVED	
DATE June 1, 1923			
DR. A.C.T.	TR. W.J.M.	FILE NO.	0322-087
CH. A.C.T.			

USEPA SF
1288400