PORSF
11.3.18.1
V7

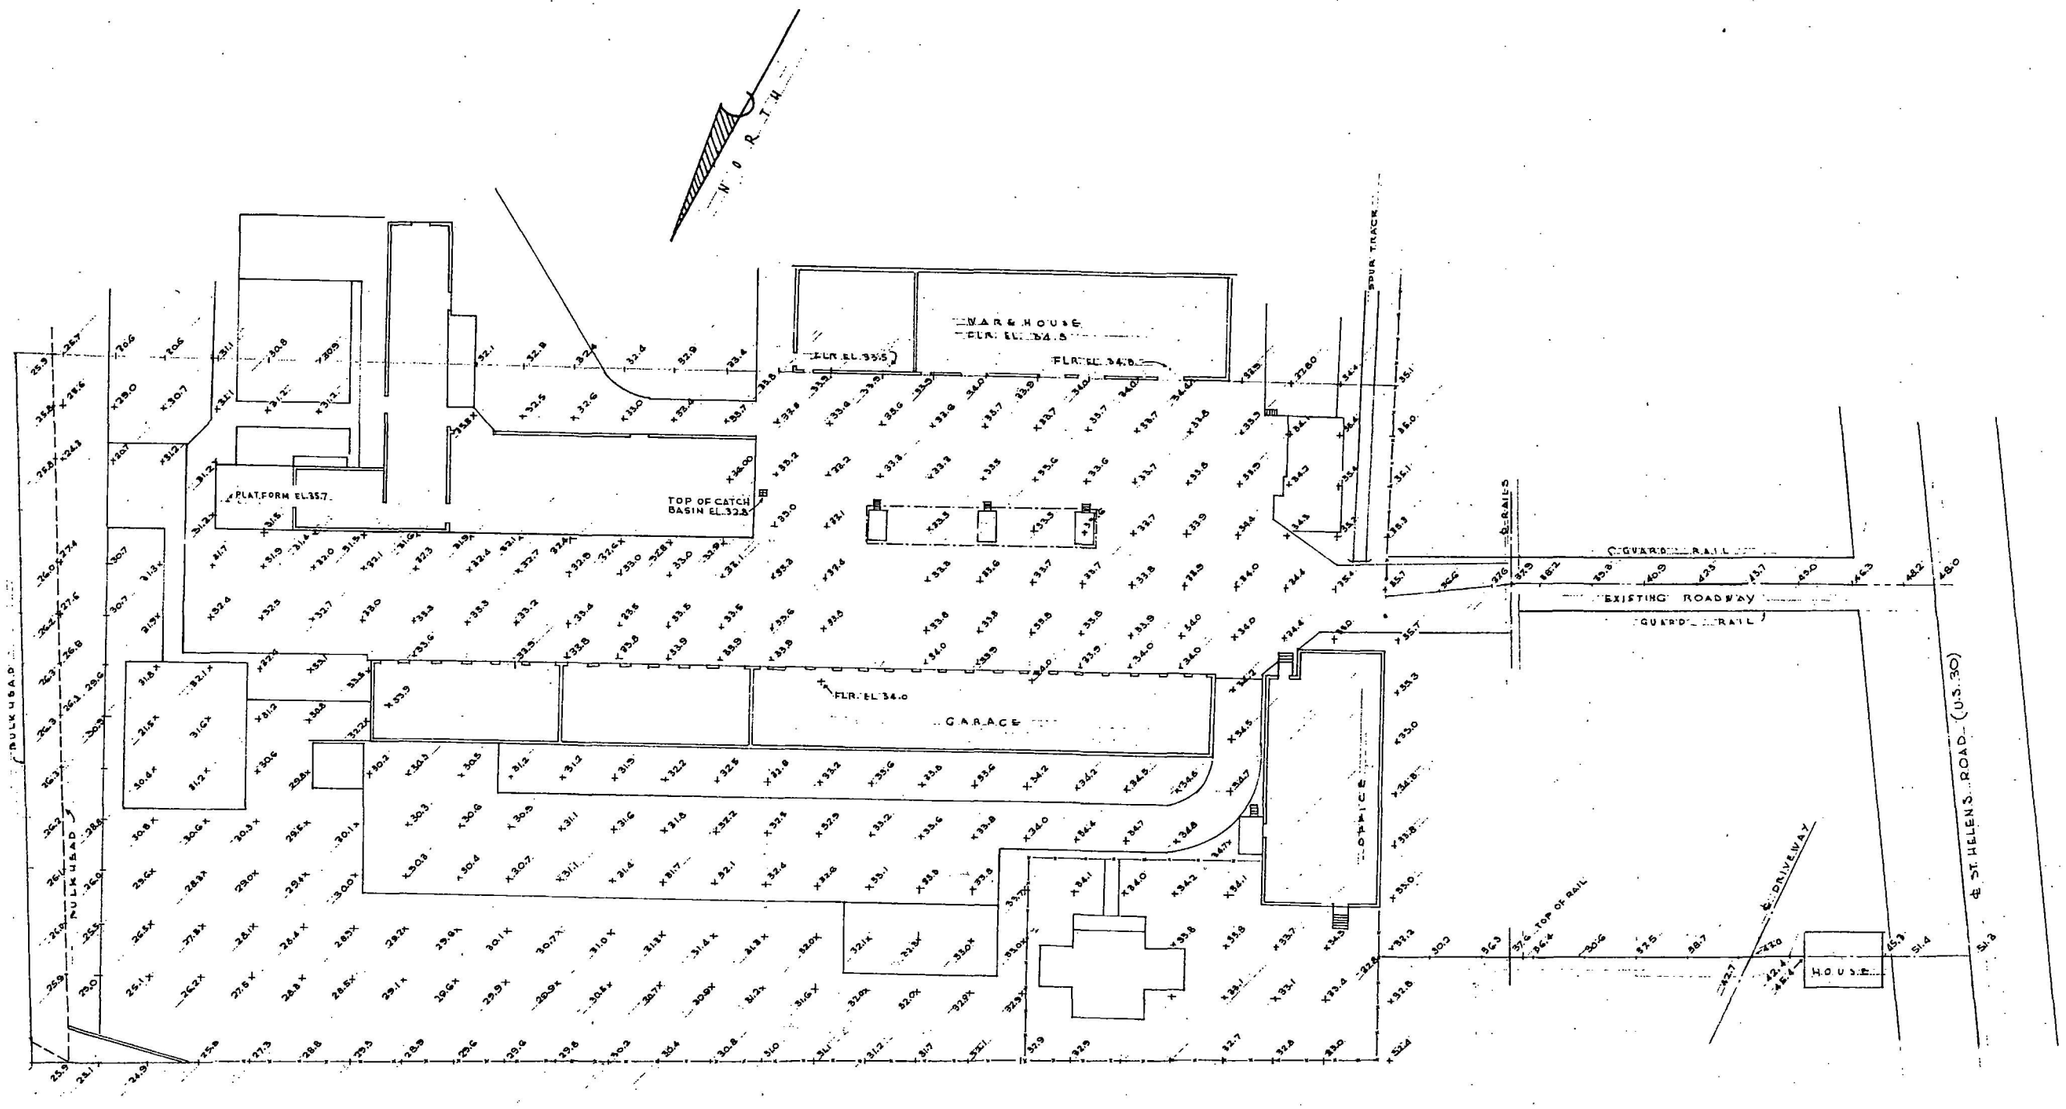

Drg. PL 952

REVISIONS	
DESIGN	
DRAWN	K.T.H.
TRACED	
CHECKED	
DATE	JULY 1955

TIDE WATER ASSOCIATED OIL CO.
GRADE DATA
DISTRIBUTING STATION
11400 ST. HELENS RD. PORTLAND, OREG.

CARL E. GREEN & ASSOCIATES
CONSULTING ENGINEERS
HENRY BUILDING PORTLAND, OREGON.
SKETCH NO. SCALE: 1" = 30' NO. 1 OF 1 DRAWING 42-14-1

USEPA SF
1288406

100 PL-952