PORSF
11.3.18.1 V7




FOOTING PLAN

Size of all footings determined by ground conditions




REAR ELEVATION

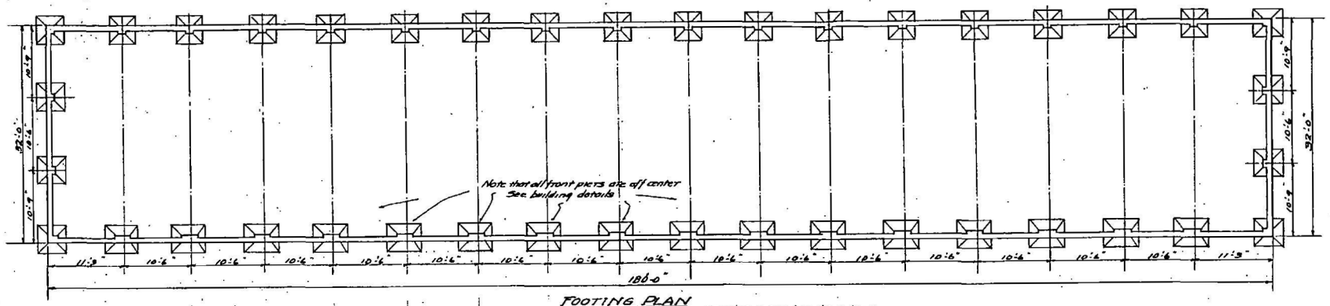


FRONT ELEVATION

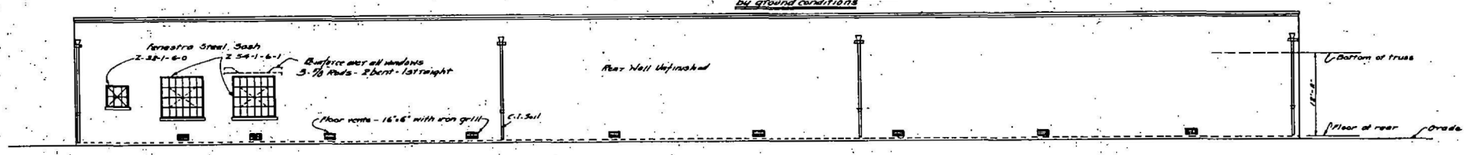


END

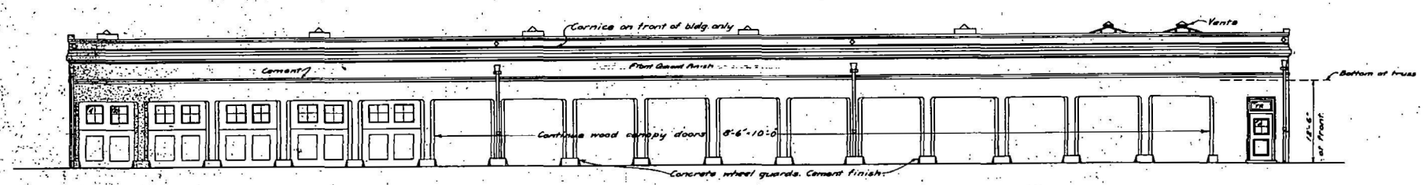


SECTION

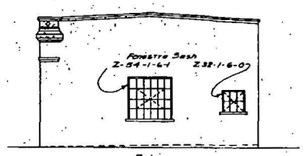


FLOOR PLAN

USEPA SF
1288428

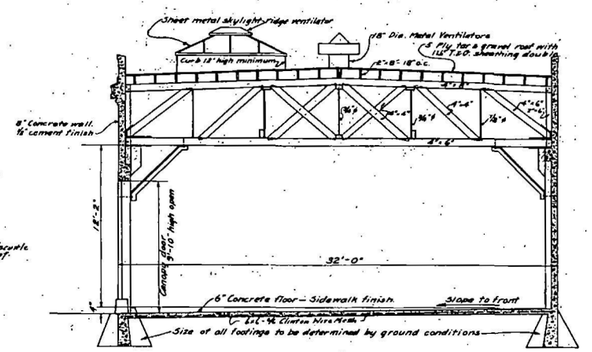Nov. 10, 1919. Changed Sizes of Sash.

| PLUMBING FIXTURES | CRANE CATALOG "B" | |
|---|---|---|
| Urinals | B - 4389 | 11½" x 11½" |
| Toilet | B - 2653 | |
| Wash Sink | B - 774 | 8 Feet |
| Slop Sink | B - 4994 | 20" x 22" |

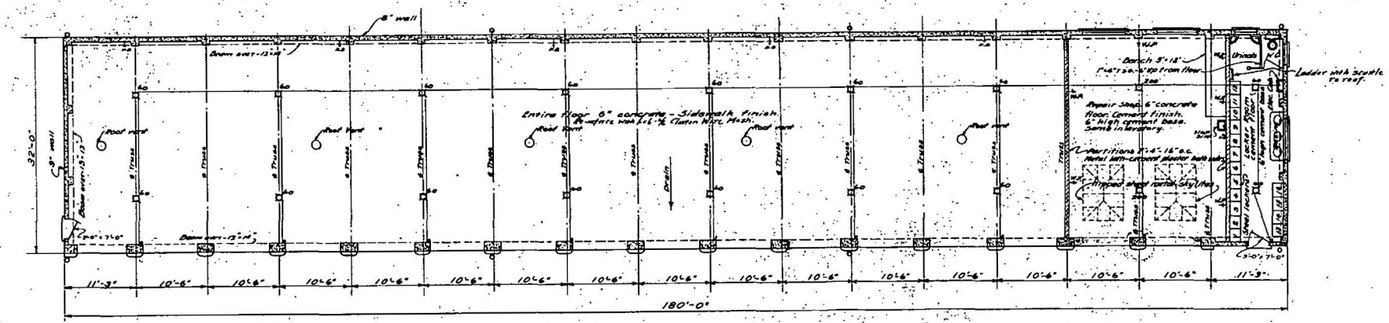[redacted]

ASSOCIATED OIL COMPANY
ENGINEERING & CONSTRUCTION DEPARTMENT
14-STALL GARAGE & SHOP
LINNTON DIST. STATION

| | |
|---|---|
| SCALE: 1/8" & 1/4" = 1'-0" | APPROVED |
| DATE: JUNE 19, 1919 | |
| DR. C.A.H. TR. K.W.H. | FILE No. 0322-D-53 |
| CH. | |

133

200