ACCOMPANYING DRAWINGS	
DRW'G NO.	TITLE
0322-D-133	FOUNDATION FOR FOAM FIRE PUMPING PL

POR SF
11.3.18.1 V7

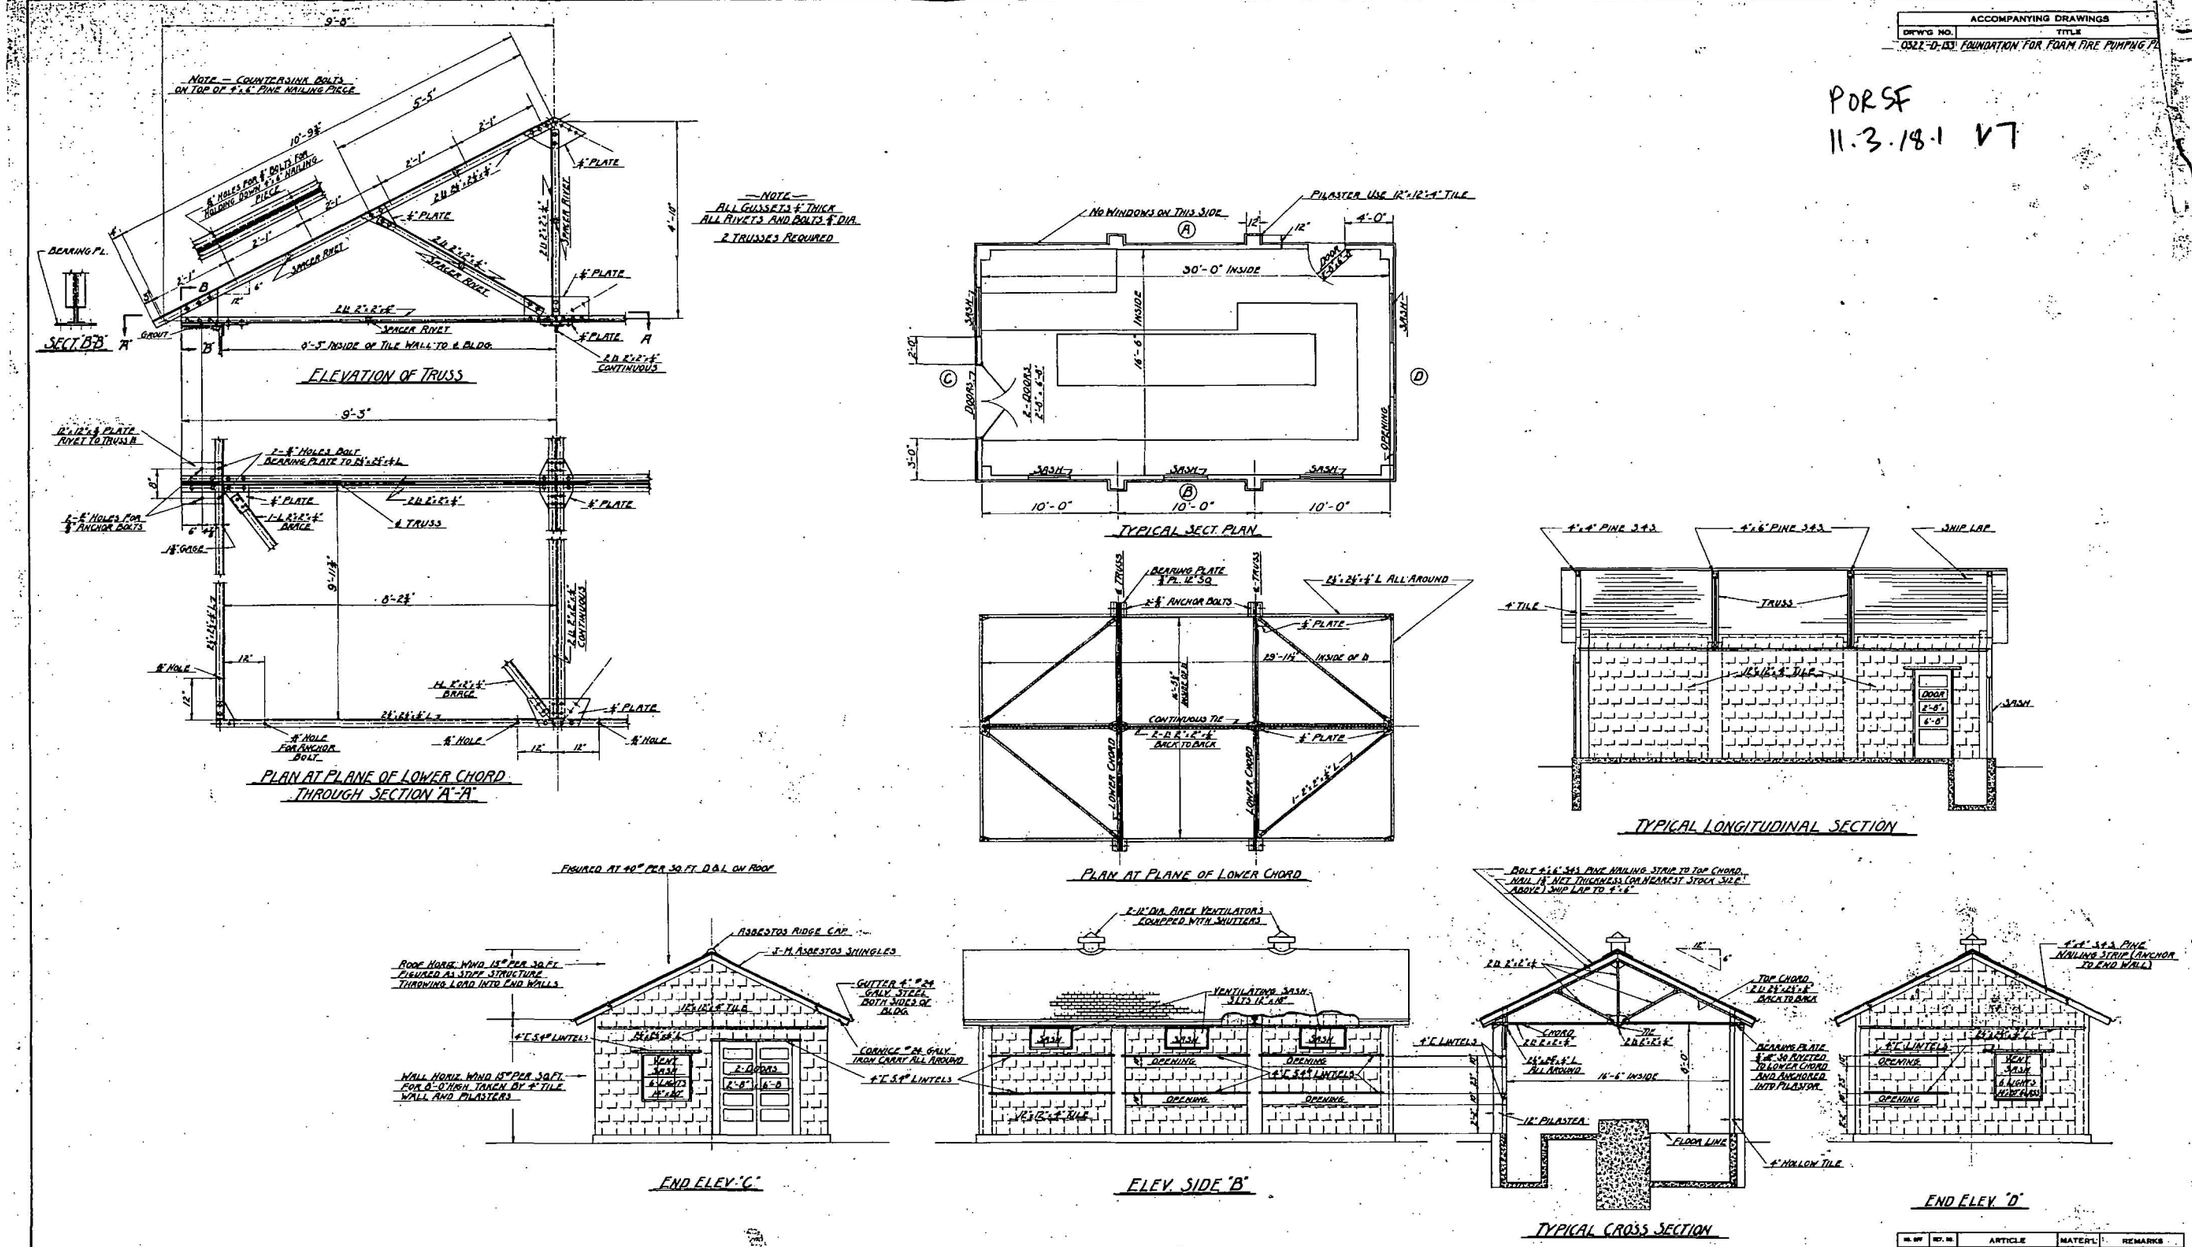

—NOTE—
ALL GUSSETS ¼" THICK
ALL RIVETS AND BOLTS ¾" DIA.
2 TRUSSES REQUIRED

—NOTE—
SIDE WALLS AND ENDS TO BE BUILT OF 4"x12"x12" HOLLOW TERRA COTTA TILE LAID UP WITH CEMENT MORTAR. CARRY TILE UP TO MAKE A CLOSED JOINT WITH ROOF ALL AROUND.
ALL SASH TO BE STEEL
DOOR WOODEN 1¾" THICK 5 PANEL

FOR FOUNDATION PLAN SEE DRG. Nº 0322-D-133

NO. REV	REV. NO.	ARTICLE	MATERL	REMARKS
LIST OF MATERIALS				

DATE	ALTERATIONS
DESTROY ALL PRINTS OF PRIOR DATE	

[redacted]

ASSOCIATED OIL COMPANY
ENGINEERING & CONSTRUCTION DEPARTMENT

FOAM FIRE PUMP HOUSE
PORTLAND DIST. STA.
PORTLAND ORE.

SCALE 3/4"=1'-0 1/2"=1'-0"		APPROVED	
DATE 2/2/25			
DR. A.C.T.	TR. E.M.C.	FILE No. 0322-D-135	
CH. L.J.S.			

200

USEPA SF
1288432