PORSF
11.3.18.1 v11

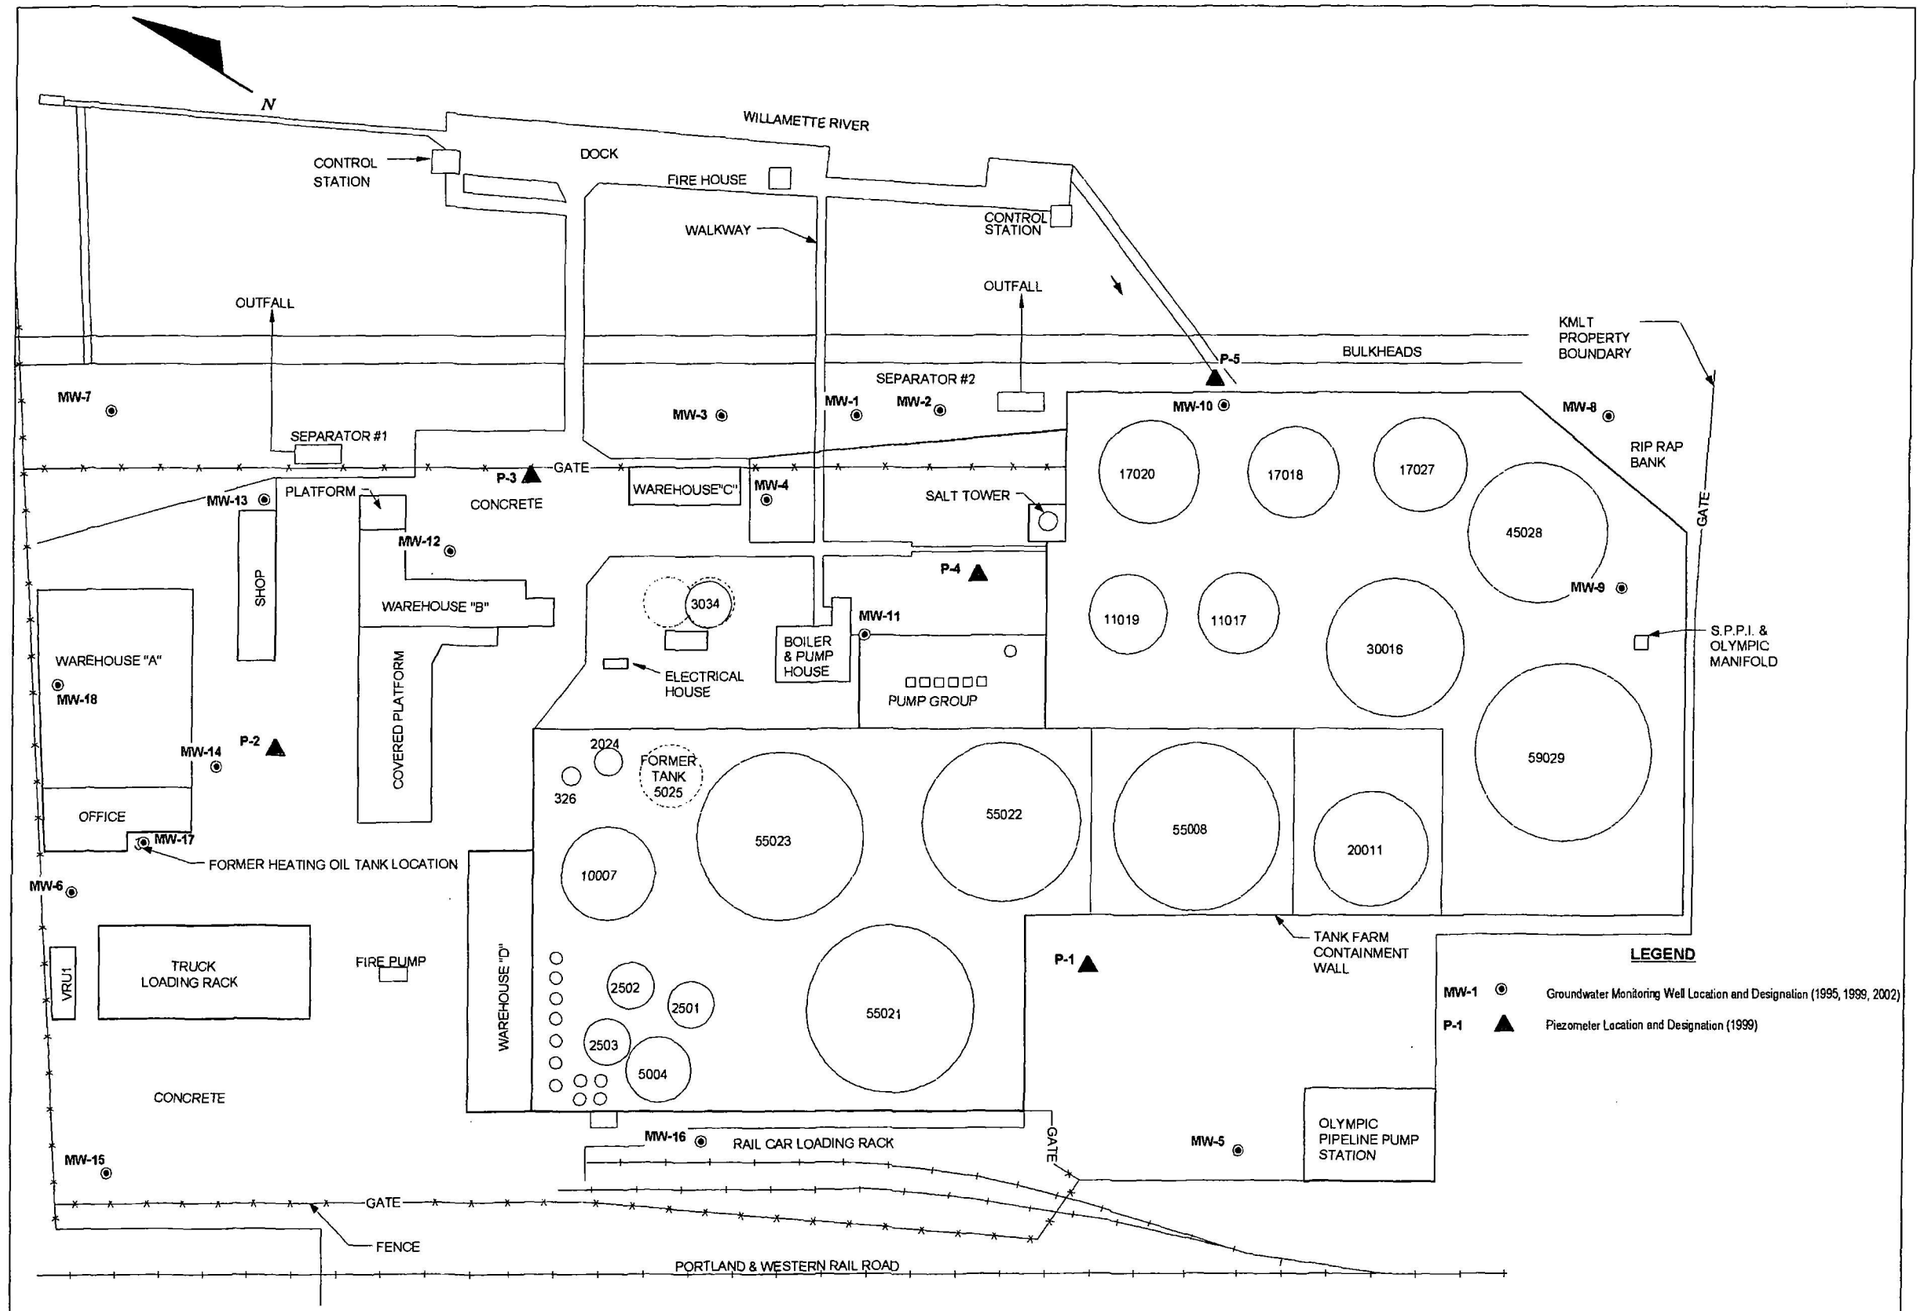

DRAFT

KHM
ENVIRONMENTAL MANAGEMENT INC.

DESIGNED BY
DRAWN BY
CHECKED BY
APPROVED BY

SITE PLAN

Kinder Morgan Liquid Terminals LLC
Linnton Terminal
11400 NW St. Helens Road
Portland, Oregon

DATE	PROJECT	DRAWING
9/26/02	B30-01F	3

USEPA SF
1288846