PORSF
11.3.18.1 v11

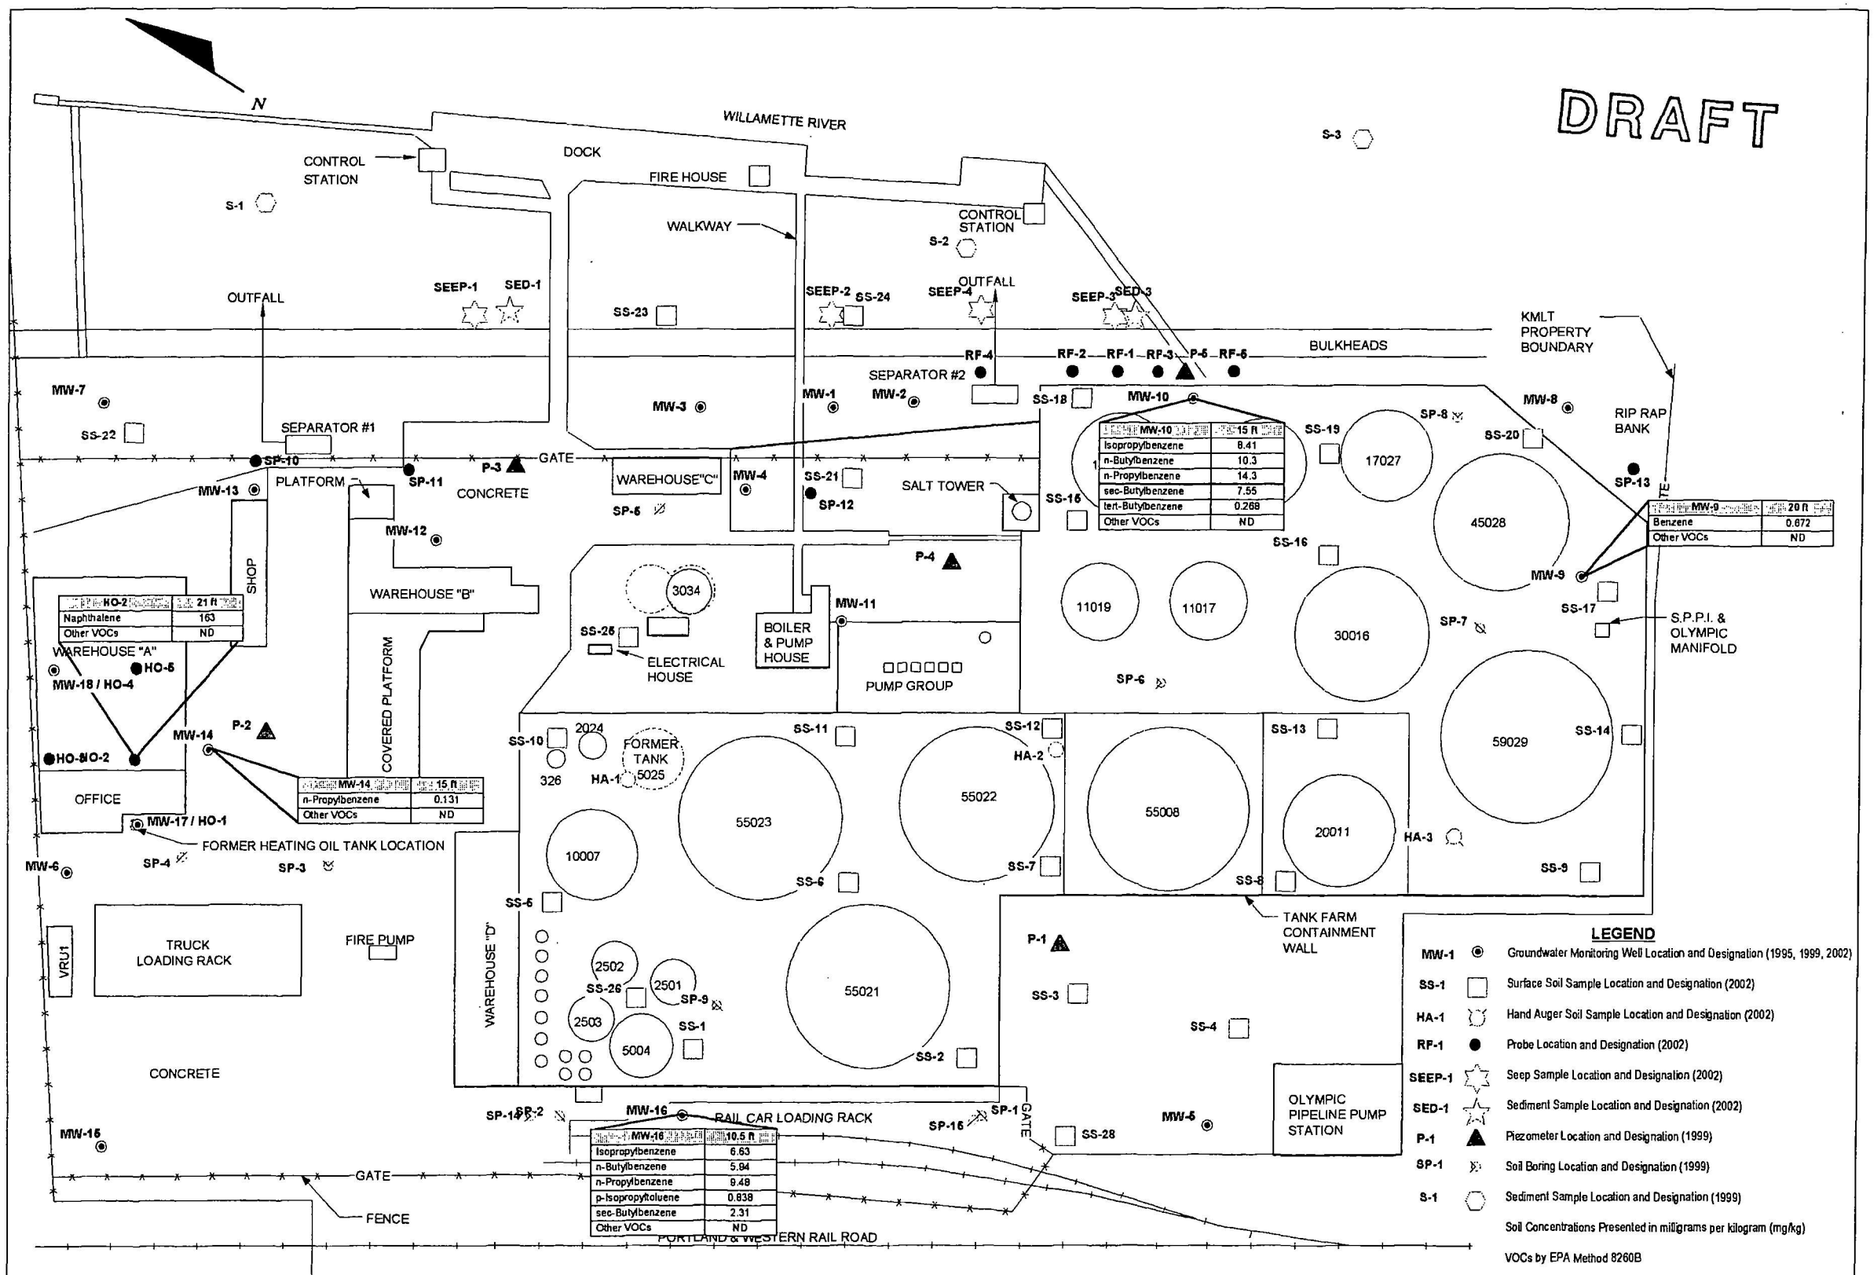

MW-10	15 ft
Isopropylbenzene	8.41
n-Butylbenzene	10.3
n-Propylbenzene	14.3
sec-Butylbenzene	7.55
tert-Butylbenzene	0.268
Other VOCs	ND

MW-9	20 ft
Benzene	0.672
Other VOCs	ND

HO-2	21 ft
Naphthalene	163
Other VOCs	ND

MW-14	15 ft
n-Propylbenzene	0.131
Other VOCs	ND

MW-16	10.5 ft
Isopropylbenzene	6.63
n-Butylbenzene	5.94
n-Propylbenzene	9.48
p-Isopropyltoluene	0.838
sec-Butylbenzene	2.31
Other VOCs	ND

LEGEND

MW-1	Groundwater Monitoring Well Location and Designation (1995, 1999, 2002)
SS-1	Surface Soil Sample Location and Designation (2002)
HA-1	Hand Auger Soil Sample Location and Designation (2002)
RF-1	Probe Location and Designation (2002)
SEEP-1	Seep Sample Location and Designation (2002)
SED-1	Sediment Sample Location and Designation (2002)
P-1	Piezometer Location and Designation (1999)
SP-1	Soil Boring Location and Designation (1999)
S-1	Sediment Sample Location and Designation (1999)

Soil Concentrations Presented in milligrams per kilogram (mg/kg)

VOCs by EPA Method 8260B

Sample Collected January 2002

KHM
ENVIRONMENTAL MANAGEMENT INC.

DESIGNED BY
DRAWN BY
CHECKED BY
APPROVED BY

SATURATED SOIL ANALYTICAL RESULTS - VOCS

Kinder Morgan Liquid Terminals LLC
Linnton Terminal
11400 NW St. Helens Road
Portland, Oregon

DATE	PROJECT	DRAWING
8/28/02	B30-01F	13

USEPA SF
1288856