PORSF
11.3.18.1 VII

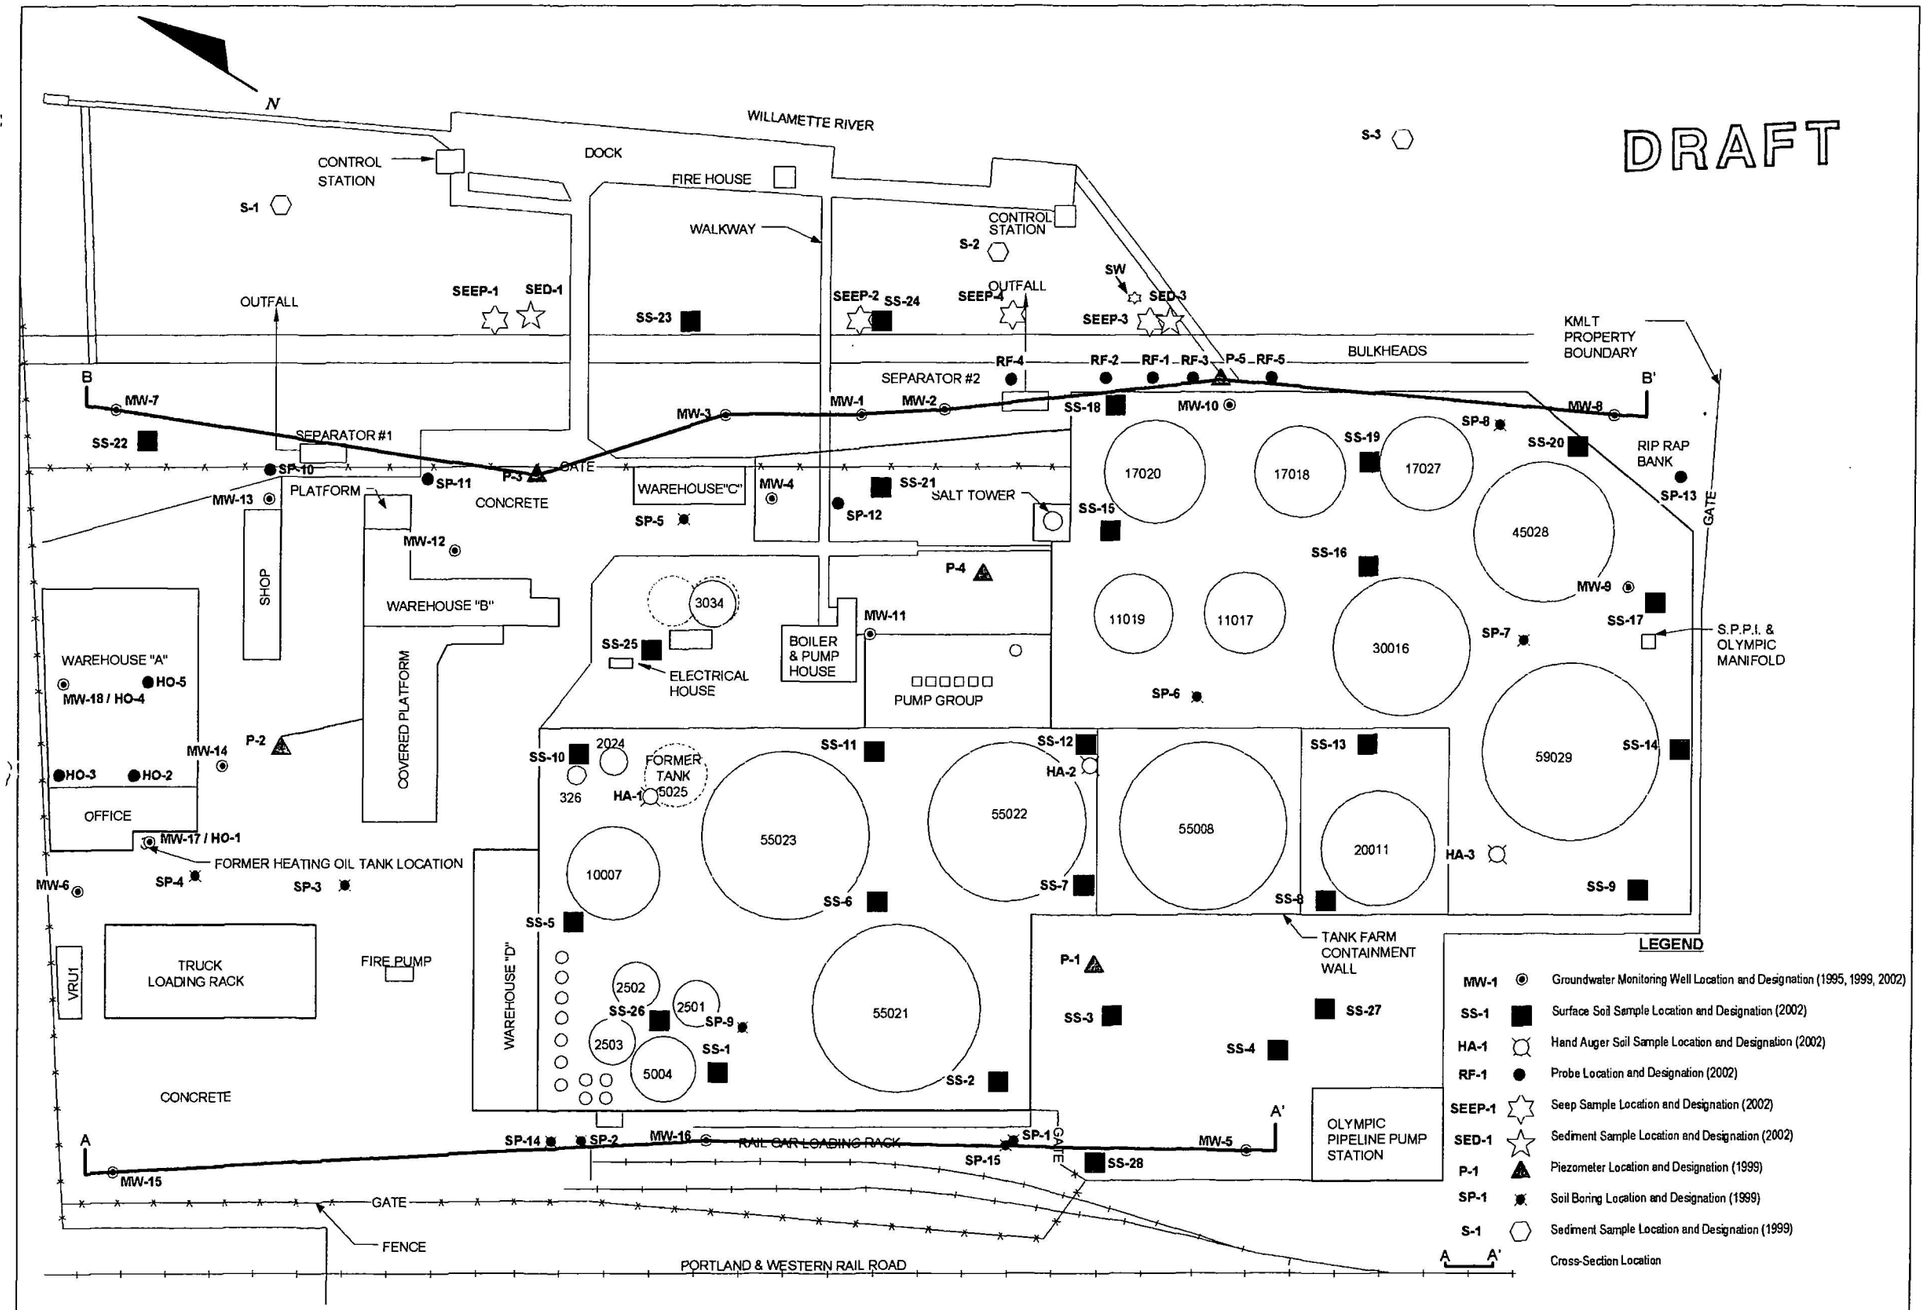

KHM
ENVIRONMENTAL MANAGEMENT INC.

DESIGNED BY
DRAWN BY
CHECKED BY
APPROVED BY

CROSS-SECTION LOCATION MAP

Kinder Morgan Liquid Terminals LLC
Linnton Terminal
11400 NW St. Helens Road
Portland, Oregon

DATE	PROJECT	DRAWING
9/23/02	B30-01F	19

USEPA SF
1288862