PORSF
11.3.18.1 V11

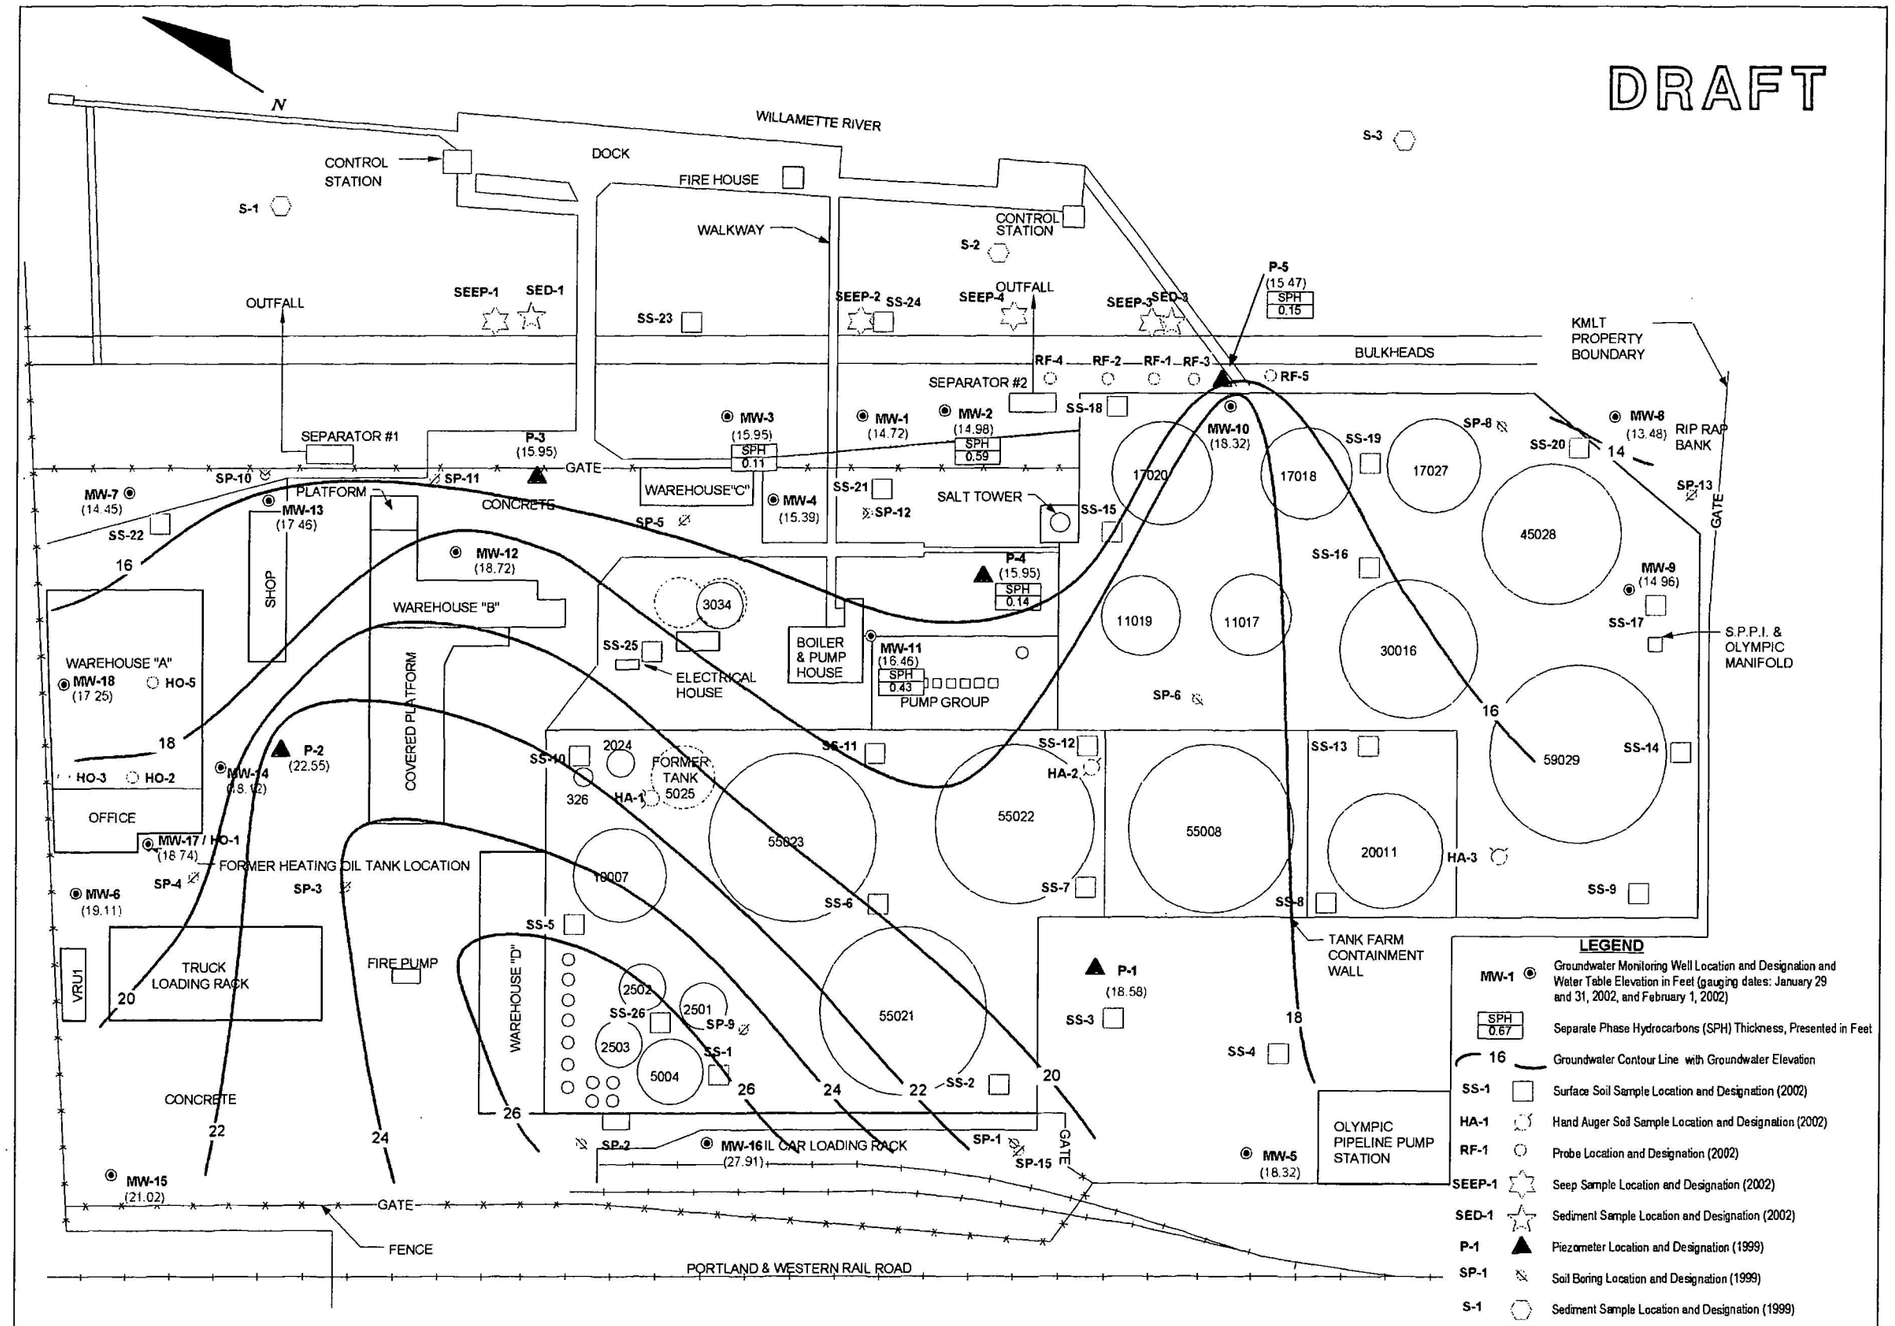


KHM
ENVIRONMENTAL MANAGEMENT INC.

DESIGNED BY
DRAWN BY
CHECKED BY
APPROVED BY

## GROUNDWATER ELEVATION CONTOUR MAP

Kinder Morgan Liquid Terminals LLC
Linnton Terminal
11400 NW St. Helens Road
Portland, Oregon

| DATE | PROJECT | DRAWING |
|---|---|---|
| 8/13/02 | B30-01F | 23 |

USEPA SF
1288866