V-15

17.2

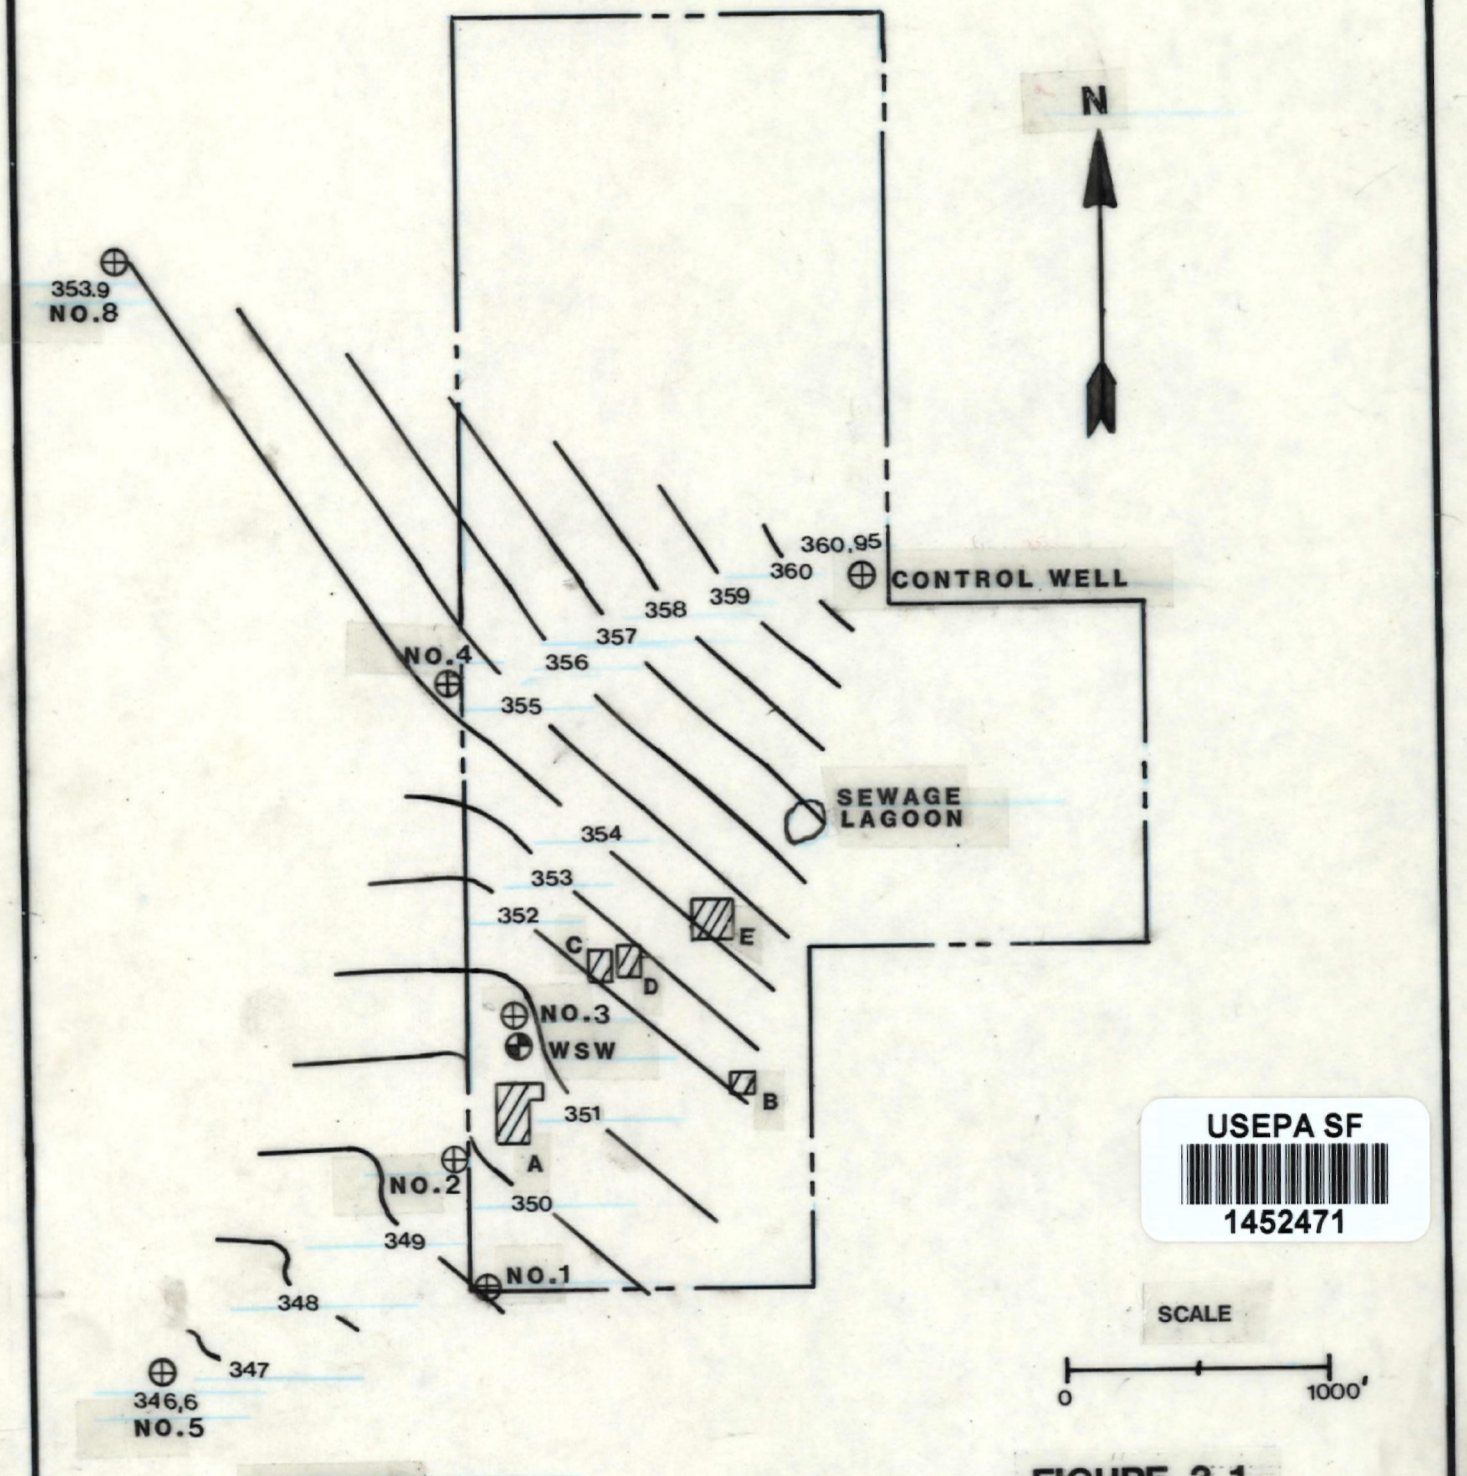

USEPA SF
1452471

LEGEND

BOUNDARY LINE

INDUSTRIAL WASTE DISPOSAL SITE

NO.5 TEST WELL AND NUMBER

WSW WATER SUPPLY WELL

~350~ GROUNDWATER ELEVATION (feet MSL)

410 feet MSL APPROXIMATE SITE ELEVATION

FIGURE 3.1

TITLE: PASCO SANITARY LANDFILL SITE PLAN AND GROUNDWATER ELEVATIONS(5)

CLIENT: U.S. EPA REGION X

T.D.D. R10-8408-22

ecology and environment, inc.
SEATTLE, WASHINGTON