Weyerhaeuser, Longview 9/4/79

USEPA SF
1470416

WHRCF 9/4/79 173 v1

4/4/79

WASTE PILES, WEYERHAEUSER, LONGVIEW, WA

9/4/79

CHLORINE PLANT

WEYERHAEUSER, LONGVIEW, WA

Weyerhaeuser, Longview 9/4/79

9/4/79

PHOTOGRAPH OF PHOTOGRAPH
OF ORIGINAL CHLORINE
PLANT
WEYERHAEUSER CHLORINE PLANT
LONGVIEW, WA.

9/4/79

SALT PILE

Weyerhaeuser, Longview 9/4/79

9/4/79

CONCENTRATED SULFURIC ACID TANKS

WEYERHAEUSER CHLORINE PLANT

LONGVIEW, WA.

761
SPENT ACID
DANGER
GOGGLES REQUIRED
IN THIS AREA
DANGER

9/4/79

ASBESTOS WASTE

WEYERHAEUSER, LONGVIEW, WA

ASBESTOS
ASTE ONL

Weyerhaeuser 9/4/79

Longview

9/4/79

MERCURY CELL LOCATION
NOW ABANDONED
WEYERHAEUSER CHLORINE PLANT
LONGVIEW, WA

9/4/79

SCREEN USED TO SEPARATE ASBESTOS WASTE WHEN CLEANING DIAPHRAGM CELLS

WEYERHAEUSER CHLORINE PLANT

LONGVIEW, WA.

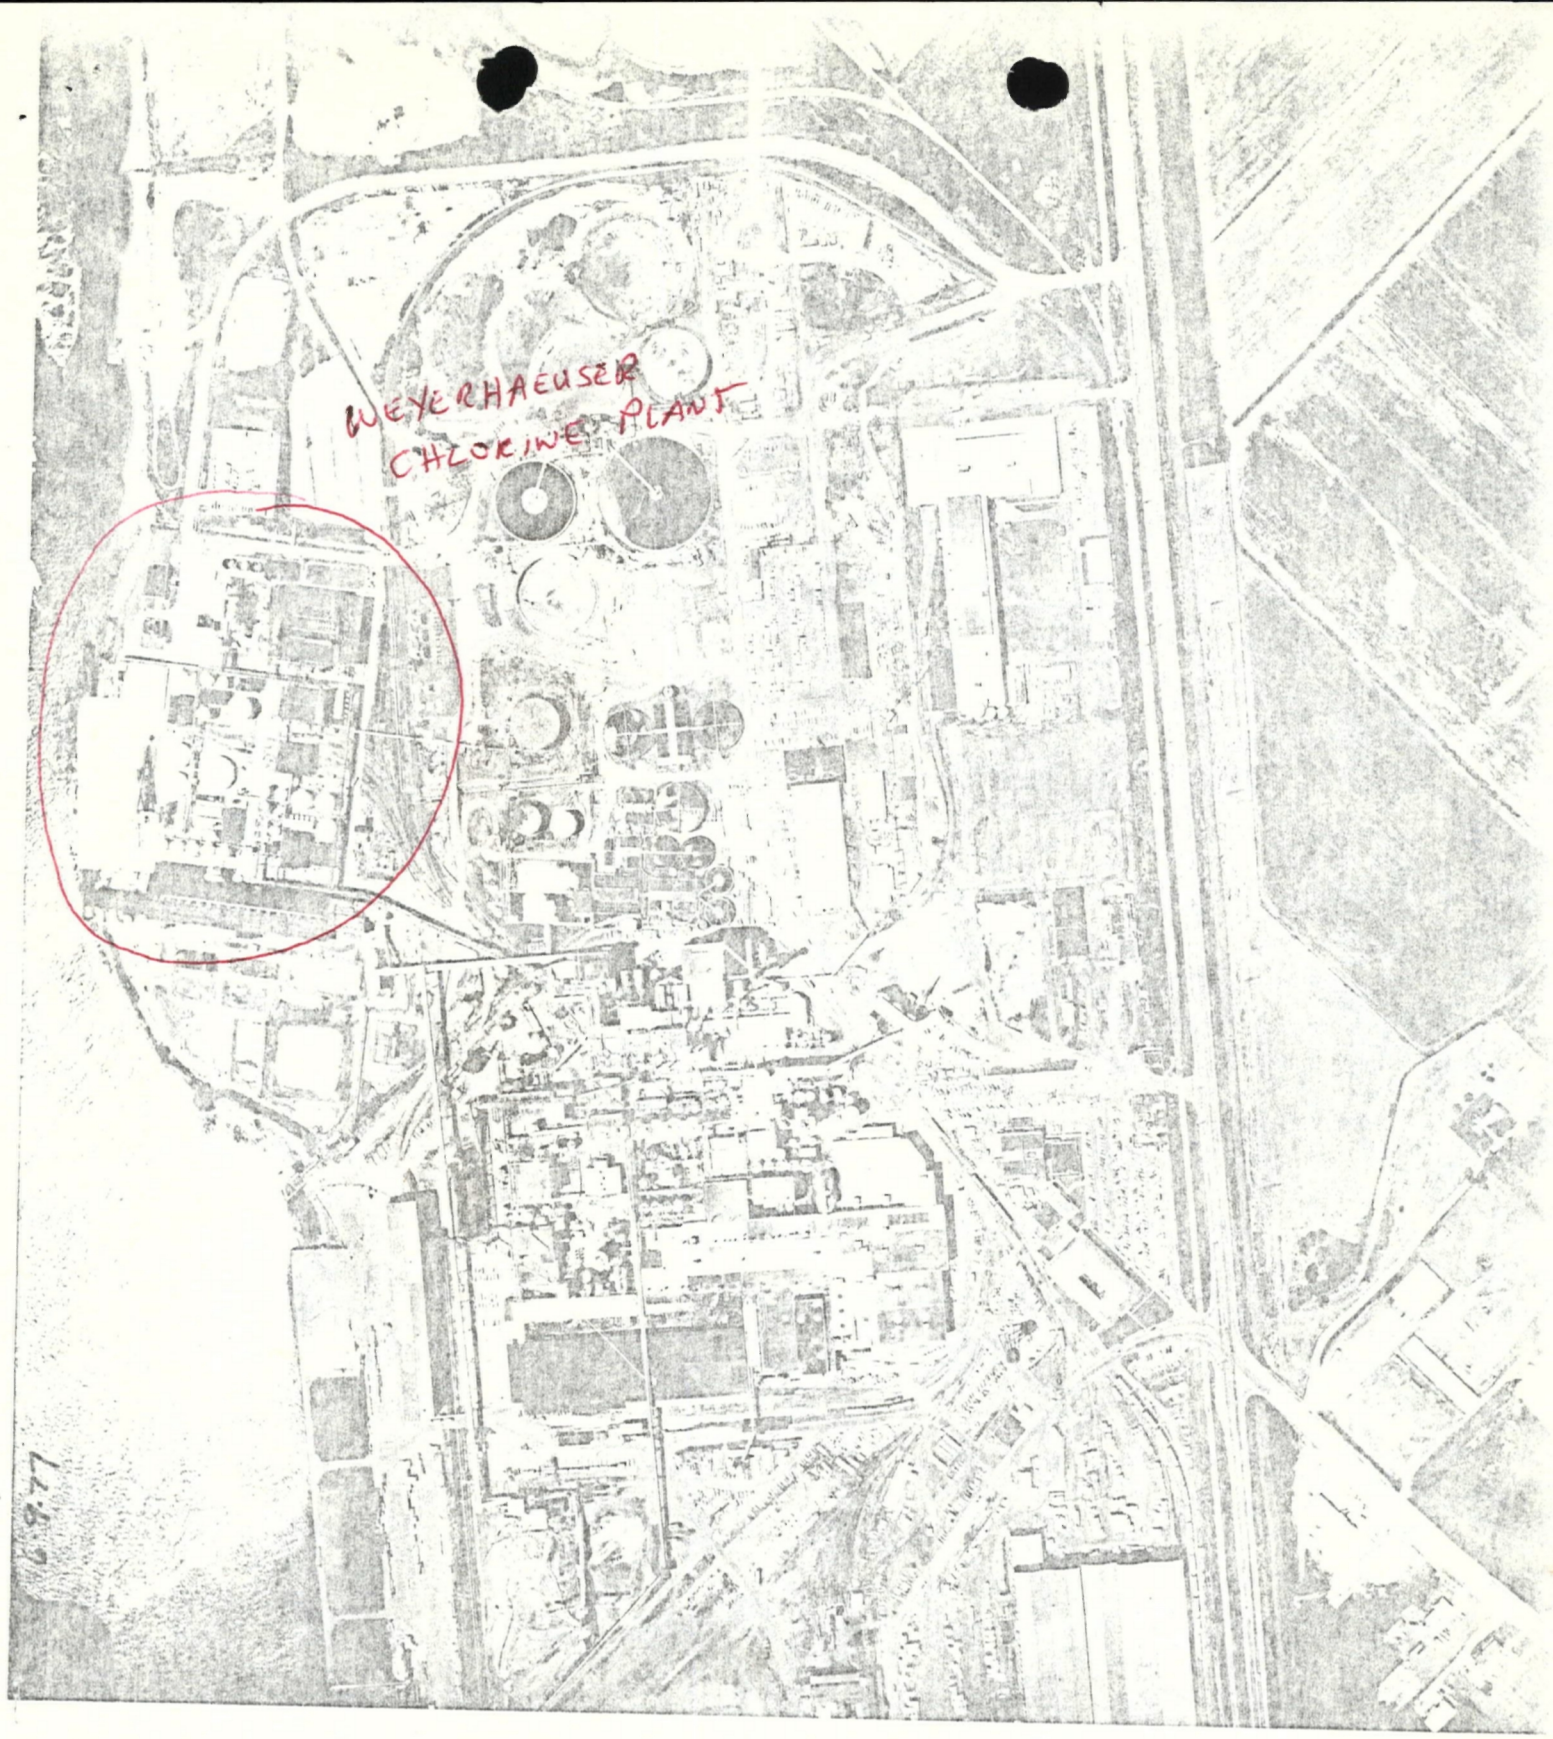

SCALE 1 inch = 500 feet