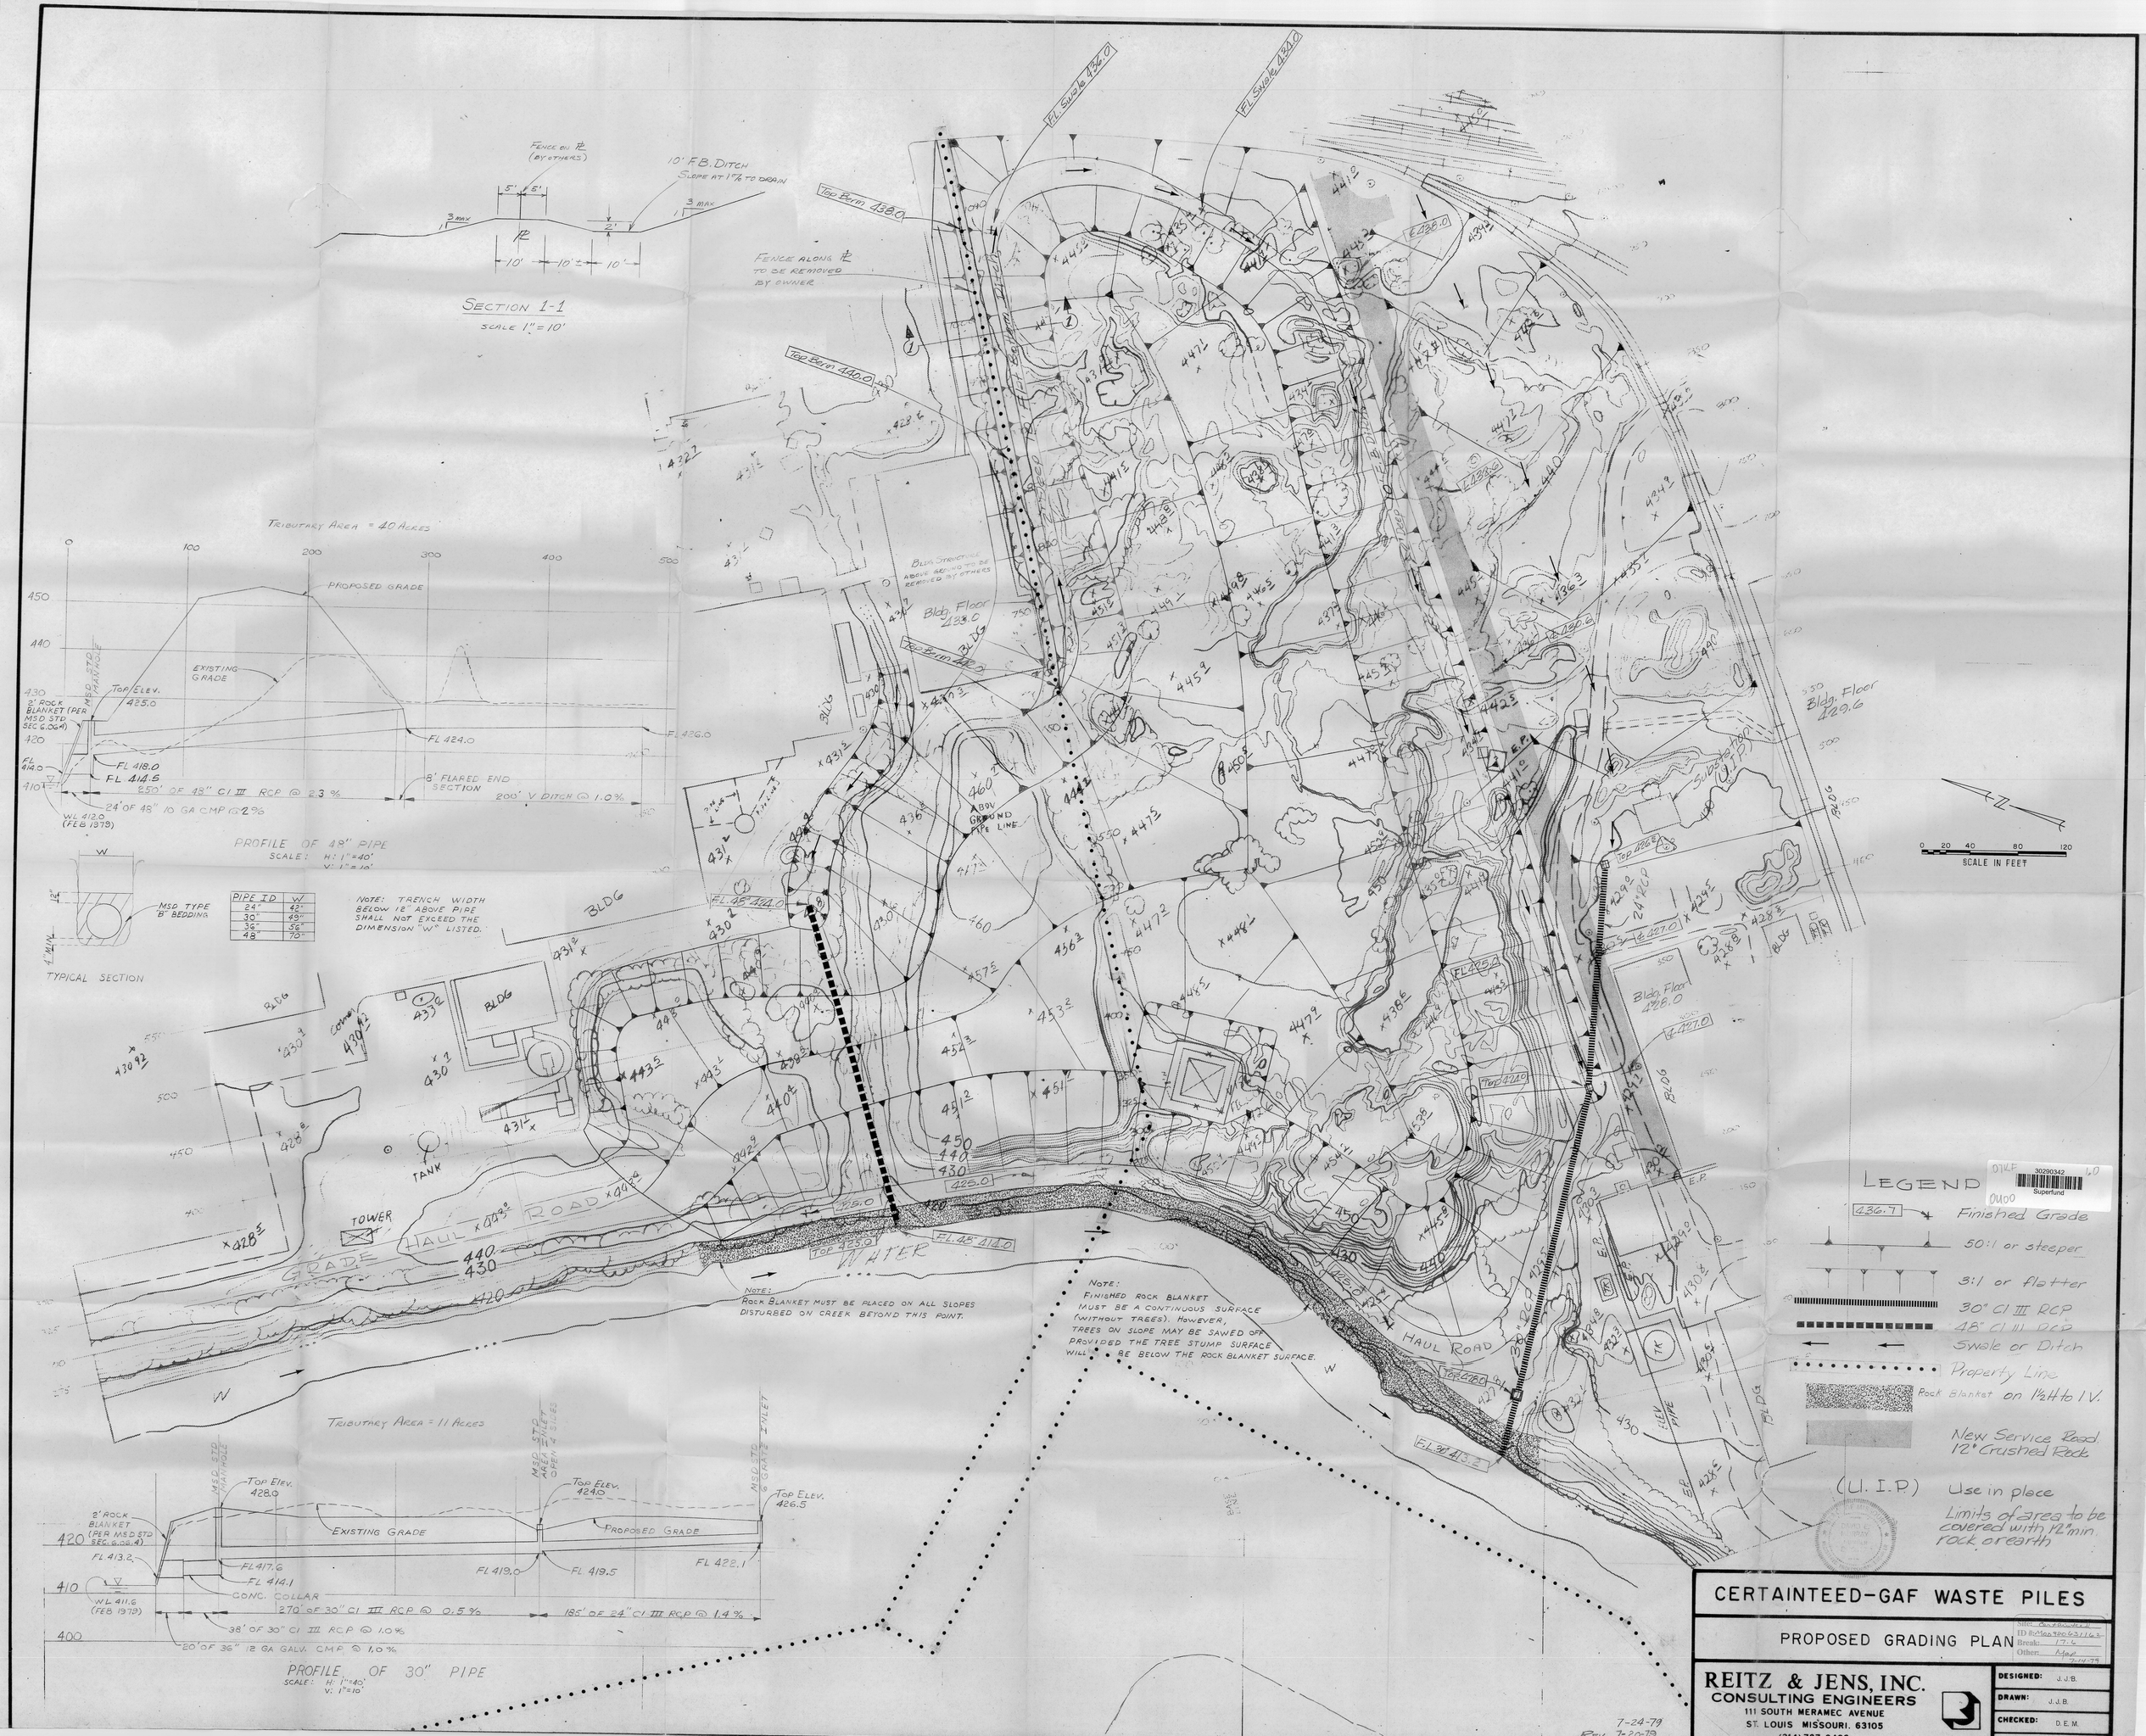

CERTAINTEED-GAF WASTE PILES

PROPOSED GRADING PLAN

Site: Certainteed
ID #: MOD980631163
Break: 17.6
Other: Map 7-14-79

REITZ & JENS, INC.
CONSULTING ENGINEERS
111 SOUTH MERAMEC AVENUE
ST. LOUIS MISSOURI. 63105
(314) 727-0403

DESIGNED:	J.J.B.
DRAWN:	J.J.B.
CHECKED:	D.E.M.
ISSUED:	7/14/79