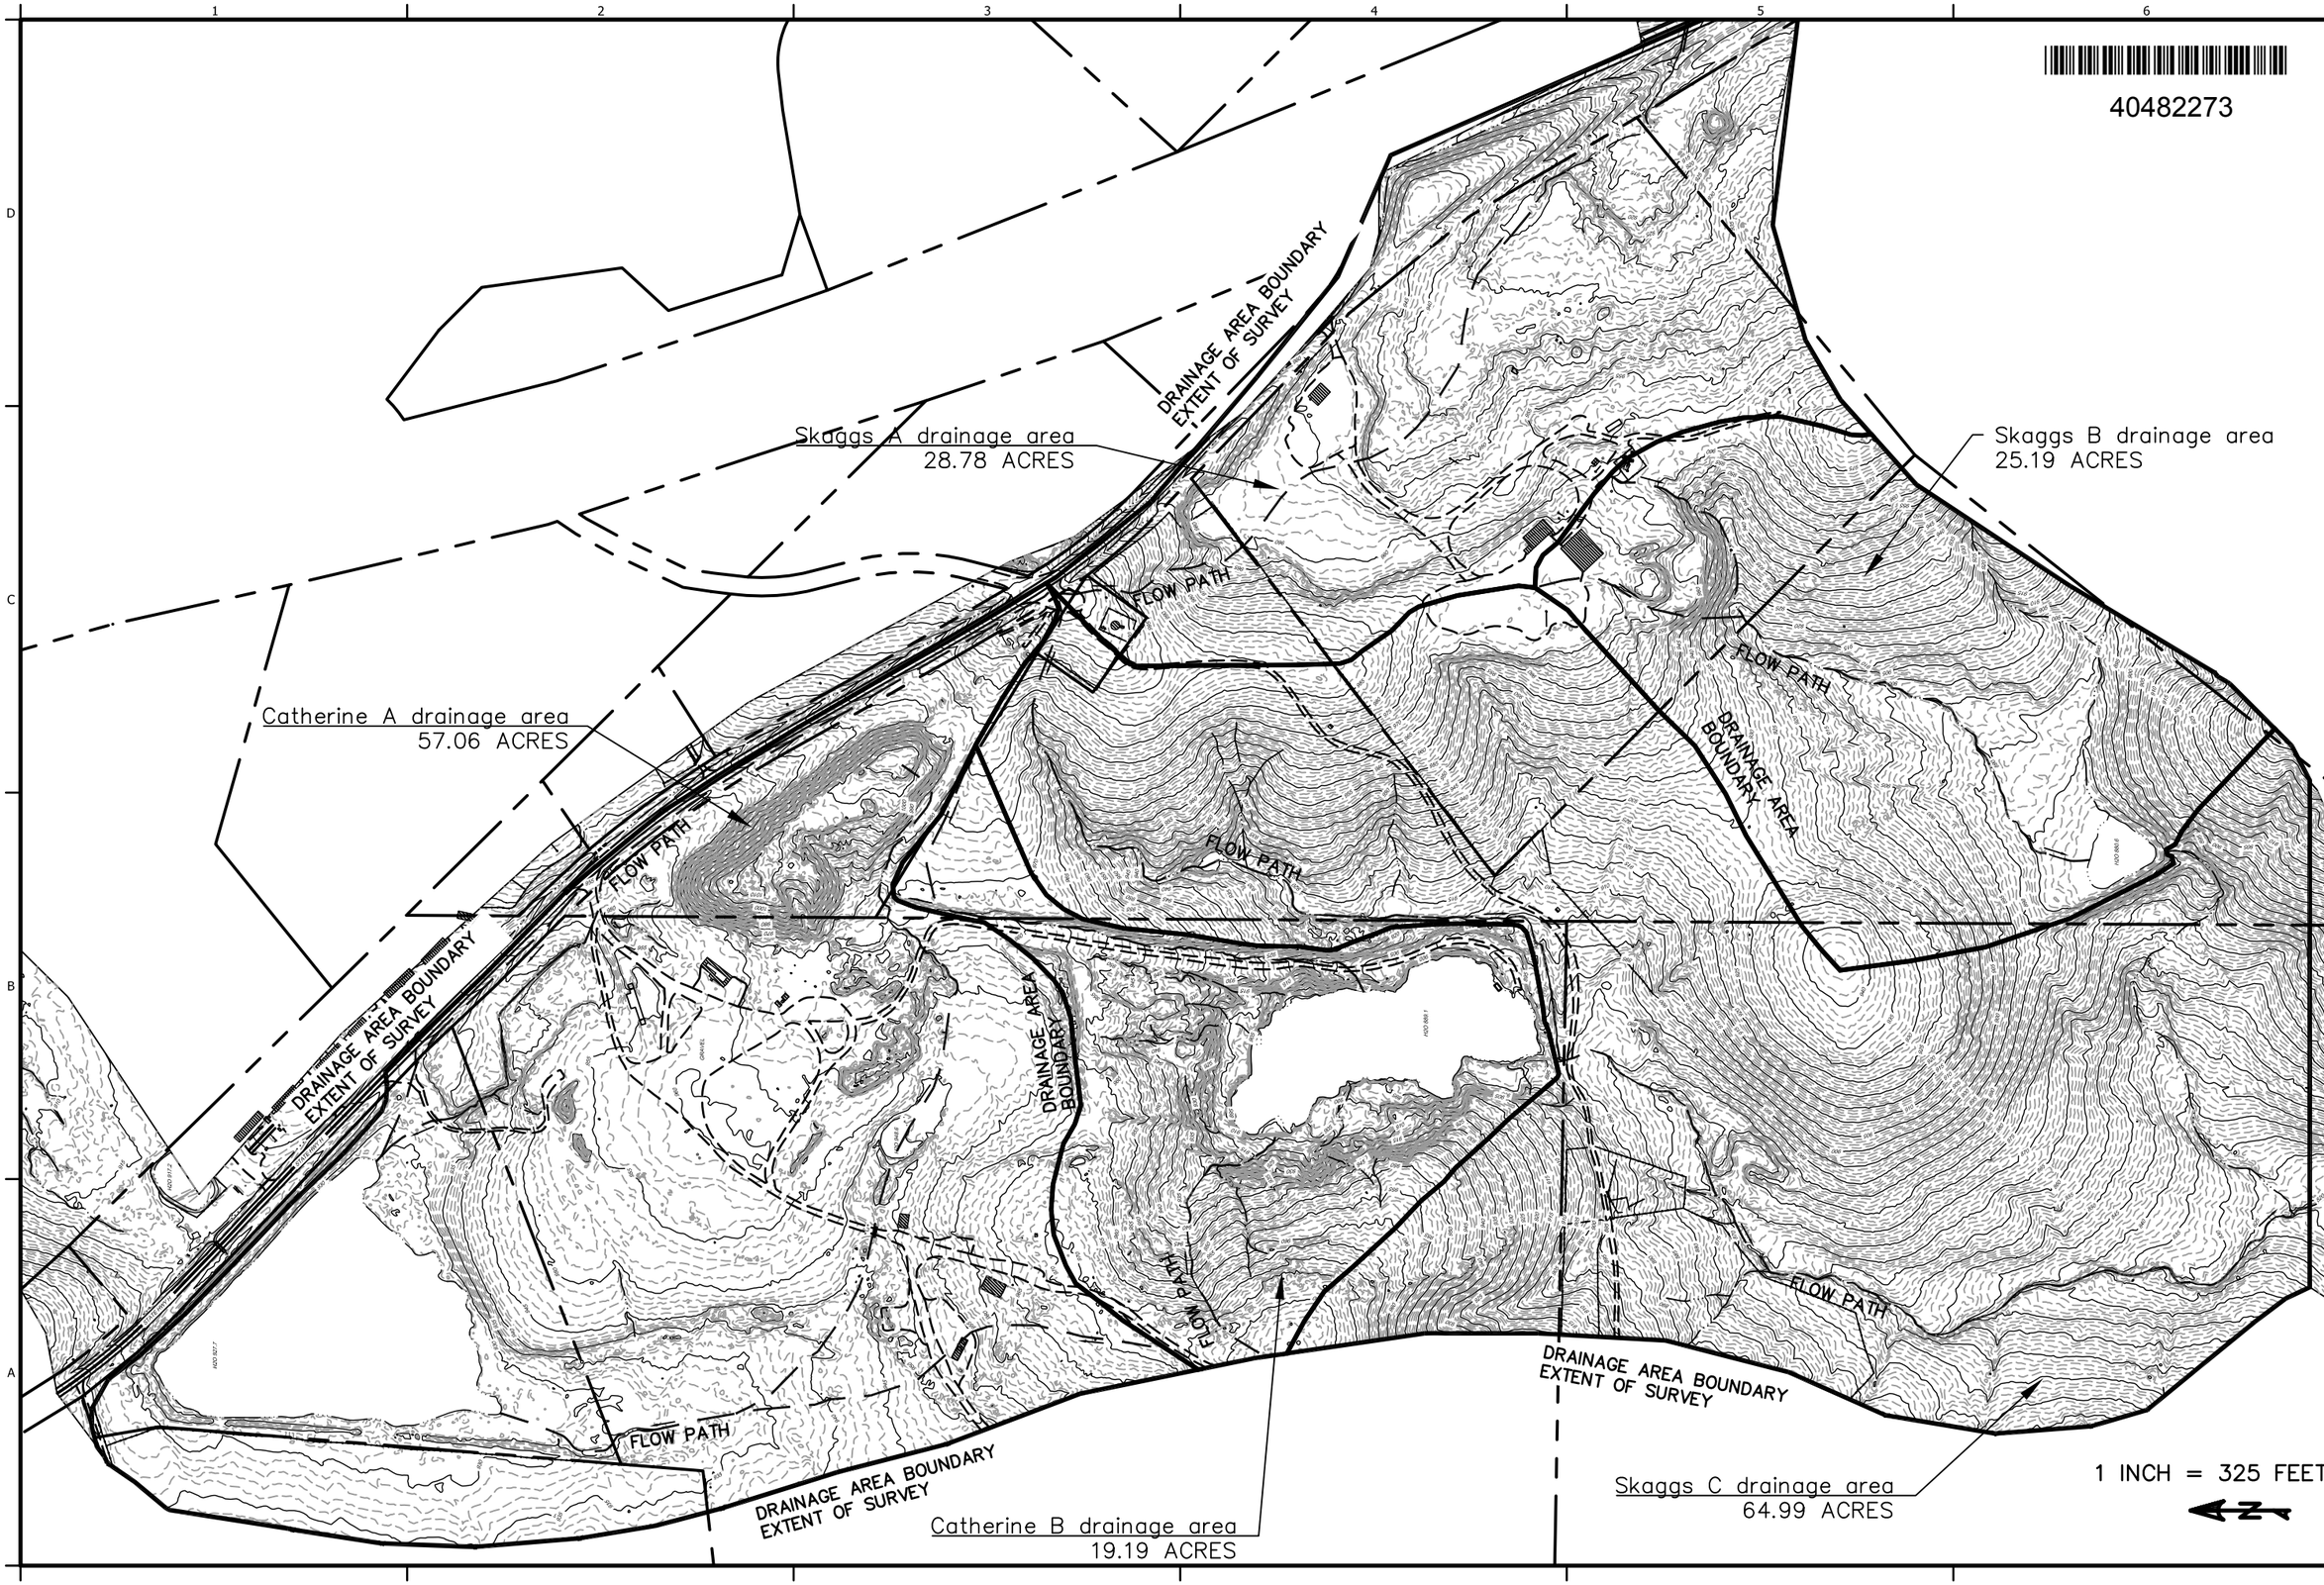

BLACK & VEATCH
Federal Services Div.
200 BELLEVUE PARKWAY, SUITE 215
WILMINGTON, DELAWARE 19809
PHONE: (302) 798-2800 FAX: (302) 798-2801
WEBSITE: WWW.BV.COM

Rev.	Description	Date	Apr.

Date: 04-30-14
Project #: 044799
Drawn by: GEH
Design by: GEH/MJN
Check by: MJN
Review by: MJN

MADISON COUNTY MINES OU5
MADISON COUNTY, MISSOURI
EXHIBITS

EXISTING DRAINAGE AREAS

DRAWING NO.