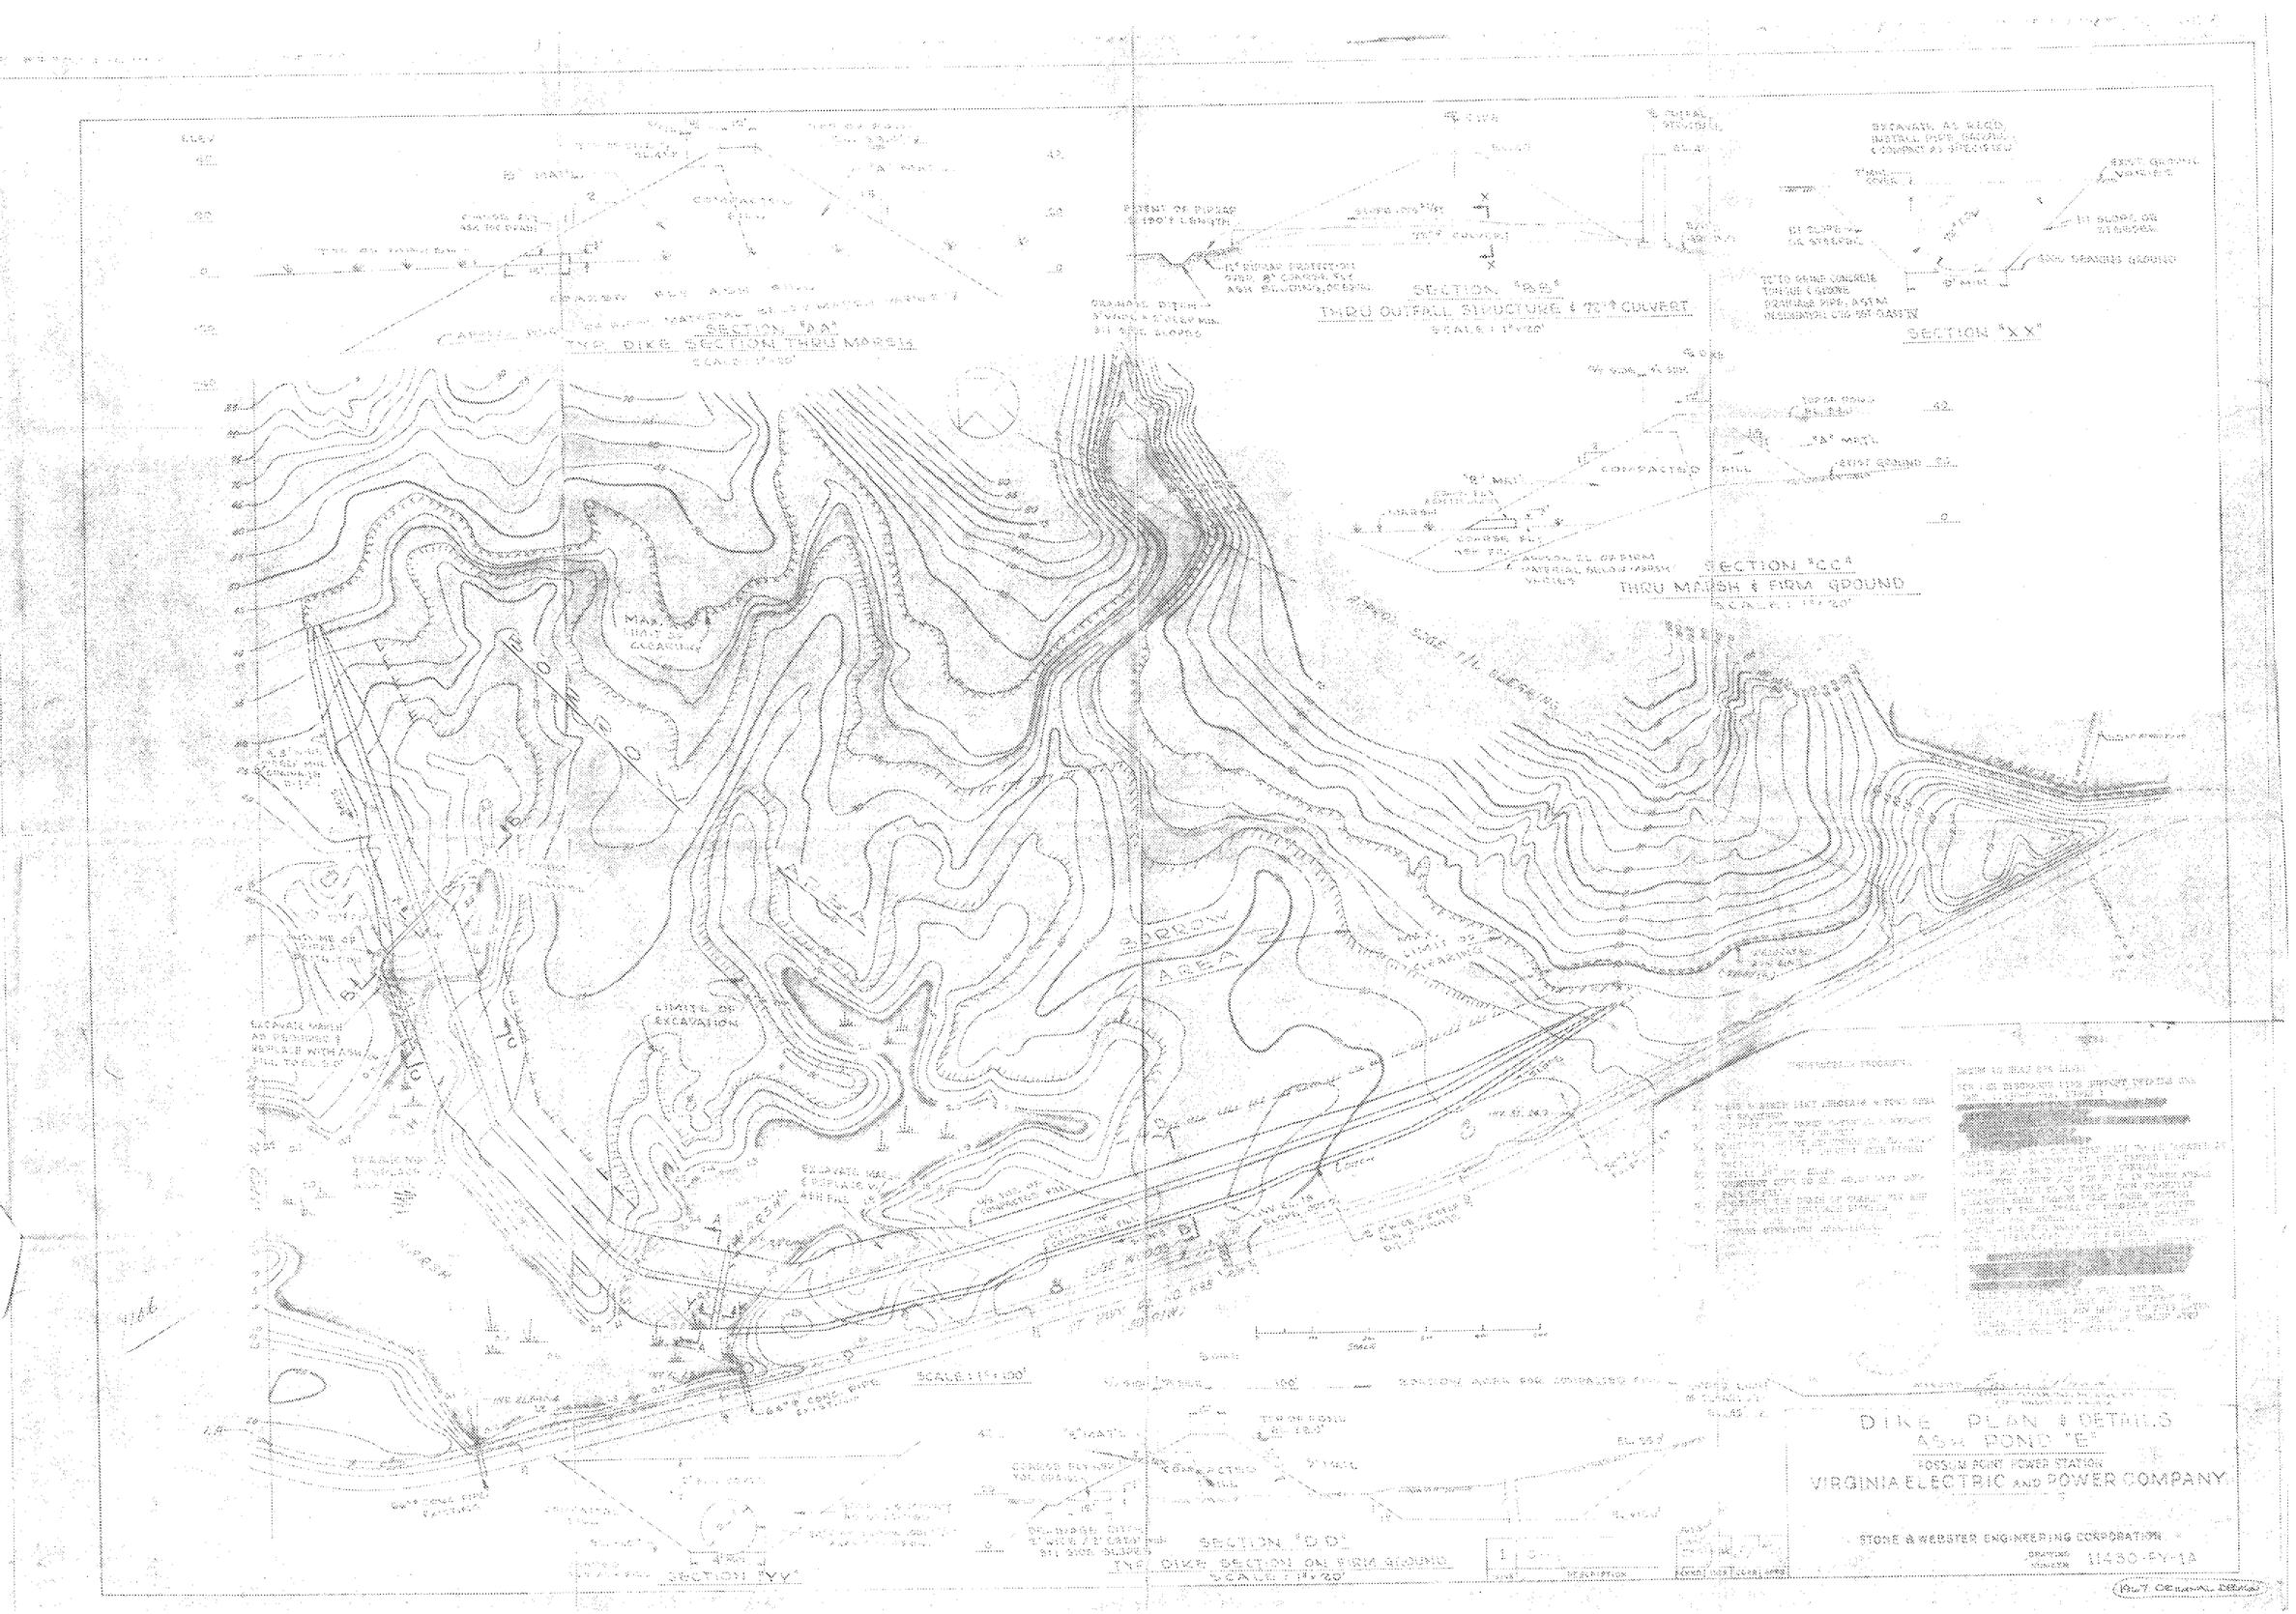
SECTION "AA"
TYP. DIKE SECTION THRU MARSH
SECTION "BB"
THRU OUTFALL STRUCTURE & 72" CULVERT
SECTION "XX"
SECTION "CC"
THRU MARSH & FIRM GROUND
SECTION "DD"
TYP. DIKE SECTION ON FIRM GROUND
SECTION "YY"
ARROW AREA
LIMITS OF EXCAVATION
DIKE PLAN & DETAILS
ASH POND "E"
POSSUM POINT POWER STATION
VIRGINIA ELECTRIC AND POWER COMPANY
STONE & WEBSTER ENGINEERING CORPORATION
11480-PY-1A

00011570