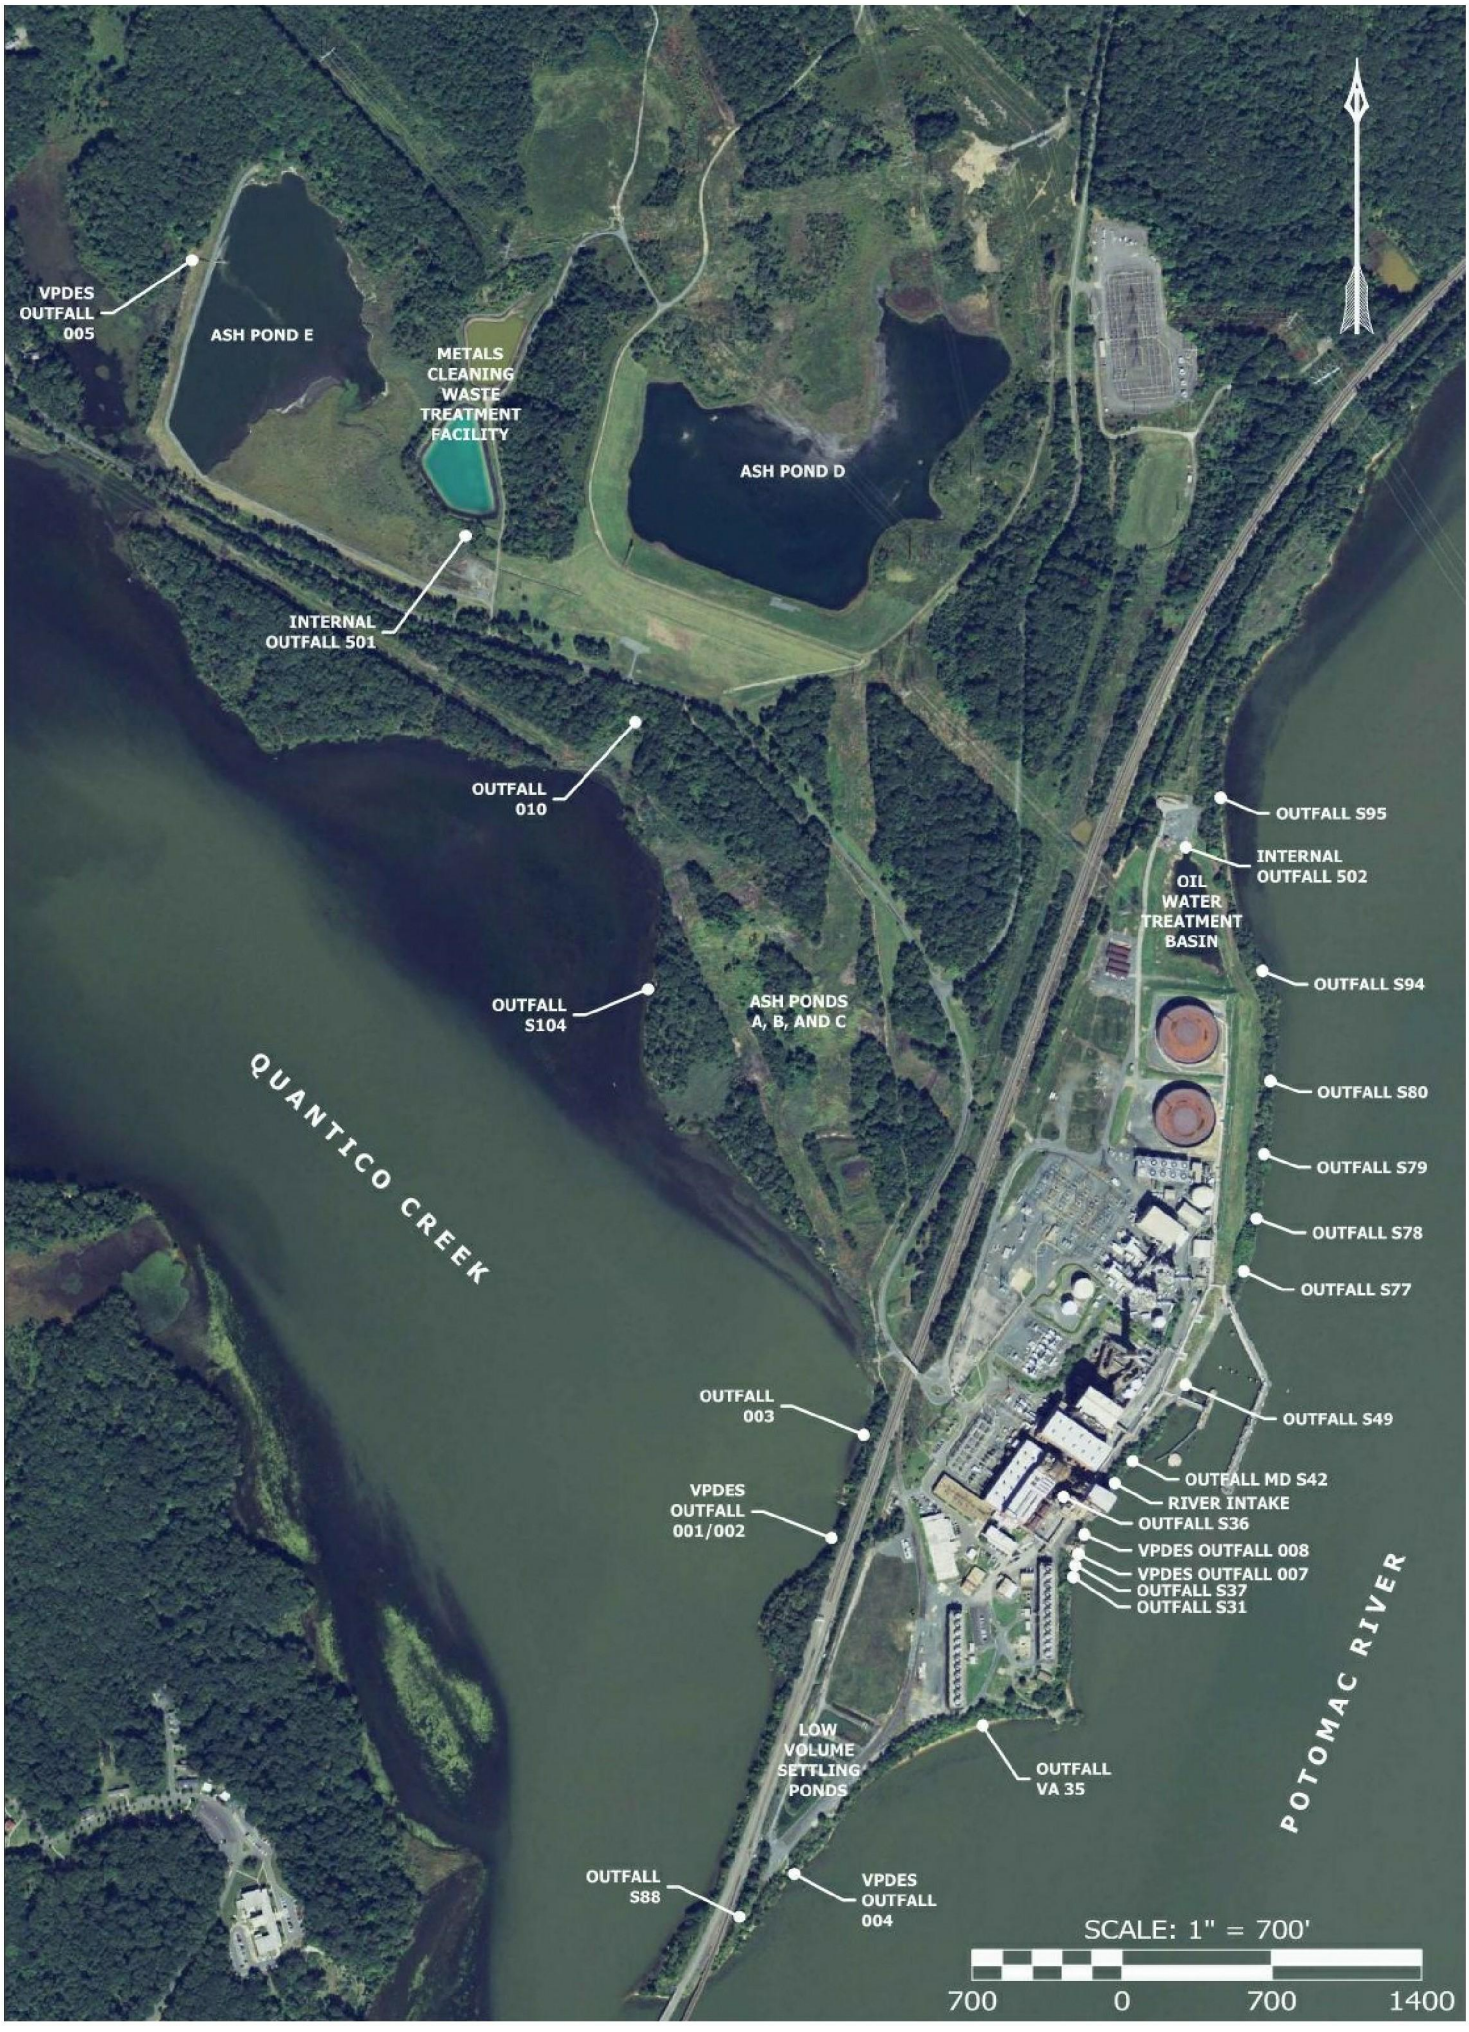
VPDES OUTFALL 005
ASH POND E
METALS CLEANING WASTE TREATMENT FACILITY
ASH POND D
INTERNAL OUTFALL 501
OUTFALL 010
OUTFALL S95
INTERNAL OUTFALL 502
OIL WATER TREATMENT BASIN
OUTFALL S94
OUTFALL S104
ASH PONDS A, B, AND C
QUANTICO CREEK
OUTFALL S80
OUTFALL S79
OUTFALL S78
OUTFALL S77
OUTFALL 003
OUTFALL S49
OUTFALL MD S42
RIVER INTAKE
VPDES OUTFALL 001/002
OUTFALL S36
VPDES OUTFALL 008
VPDES OUTFALL 007
OUTFALL S37
OUTFALL S31
POTOMAC RIVER
LOW VOLUME SETTLING PONDS
OUTFALL VA 35
OUTFALL S88
VPDES OUTFALL 004
SCALE: 1" = 700'
700 0 700 1400