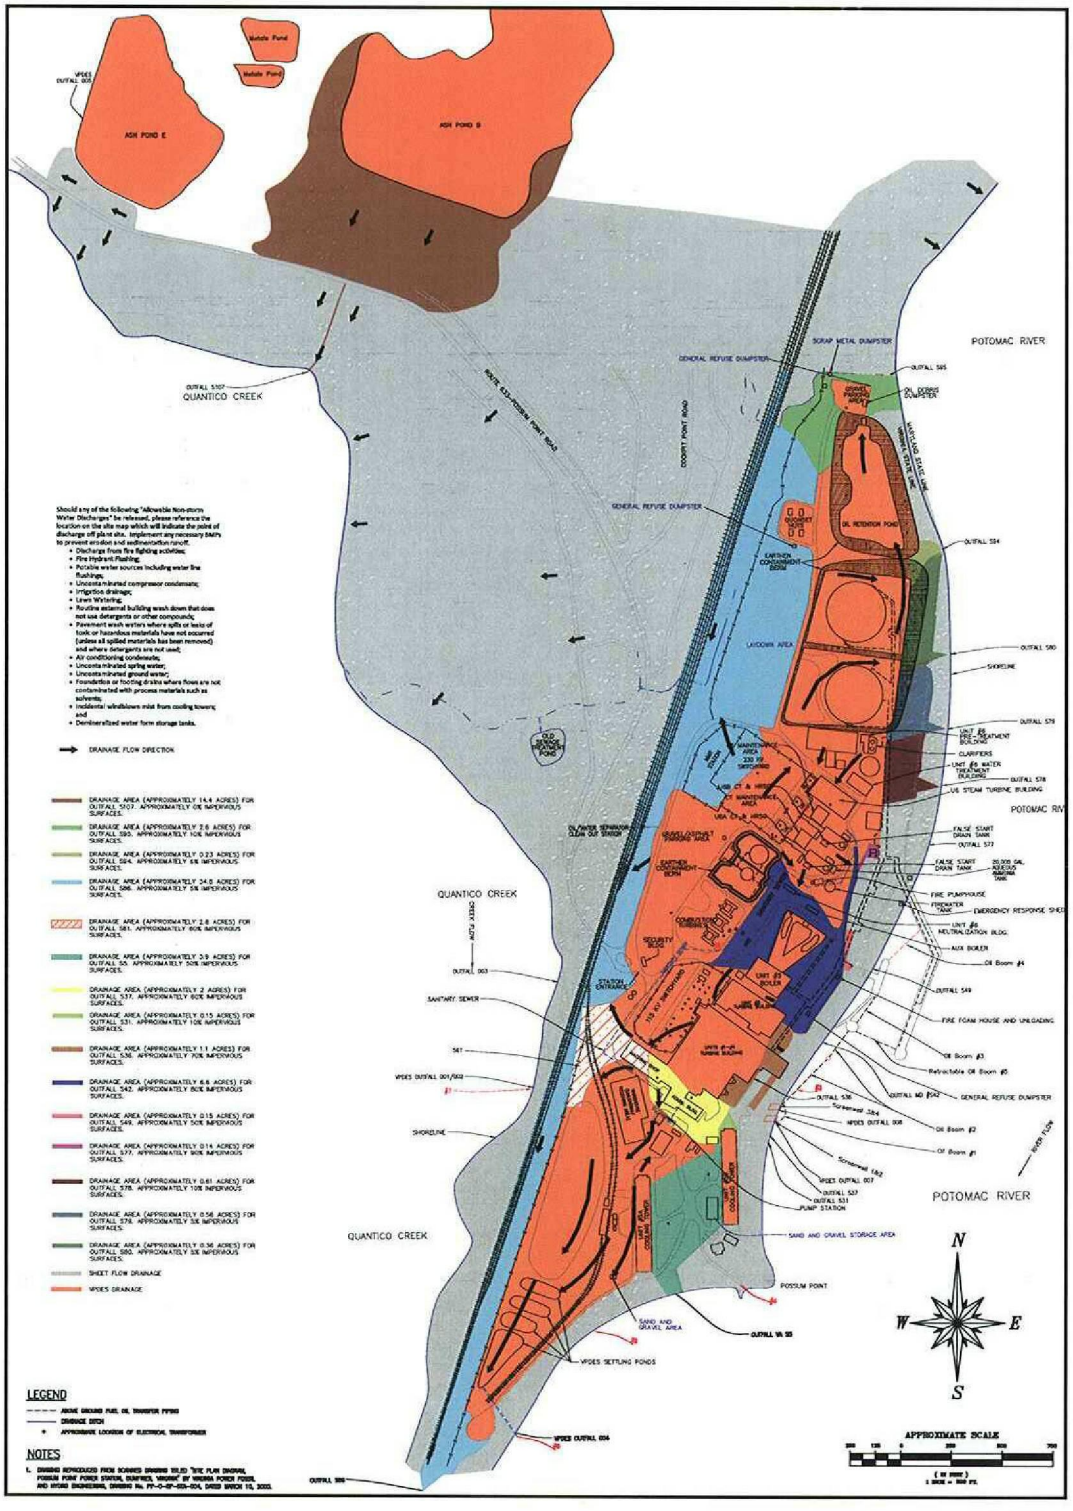

DOMINION ENERGY

SITE PLAN
DRAINAGE AREA
POSSUM POINT POWER STATION

DSGN -----	DSGN SUPV RWM		
DRWN KTC	ENGR SUPV-----	DRAWING NUMBER	REV.
CHKD RAW	LEAD ENGR-----	PP-0-SP-STA-622	0
DSGL ENGR RAW	SCALE: N/A	UNLESS OTHERWISE NOTED	SH 1 OF 1

0 ORIGINAL ISSUE CONVERTED TO 800 SERIES.

00012902