- concept is acceptable, with more information on pump + controls.

- other comments are for the detail design.

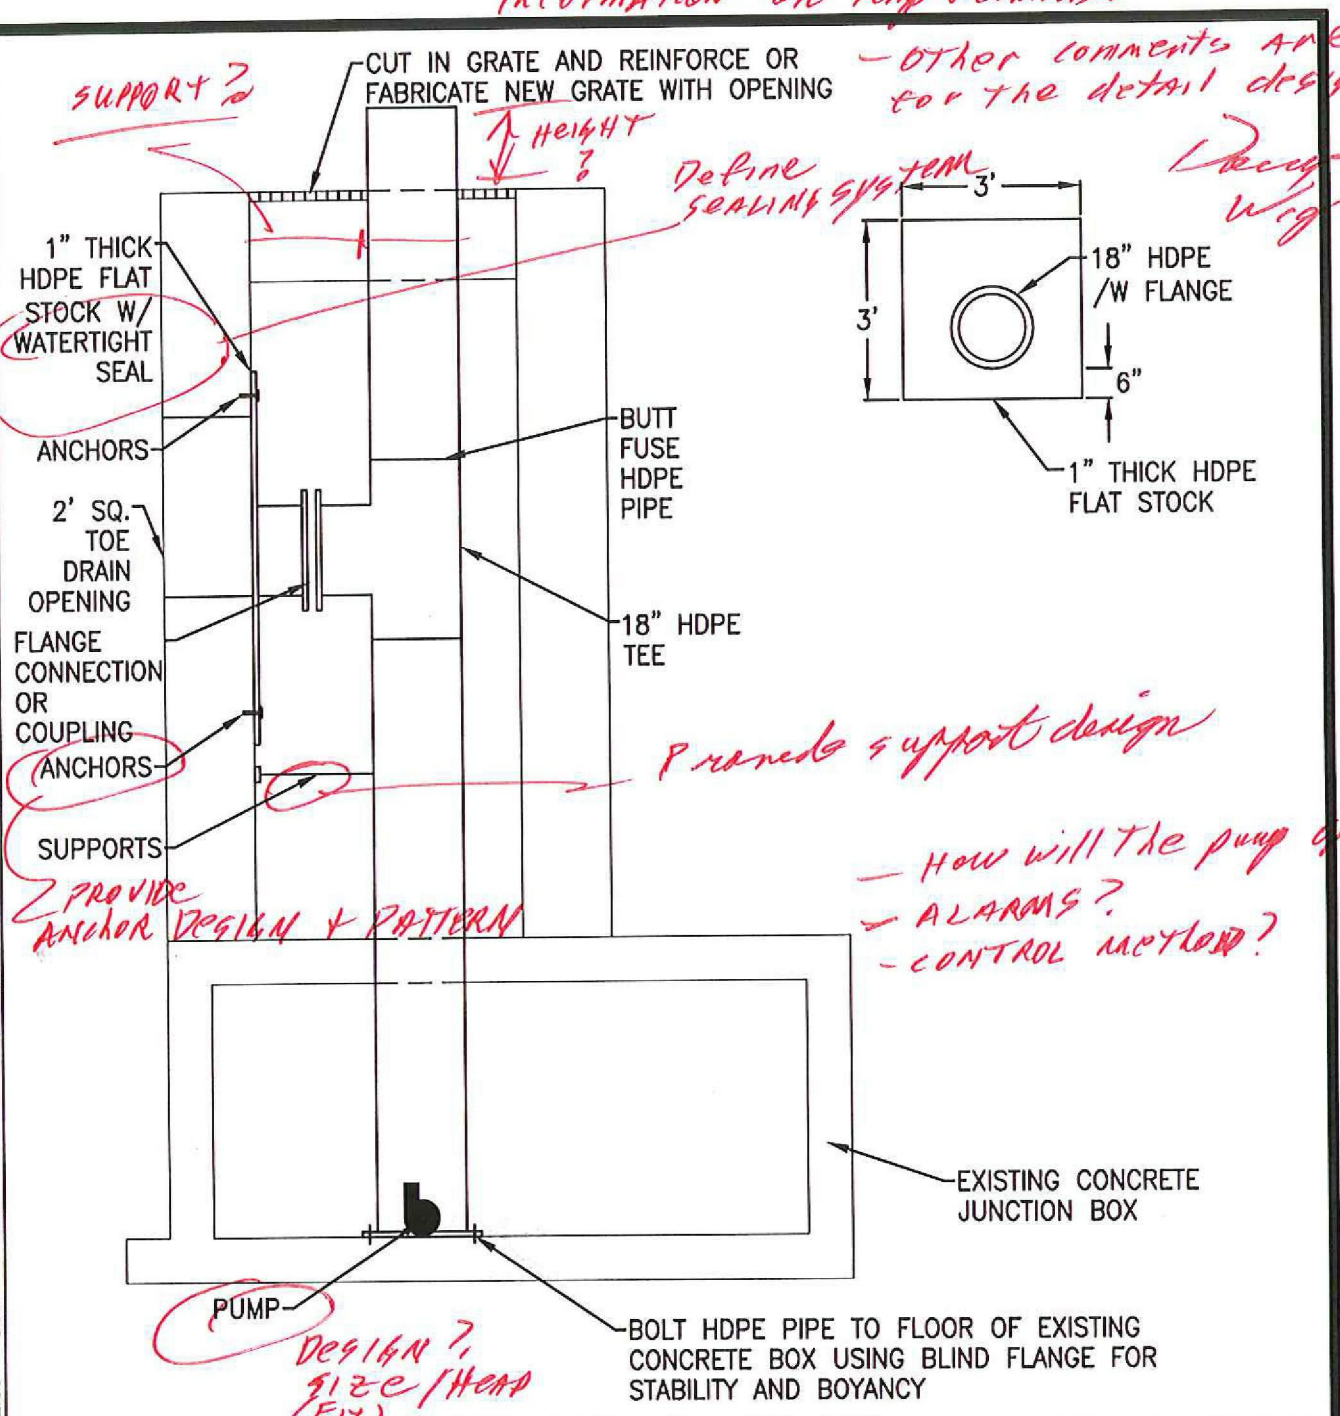

DRAFT

DRAWING TITLE	GAI DRAWING NUMBER:
POND D TOE DRAINAGE SEPARATION (INTERIM SOLUTION)	**FIGURE 1**
PROJECT	GAI FILE NUMBER: **C150132-00-054-C-A2-001-SKETCH**
CLIENT	DRAWN BY: / CHECKED BY: / APPROVED BY:
gai consultants	SHEET NO.: 1 OF 1 / SCALE: NOT TO SCALE / ISSUE DATE: 1/21/2016
	© 2016 GAI Consultants

This drawing was produced with computer aided drafting technology and is supported by electronic drawing files. Do not revise this drawing via manual drafting methods.

ISSUING OFFICE: **Pittsburgh | 385 E. Waterfront Drive, Homestead, PA 15120**

PLOTTED ON: 1/25/2016 9:59:16 AM PLOTTED BY: William Harris PLOT FILE: GAI.stb

GAI CAD FILE PATH: Z:\Energy\2015\C150132.00 - DOM - Possum Point PS CCB\CAD\Production Drawings\Sketch Plan\C150132-00-054-C-A2-001-SKETCH.dwg