E-87354

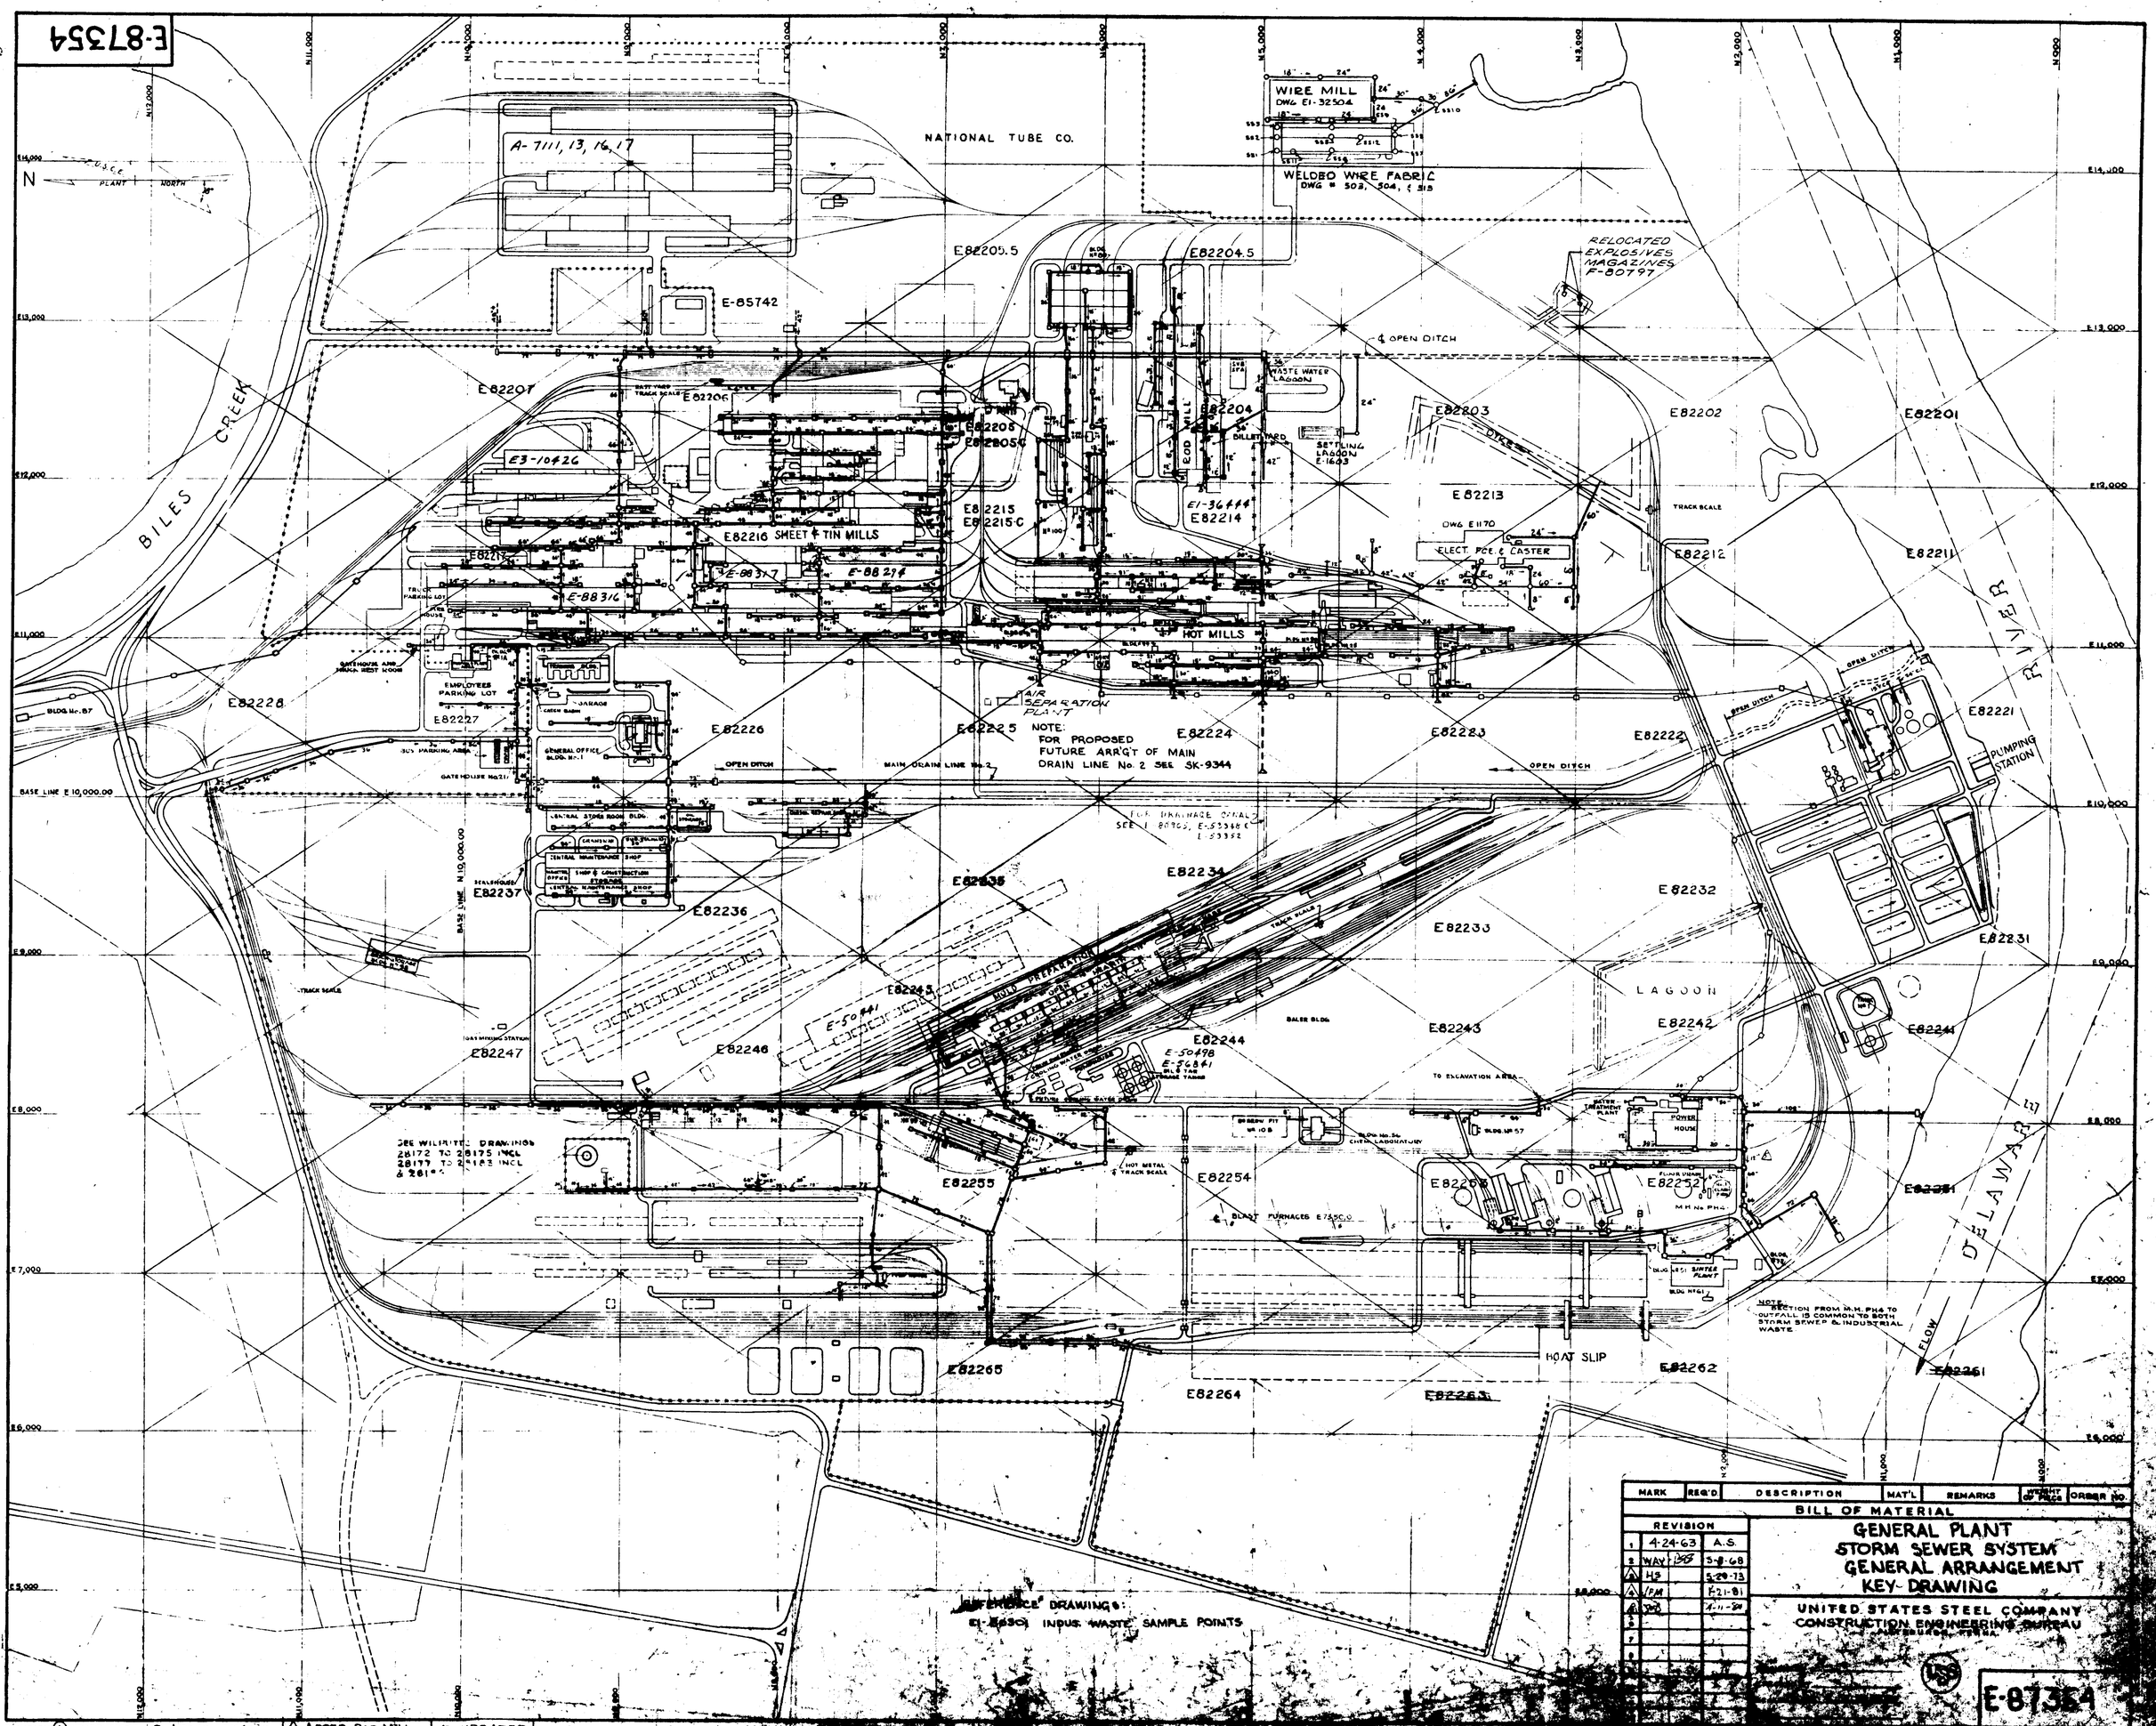

MARK	REQ'D	DESCRIPTION	MAT'L	REMARKS	WEIGHT OF PIECE	ORDER NO.

BILL OF MATERIAL

REVISION		
1	4-24-63	A.S.
2	WAY	5-8-68
3	HS	5-29-73
4	PM	1-21-81
5		4-11-84
6		
7		
8		

GENERAL PLANT STORM SEWER SYSTEM GENERAL ARRANGEMENT KEY DRAWING

UNITED STATES STEEL COMPANY
CONSTRUCTION ENGINEERING BUREAU
PITTSBURGH, PENNA.

E-87364

REVISION (1) ADDED NOTE (2) ADDED WELDED WIRE FABRIC (3) ADDED ROD MILL, WIRE MILL, AND ELECT. FCE. & CASTER (4) UPDATED DWG.