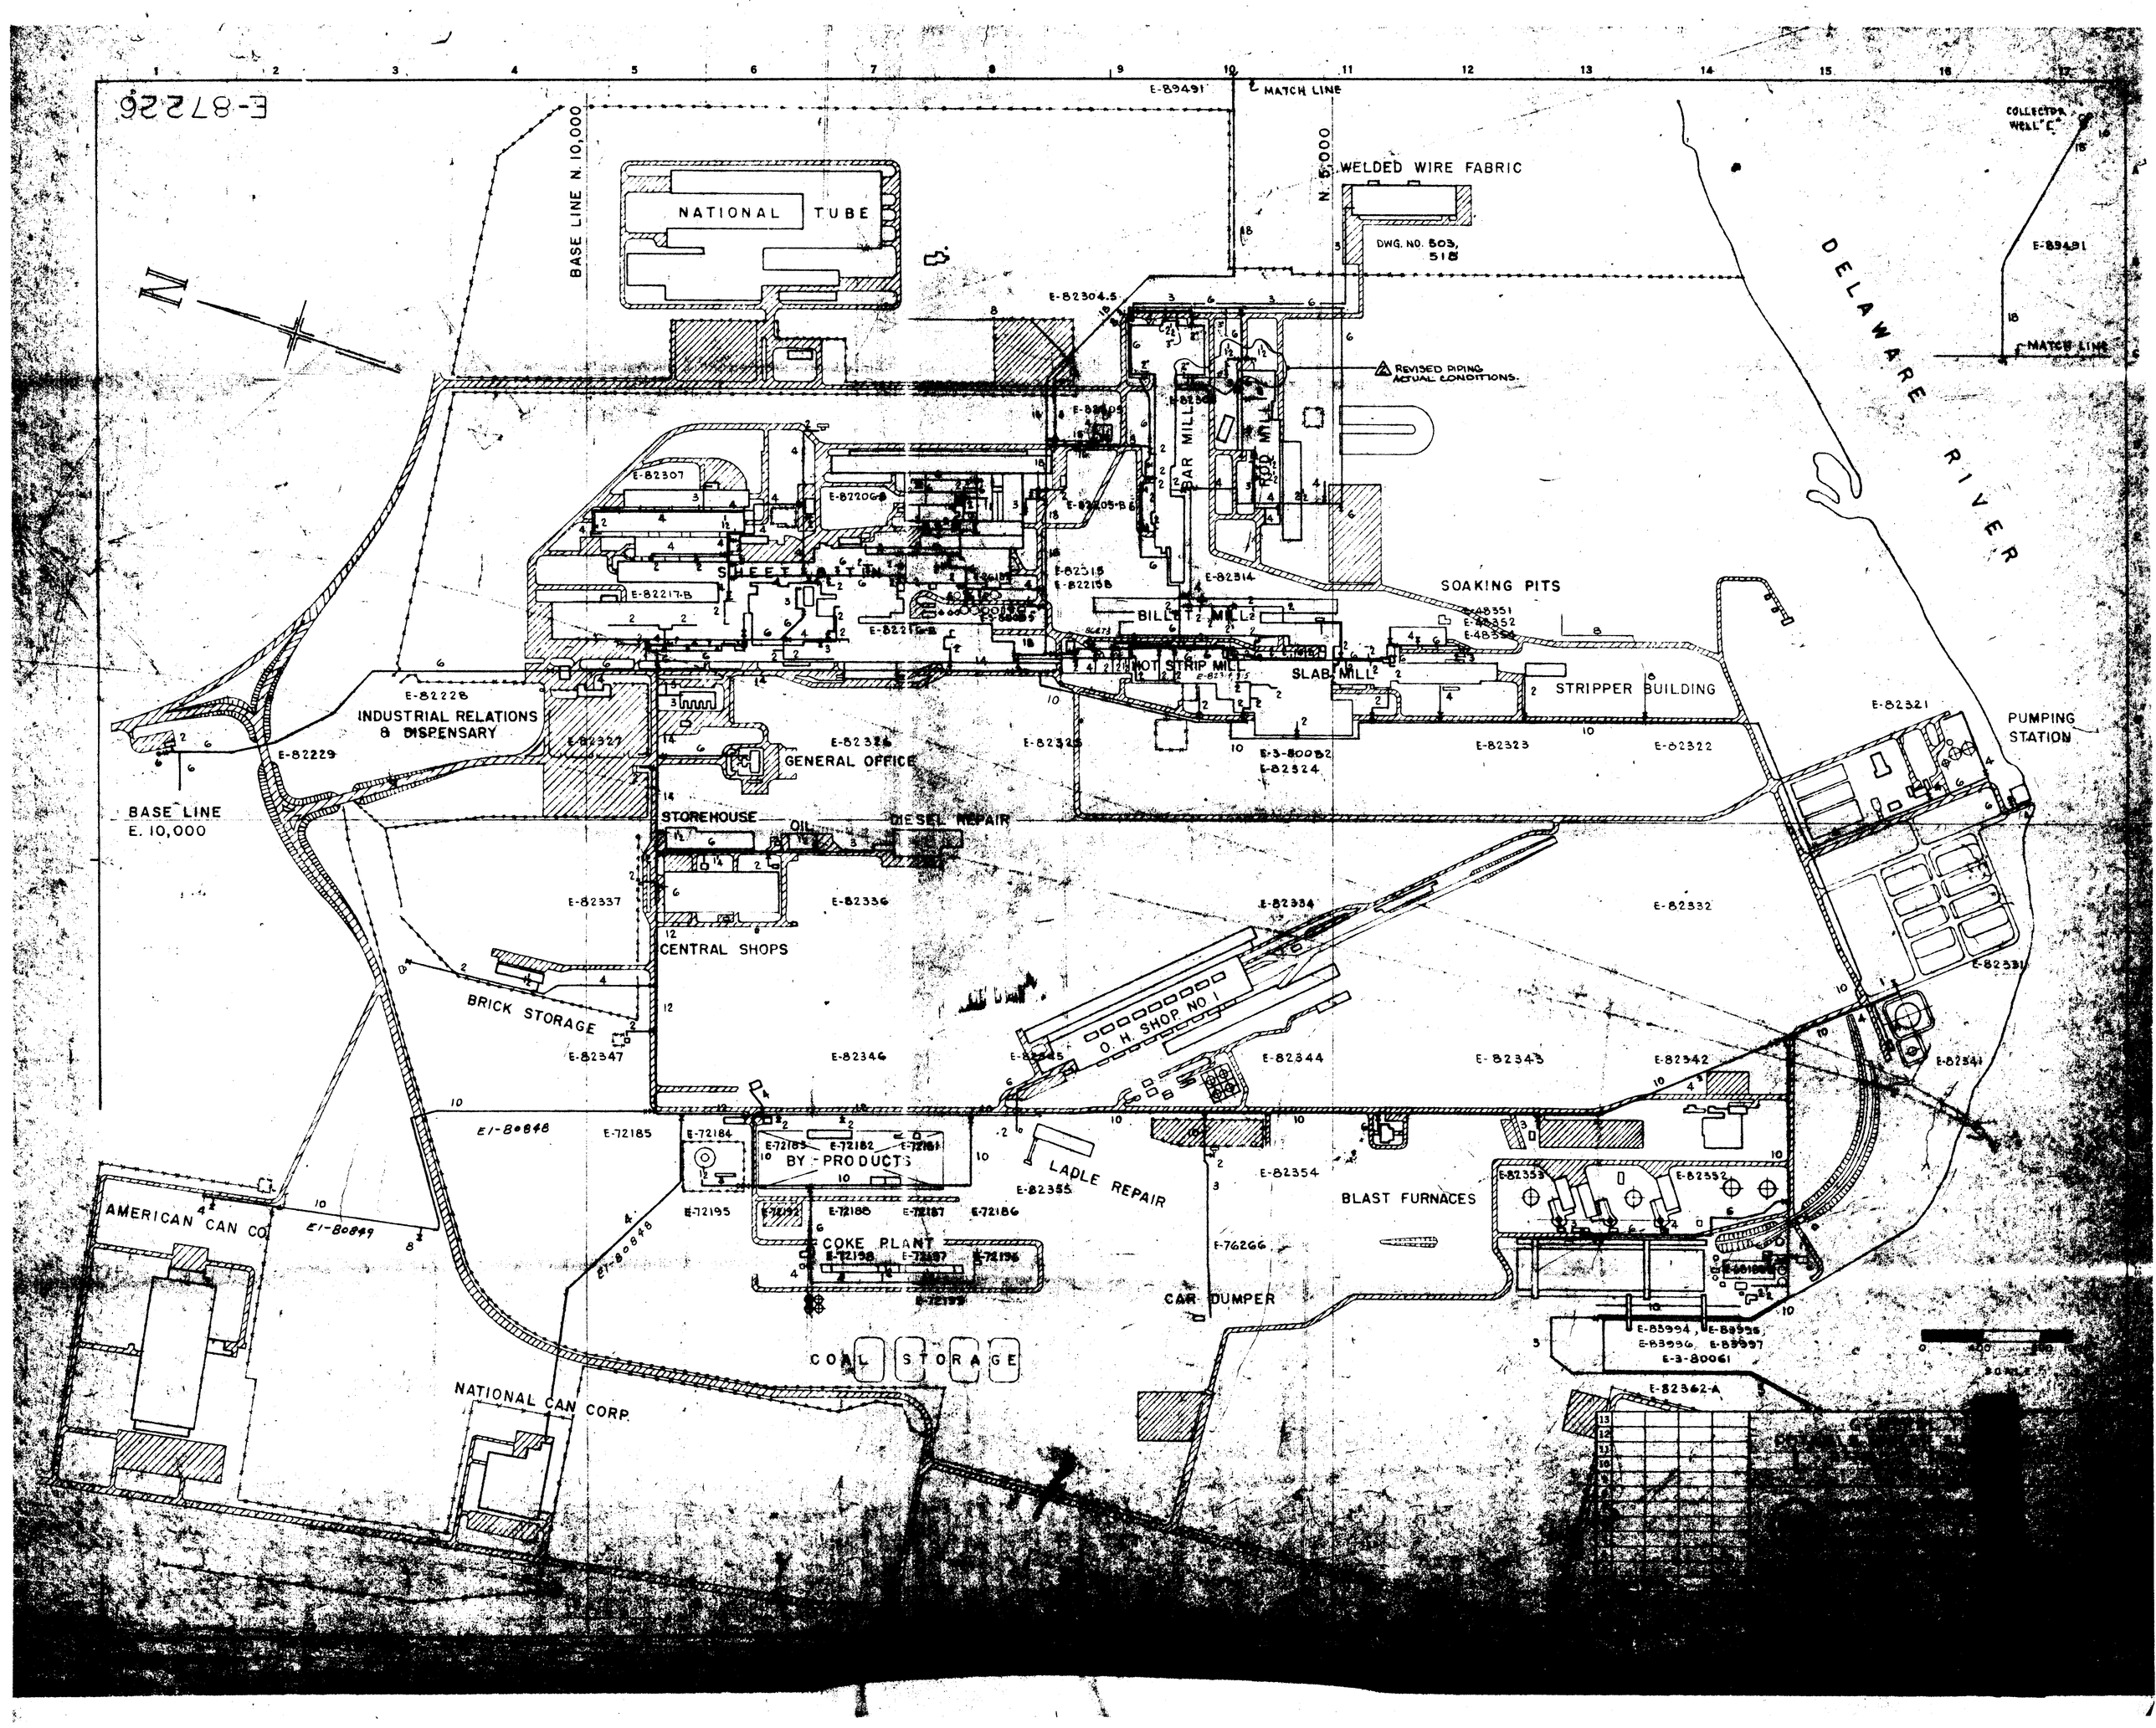
E-87226
BASE LINE N. 10,000
NATIONAL TUBE
MATCH LINE
N. 5,000
WELDED WIRE FABRIC
DWG. NO. 503, 518
REVISED PIPING ACTUAL CONDITIONS.
DELAWARE RIVER
COLLECTOR WELL "C"
BAR MILL
ROD MILL
SHEET & TIN
BILLET MILL
HOT STRIP MILL
SLAB MILL
SOAKING PITS
STRIPPER BUILDING
PUMPING STATION
INDUSTRIAL RELATIONS & DISPENSARY
GENERAL OFFICE
BASE LINE E. 10,000
STOREHOUSE
OIL
DIESEL REPAIR
CENTRAL SHOPS
BRICK STORAGE
O. H. SHOP NO. 1
BY-PRODUCTS
LADLE REPAIR
BLAST FURNACES
AMERICAN CAN CO.
COKE PLANT
CAR DUMPER
COAL STORAGE
NATIONAL CAN CORP.