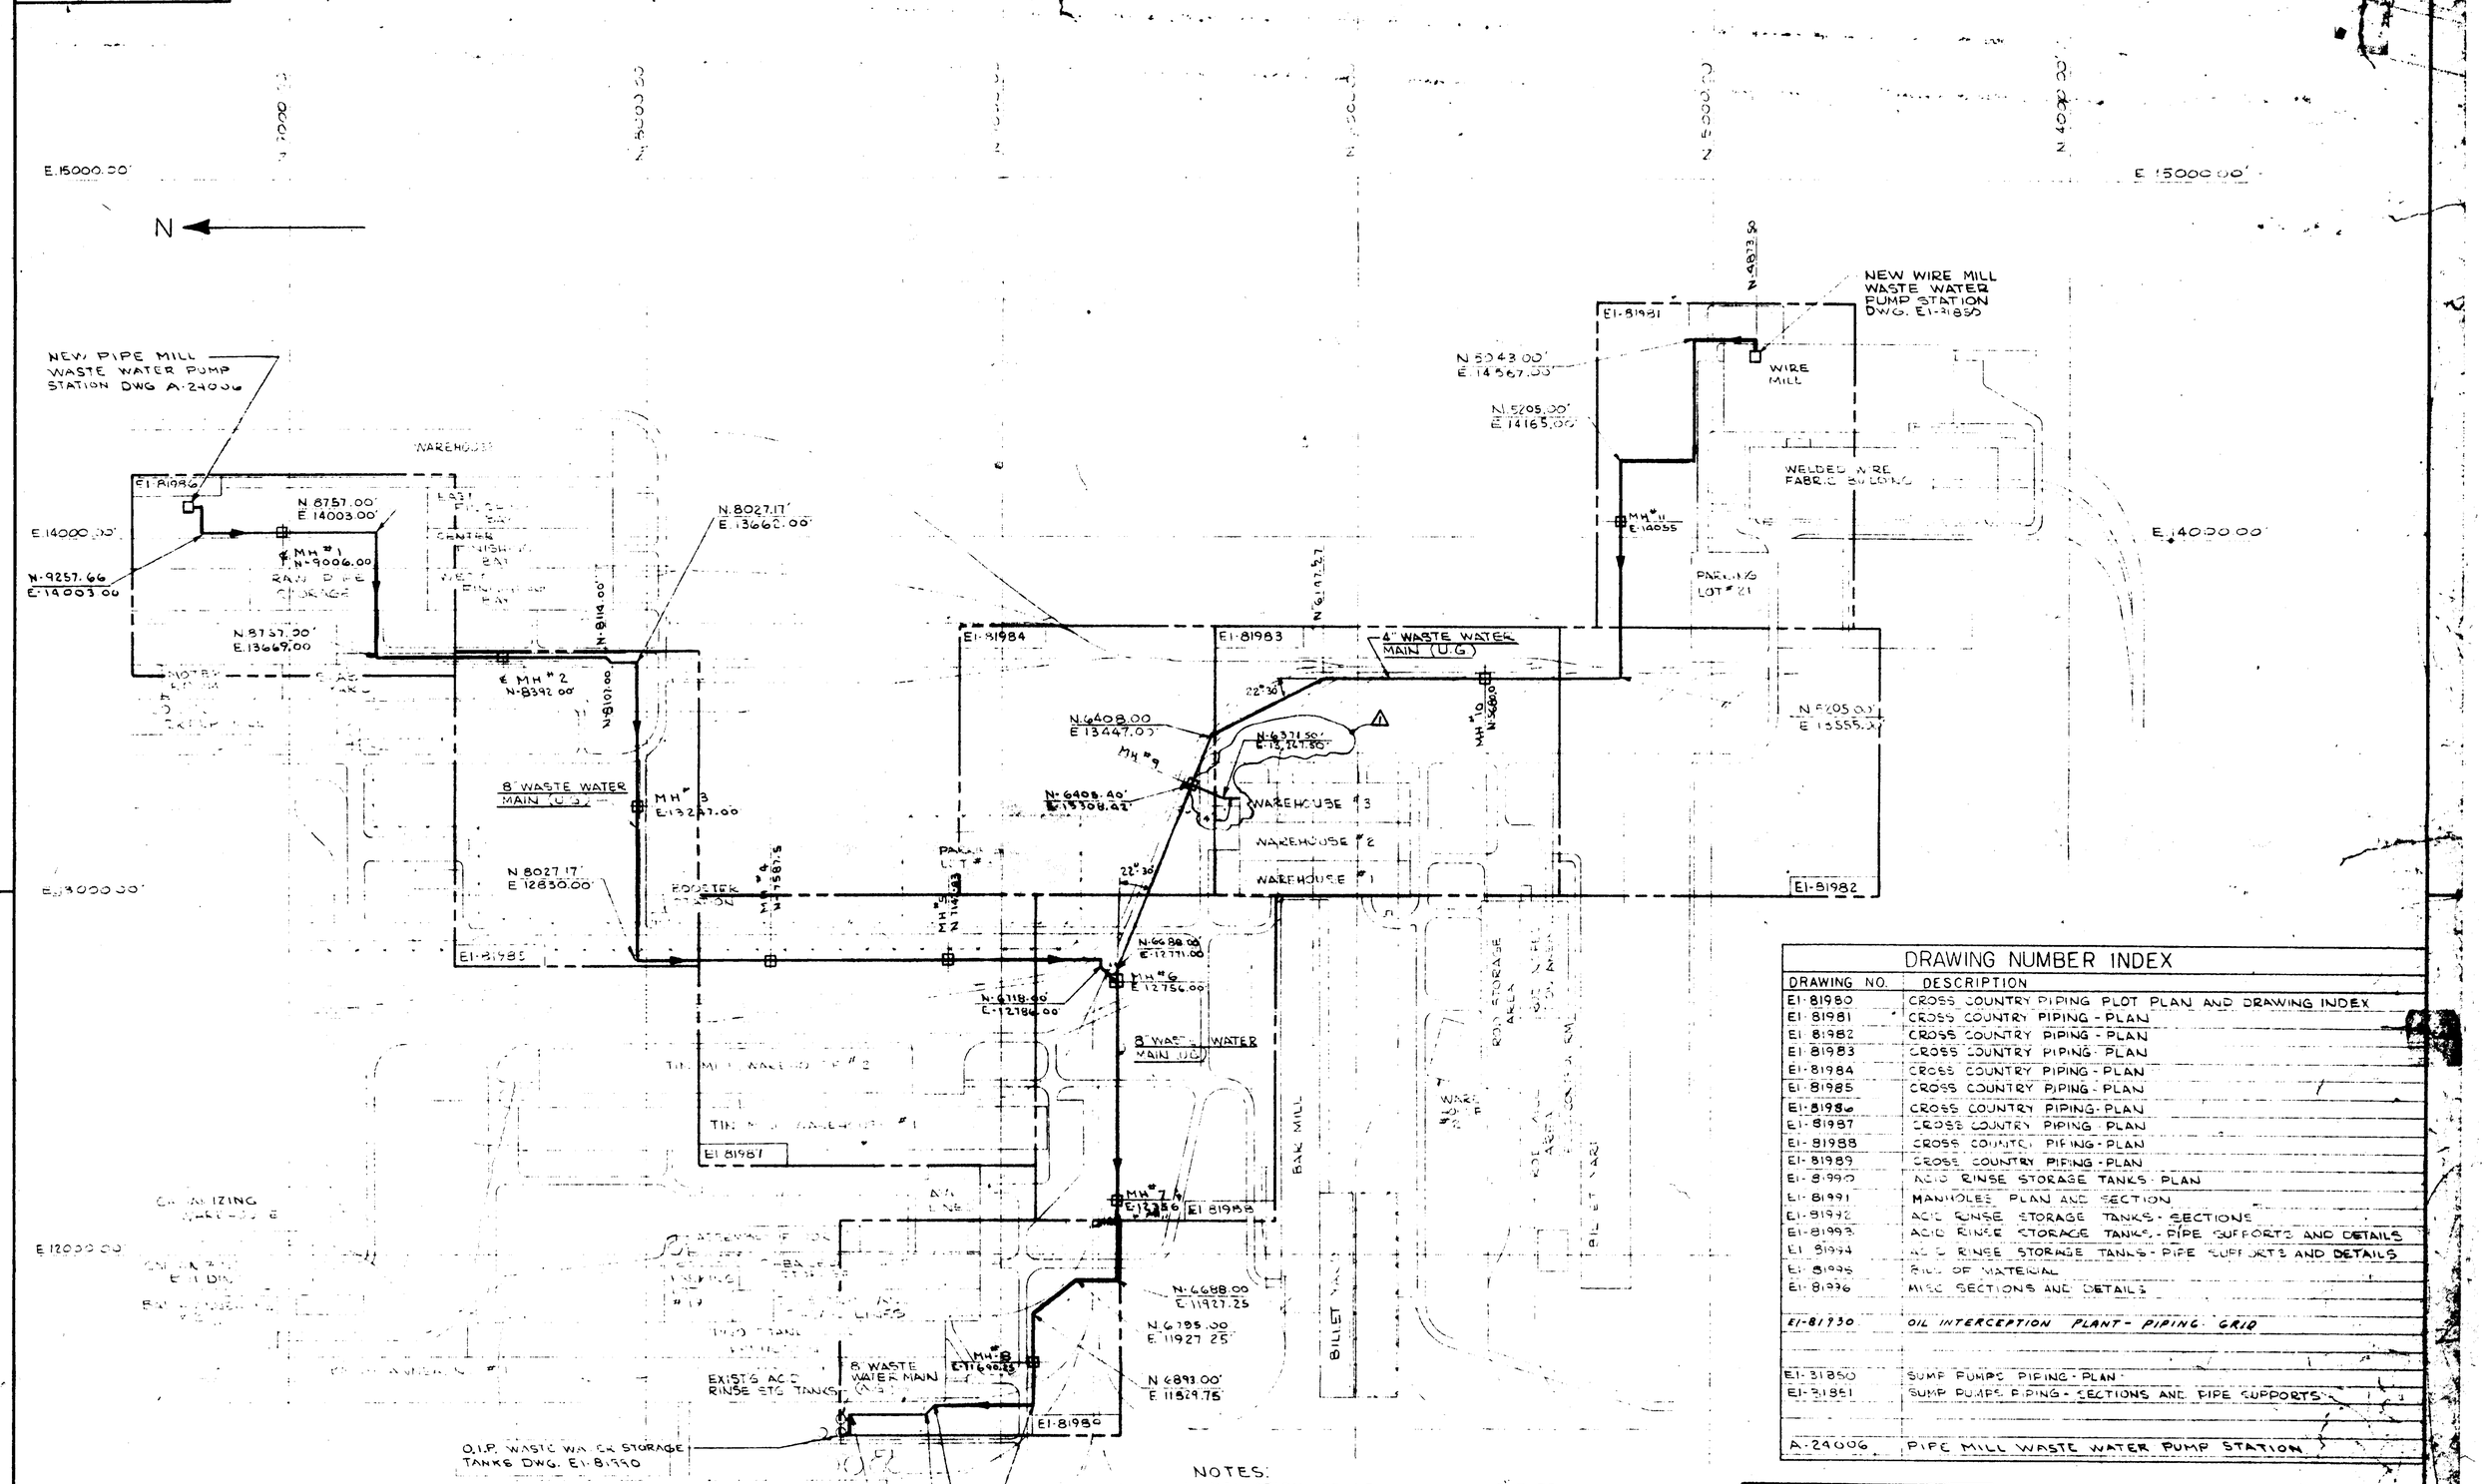

NOTES:
1. INSULATION OF ABOVE GROUND 8" PIPE IN O.I.P. AREA TO BE ELECTRO WRAP WITH 1" THICK FIBERGLASS INSULATION PER DWG. A-24002

DRAWING NUMBER INDEX

DRAWING NO.	DESCRIPTION
E1-81980	CROSS COUNTRY PIPING PLOT PLAN AND DRAWING INDEX
E1-81981	CROSS COUNTRY PIPING - PLAN
E1-81982	CROSS COUNTRY PIPING - PLAN
E1-81983	CROSS COUNTRY PIPING - PLAN
E1-81984	CROSS COUNTRY PIPING - PLAN
E1-81985	CROSS COUNTRY PIPING - PLAN
E1-81986	CROSS COUNTRY PIPING - PLAN
E1-81987	CROSS COUNTRY PIPING - PLAN
E1-81988	CROSS COUNTRY PIPING - PLAN
E1-81989	CROSS COUNTRY PIPING - PLAN
E1-81990	ACID RINSE STORAGE TANKS - PLAN
E1-81991	MANHOLES PLAN AND SECTION
E1-81992	ACID RINSE STORAGE TANKS - SECTIONS
E1-81993	ACID RINSE STORAGE TANKS - PIPE SUPPORTS AND DETAILS
E1-81994	ACID RINSE STORAGE TANKS - PIPE SUPPORTS AND DETAILS
E1-81995	BILL OF MATERIAL
E1-81996	MISC SECTIONS AND DETAILS
E1-81930	OIL INTERCEPTION PLANT - PIPING GRID
E1-31850	SUMP PUMPS PIPING - PLAN
E1-31851	SUMP PUMPS PIPING - SECTIONS AND PIPE SUPPORTS
A-24006	PIPE MILL WASTE WATER PUMP STATION

Engineering United States Steel Corporation Pittsburgh, Pennsylvania

RELEASED FOR CONSTRUCTION
BY [signature] DATE 5-8-79
SPEC. NO. 535-6039-345 ADD. A
INITIAL RELEASE NO. P-1 DATE 5-8-79

WATER QUALITY CONTROL FACILITIES

CROSS COUNTRY PIPING
PLOT PLAN & DRAWING INDEX
FAIRLESS WORKS

Engineering
United States Steel Corporation
Pittsburgh, Pennsylvania

REV.	DATE	BY	CHECKED	APPROVAL
6				
5				
4				
3				
2				
1	8-16-72	MAIDA	KEM	R. MAAG
0				

ADDED 4" INDUSTRIAL WASTE LINE ... WAREHOUSE (CHICAGO)

PREPARED BY	DATE	CHECKED BY	DATE	ENGINEER APPROVAL	DATE
JAT	[illegible]	[illegible]	[illegible]	[illegible]	[illegible]

ON ORIGINAL
0" 1" 2" 3"
0 1 2 3 4 5 6 7 8 CM