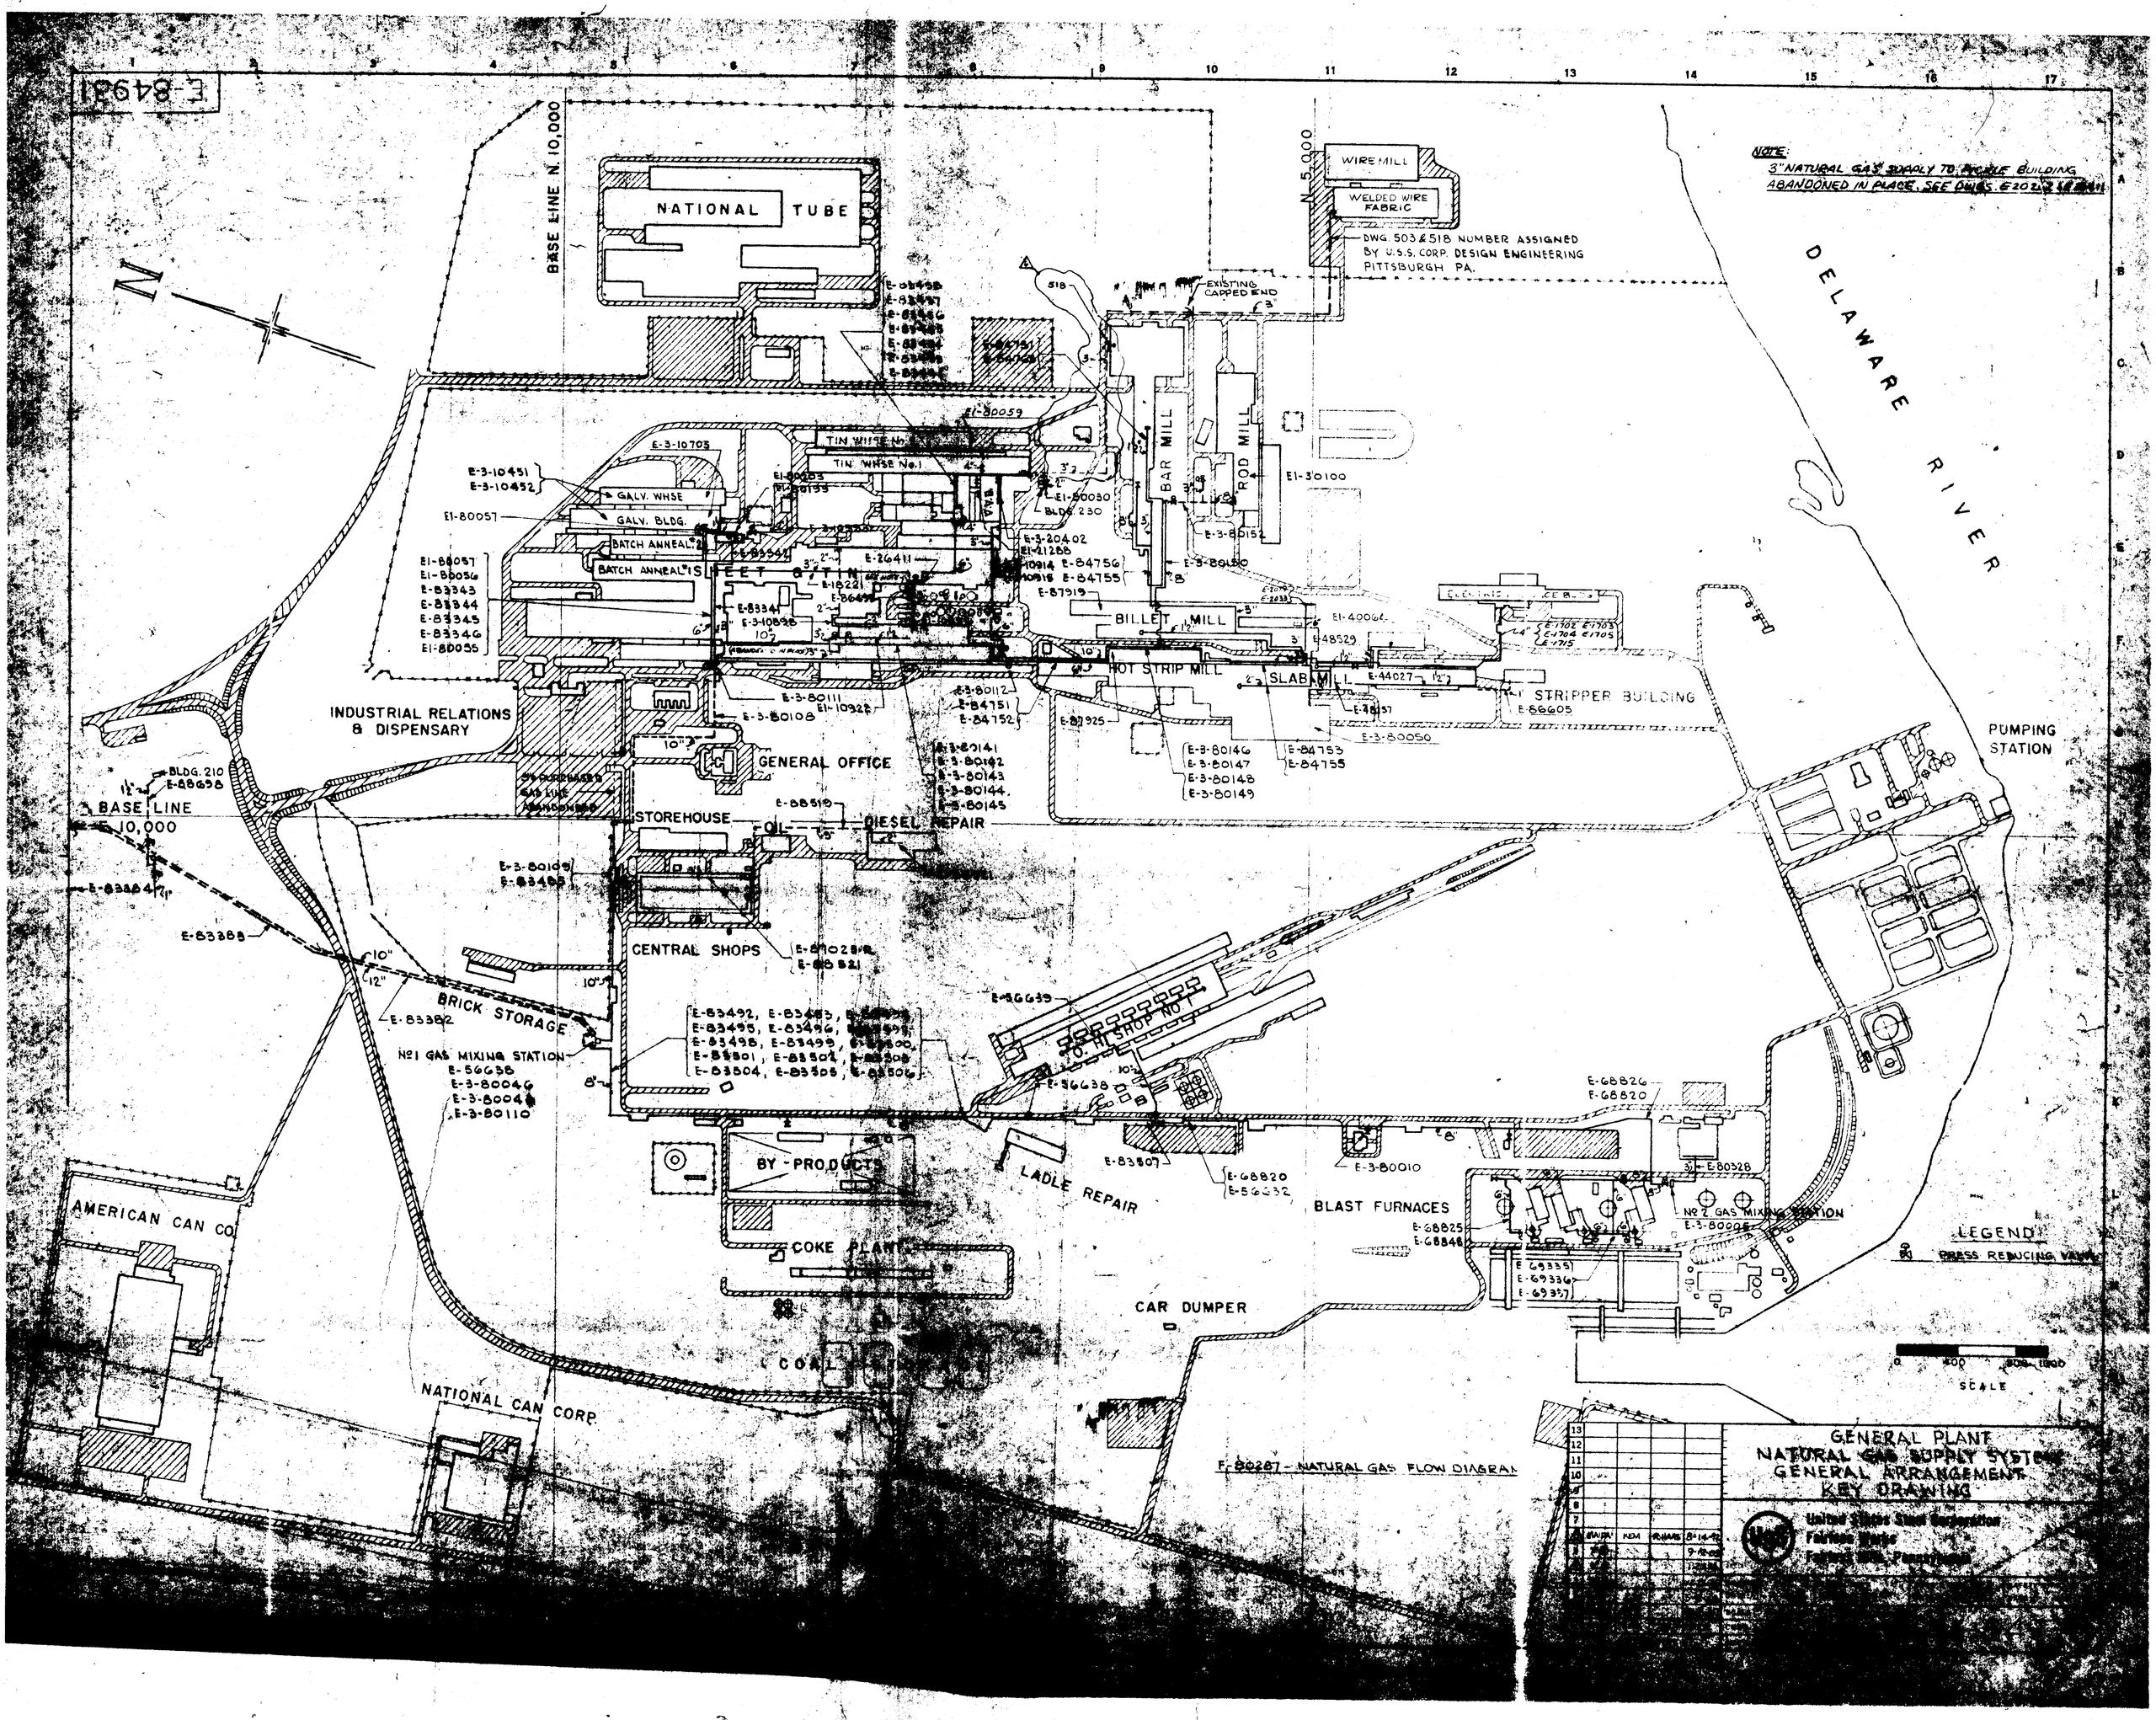
E-84931
NATIONAL TUBE
BASE LINE N. 10,000
N. 5,000
WIRE MILL
WELDED WIRE FABRIC
DWG. 503 & 518 NUMBER ASSIGNED BY U.S.S. CORP. DESIGN ENGINEERING PITTSBURGH PA.
EXISTING CAPPED END
DELAWARE RIVER
BAR MILL
ROD MILL
TIN WHSE No. 2
TIN WHSE No. 1
GALV. WHSE
GALV. BLDG.
BATCH ANNEAL
SHEET & TIN
BILLET MILL
HOT STRIP MILL
SLAB MILL
STRIPPER BUILDING
INDUSTRIAL RELATIONS & DISPENSARY
GENERAL OFFICE
STOREHOUSE
OIL
DIESEL REPAIR
CENTRAL SHOPS
BRICK STORAGE
No 1 GAS MIXING STATION
BY-PRODUCTS
COKE PLANT
LADLE REPAIR
BLAST FURNACES
No 2 GAS MIXING STATION
CAR DUMPER
AMERICAN CAN CO.
NATIONAL CAN CORP.
PUMPING STATION
BASE LINE E. 10,000
LEGEND
PRESS REDUCING VALVE
SCALE
F-80287 - NATURAL GAS FLOW DIAGRAM
GENERAL PLANT
NATURAL GAS SUPPLY SYSTEM
GENERAL ARRANGEMENT
KEY DRAWING
United States Steel Corporation
Fairless Works
Fairless Hills, Pennsylvania