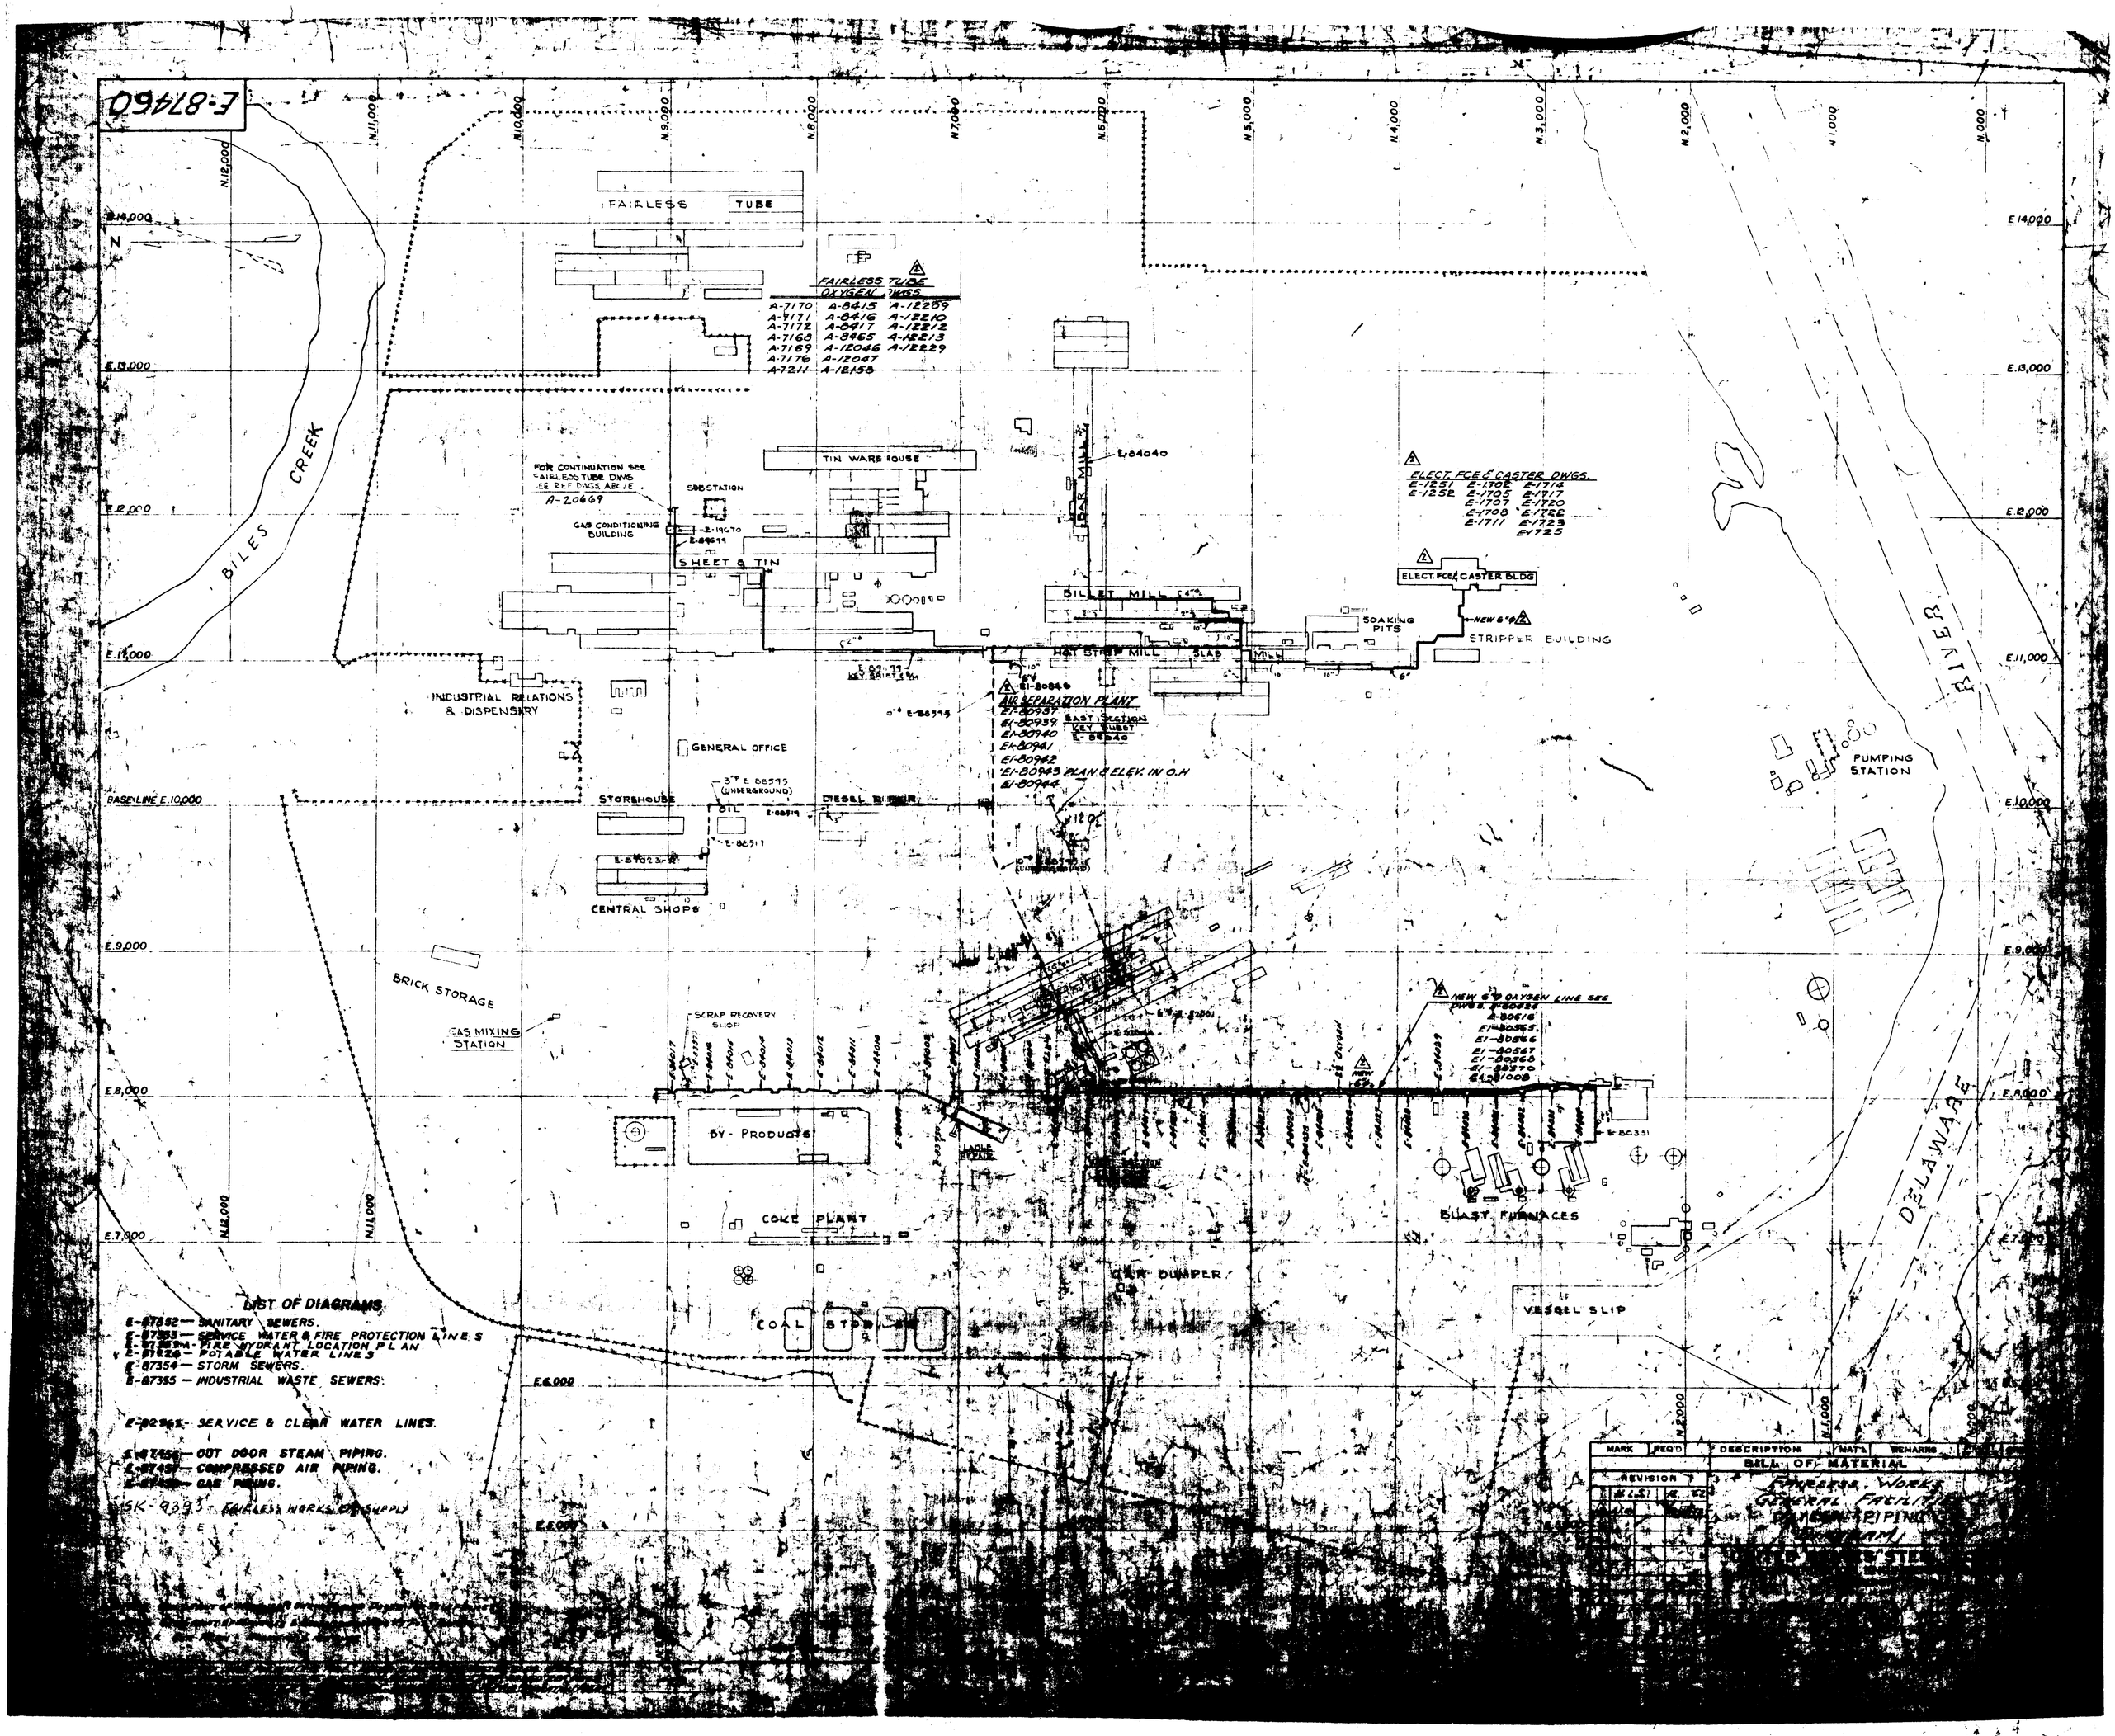
E-87460
FAIRLESS TUBE
FAIRLESS TUBE OXYGEN DWGS
A-7170 A-8415 A-12209
A-7171 A-8416 A-12210
A-7172 A-8417 A-12212
A-7168 A-8465 A-12213
A-7169 A-12046 A-12229
A-7176 A-12047
A-7211 A-12158
BILES CREEK
TIN WAREHOUSE
FOR CONTINUATION SEE FAIRLESS TUBE DWGS SEE REF DWGS ABOVE
A-20669
SUBSTATION
GAS CONDITIONING BUILDING
SHEET & TIN
BAR MILL
BILLET MILL
HOT STRIP MILL
SLAB MILL
SOAKING PITS
ELECT. FCE & CASTER BLDG
STRIPPER BUILDING
ELECT. FCE & CASTER DWGS.
E-1251 E-1702 E-1714
E-1252 E-1705 E-1717
E-1707 E-1720
E-1708 E-1722
E-1711 E-1723
E-1725
AIR SEPARATION PLANT
EAST SECTION KEY SHEET
PLAN & ELEV. IN O.H
INDUSTRIAL RELATIONS & DISPENSARY
GENERAL OFFICE
STOREHOUSE
OIL
DIESEL BURNER
CENTRAL SHOPS
BASELINE E.10,000
PUMPING STATION
RIVER
DELAWARE
BRICK STORAGE
GAS MIXING STATION
SCRAP RECOVERY SHOP
BY-PRODUCTS
COKE PLANT
COAL STORAGE
CAR DUMPER
BLAST FURNACES
VESSEL SLIP
NEW 6" OXYGEN LINE SEE DWGS.
LIST OF DIAGRAMS
E-87352 — SANITARY SEWERS.
E-87353 — SERVICE WATER & FIRE PROTECTION LINES
E-87353-A — FIRE HYDRANT LOCATION PLAN
E-87226 — POTABLE WATER LINES
E-87354 — STORM SEWERS.
E-87355 — INDUSTRIAL WASTE SEWERS.
E-82965 — SERVICE & CLEAR WATER LINES.
E-87456 — OUT DOOR STEAM PIPING.
E-87457 — COMPRESSED AIR PIPING.
E-87458 — GAS PIPING.
SK-9393 — FAIRLESS WORKS OF SUPPLY
MARK
REQ'D
DESCRIPTION
MAT'L
REMARKS
BILL OF MATERIAL
REVISION
FAIRLESS WORKS
GENERAL FACILITIES
OXYGEN PIPING
DIAGRAM