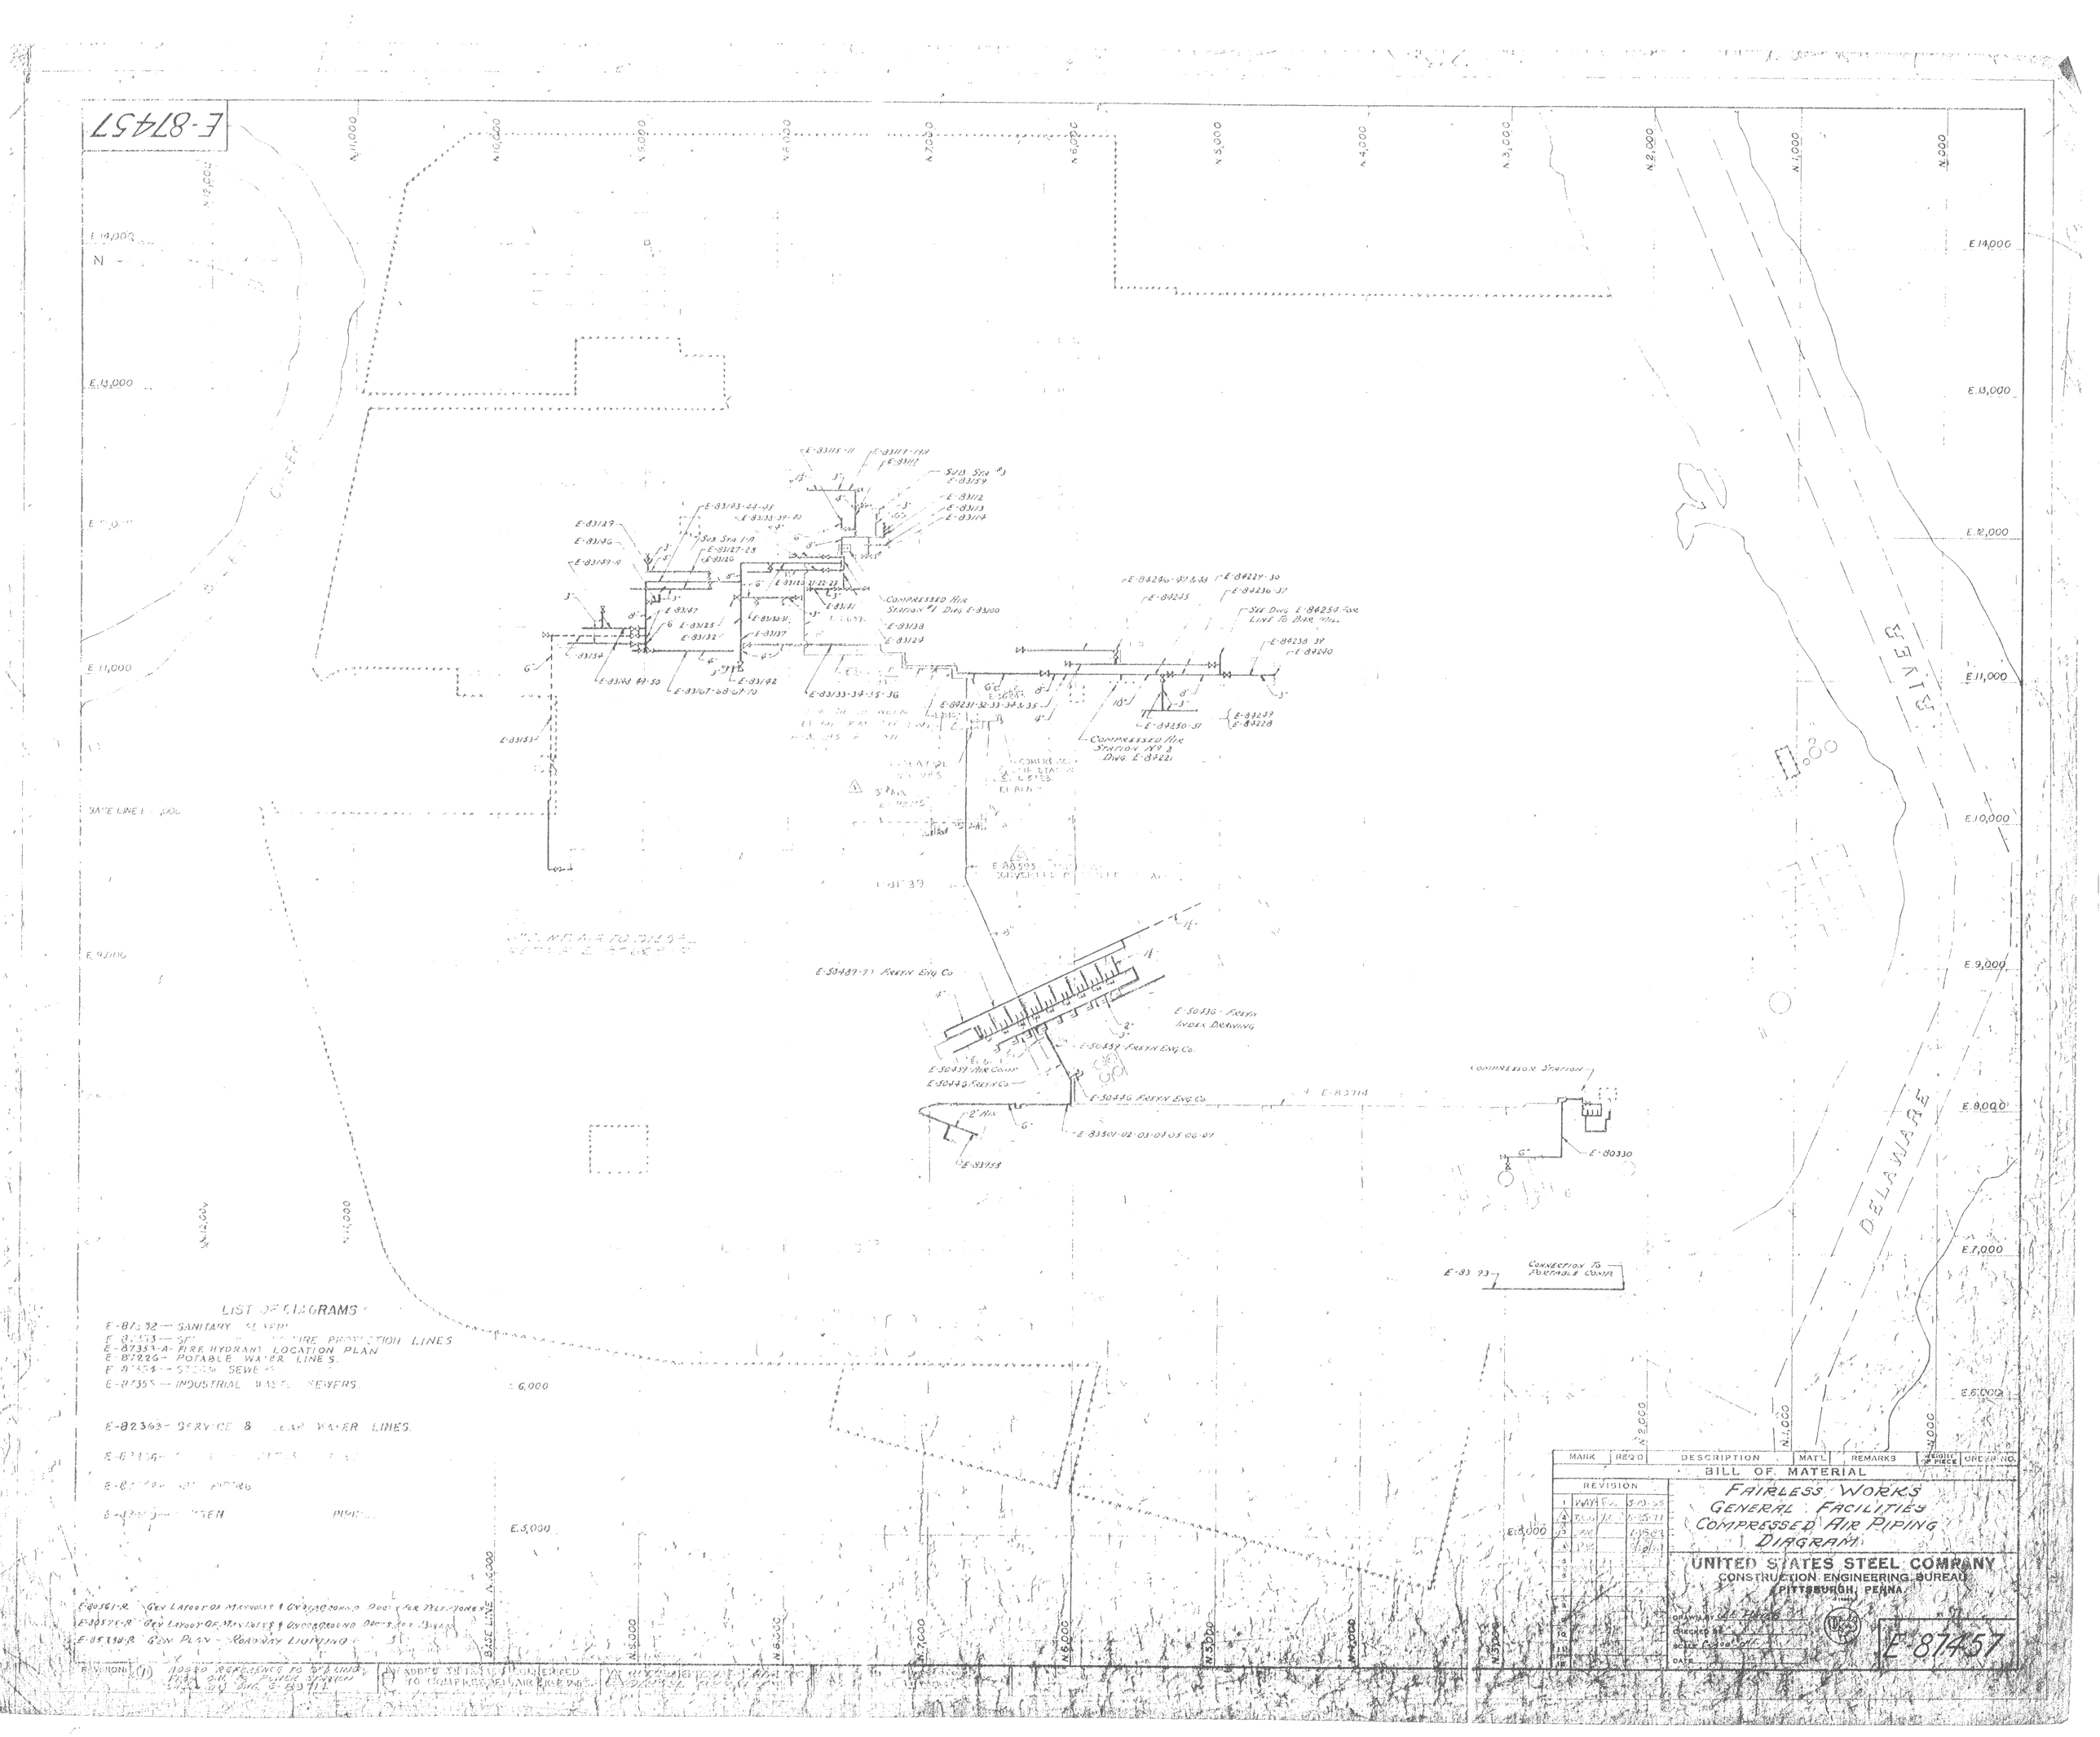
E-87457
LIST OF DIAGRAMS
E-87352 — SANITARY SEWERS
E-87353 — SF... FIRE PROTECTION LINES
E-87353-A- FIRE HYDRANT LOCATION PLAN
E-87226- POTABLE WATER LINES.
E-87354 — STORM SEWERS
E-87355 — INDUSTRIAL WASTE SEWERS.
E-82363- SERVICE & ... WATER LINES.
E-80561-R GEN LAYOUT OF MANHOLES & UNDERGROUND DUCTS FOR TELEPHONES
E-80575-R GEN LAYOUT OF MANHOLES & UNDERGROUND DUCTS FOR ...
E-85338-R GEN PLAN - ROADWAY LIGHTING
COMPRESSED AIR STATION #1 DWG E-83100
COMPRESSED AIR STATION No 2 DWG E-84221
SEE DWG E-84254 FOR LINE TO BAR MILL
COMPRESSOR STATION
CONNECTION TO PORTABLE COMP.
E-50489-91 FREYN ENG CO
E-50436 - FREYN INDEX DRAWING
E-50457 FREYN ENG CO.
E-50446 FREYN ENG CO.
E-83501-02-03-04-05-06-07
E-80330
E-83753
E-83 93
DELAWARE RIVER
BASE LINE
N.11,000
N.10,000
N.9,000
N.8,000
N.7,000
N.6,000
N.5,000
N.4,000
N.3,000
N.2,000
N.1,000
N.000
E.14,000
E.13,000
E.12,000
E.11,000
E.10,000
E.9,000
E.8,000
E.7,000
E.6,000
E.5,000
MARK
REQ'D
DESCRIPTION
MAT'L
REMARKS
WEIGHT OF PIECE
ORDER NO.
BILL OF MATERIAL
REVISION
FAIRLESS WORKS
GENERAL FACILITIES
COMPRESSED AIR PIPING
DIAGRAM
UNITED STATES STEEL COMPANY
CONSTRUCTION ENGINEERING BUREAU
PITTSBURGH, PENNA.
DRAWN BY
CHECKED BY
SCALE
DATE
E-87457