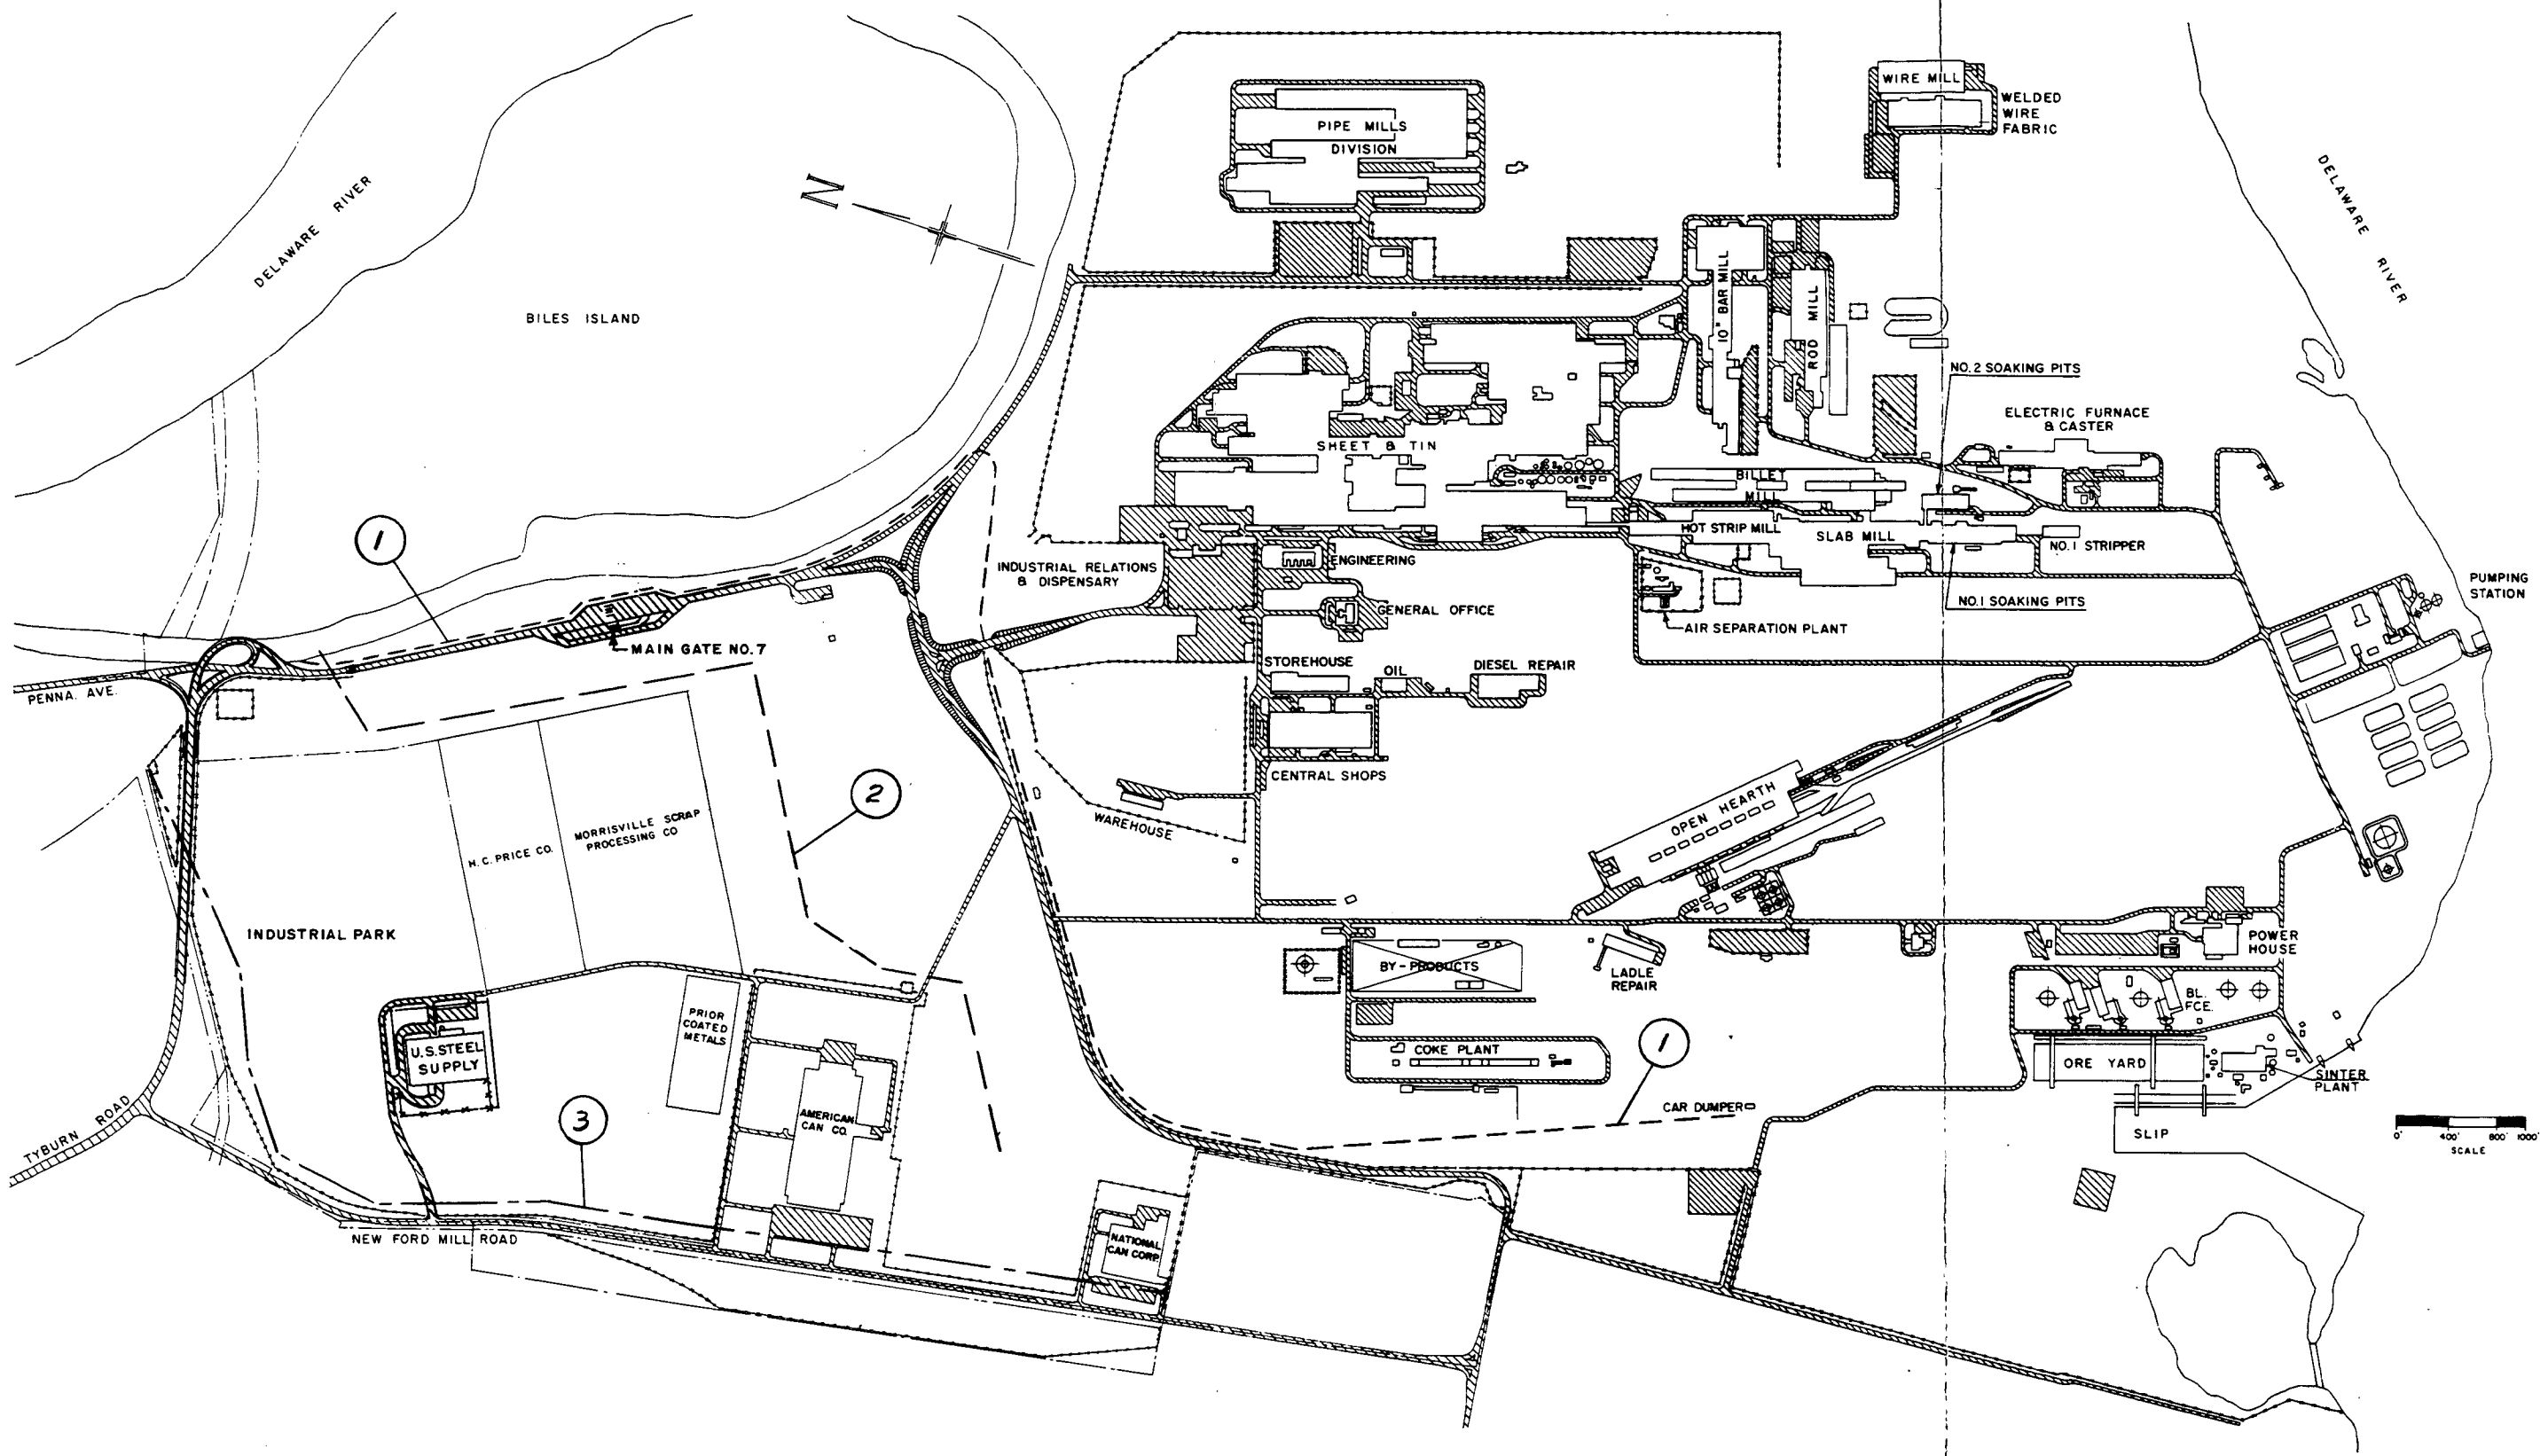

PLATE 18

(1) WASTE MANAGEMENT - ACCESS ROAD

(2) P.S.E. & G. CO. - 70' R/W

(3) P.E.C. - 120' R/W

GENERAL PLANT ARRANGEMENT
RIGHT OF WAYS

UNITED STATES STEEL CORPORATION
FAIRLESS WORKS
FAIRLESS HILLS, PENNA.

DRN. BY: WM
DATE: 8-26-93

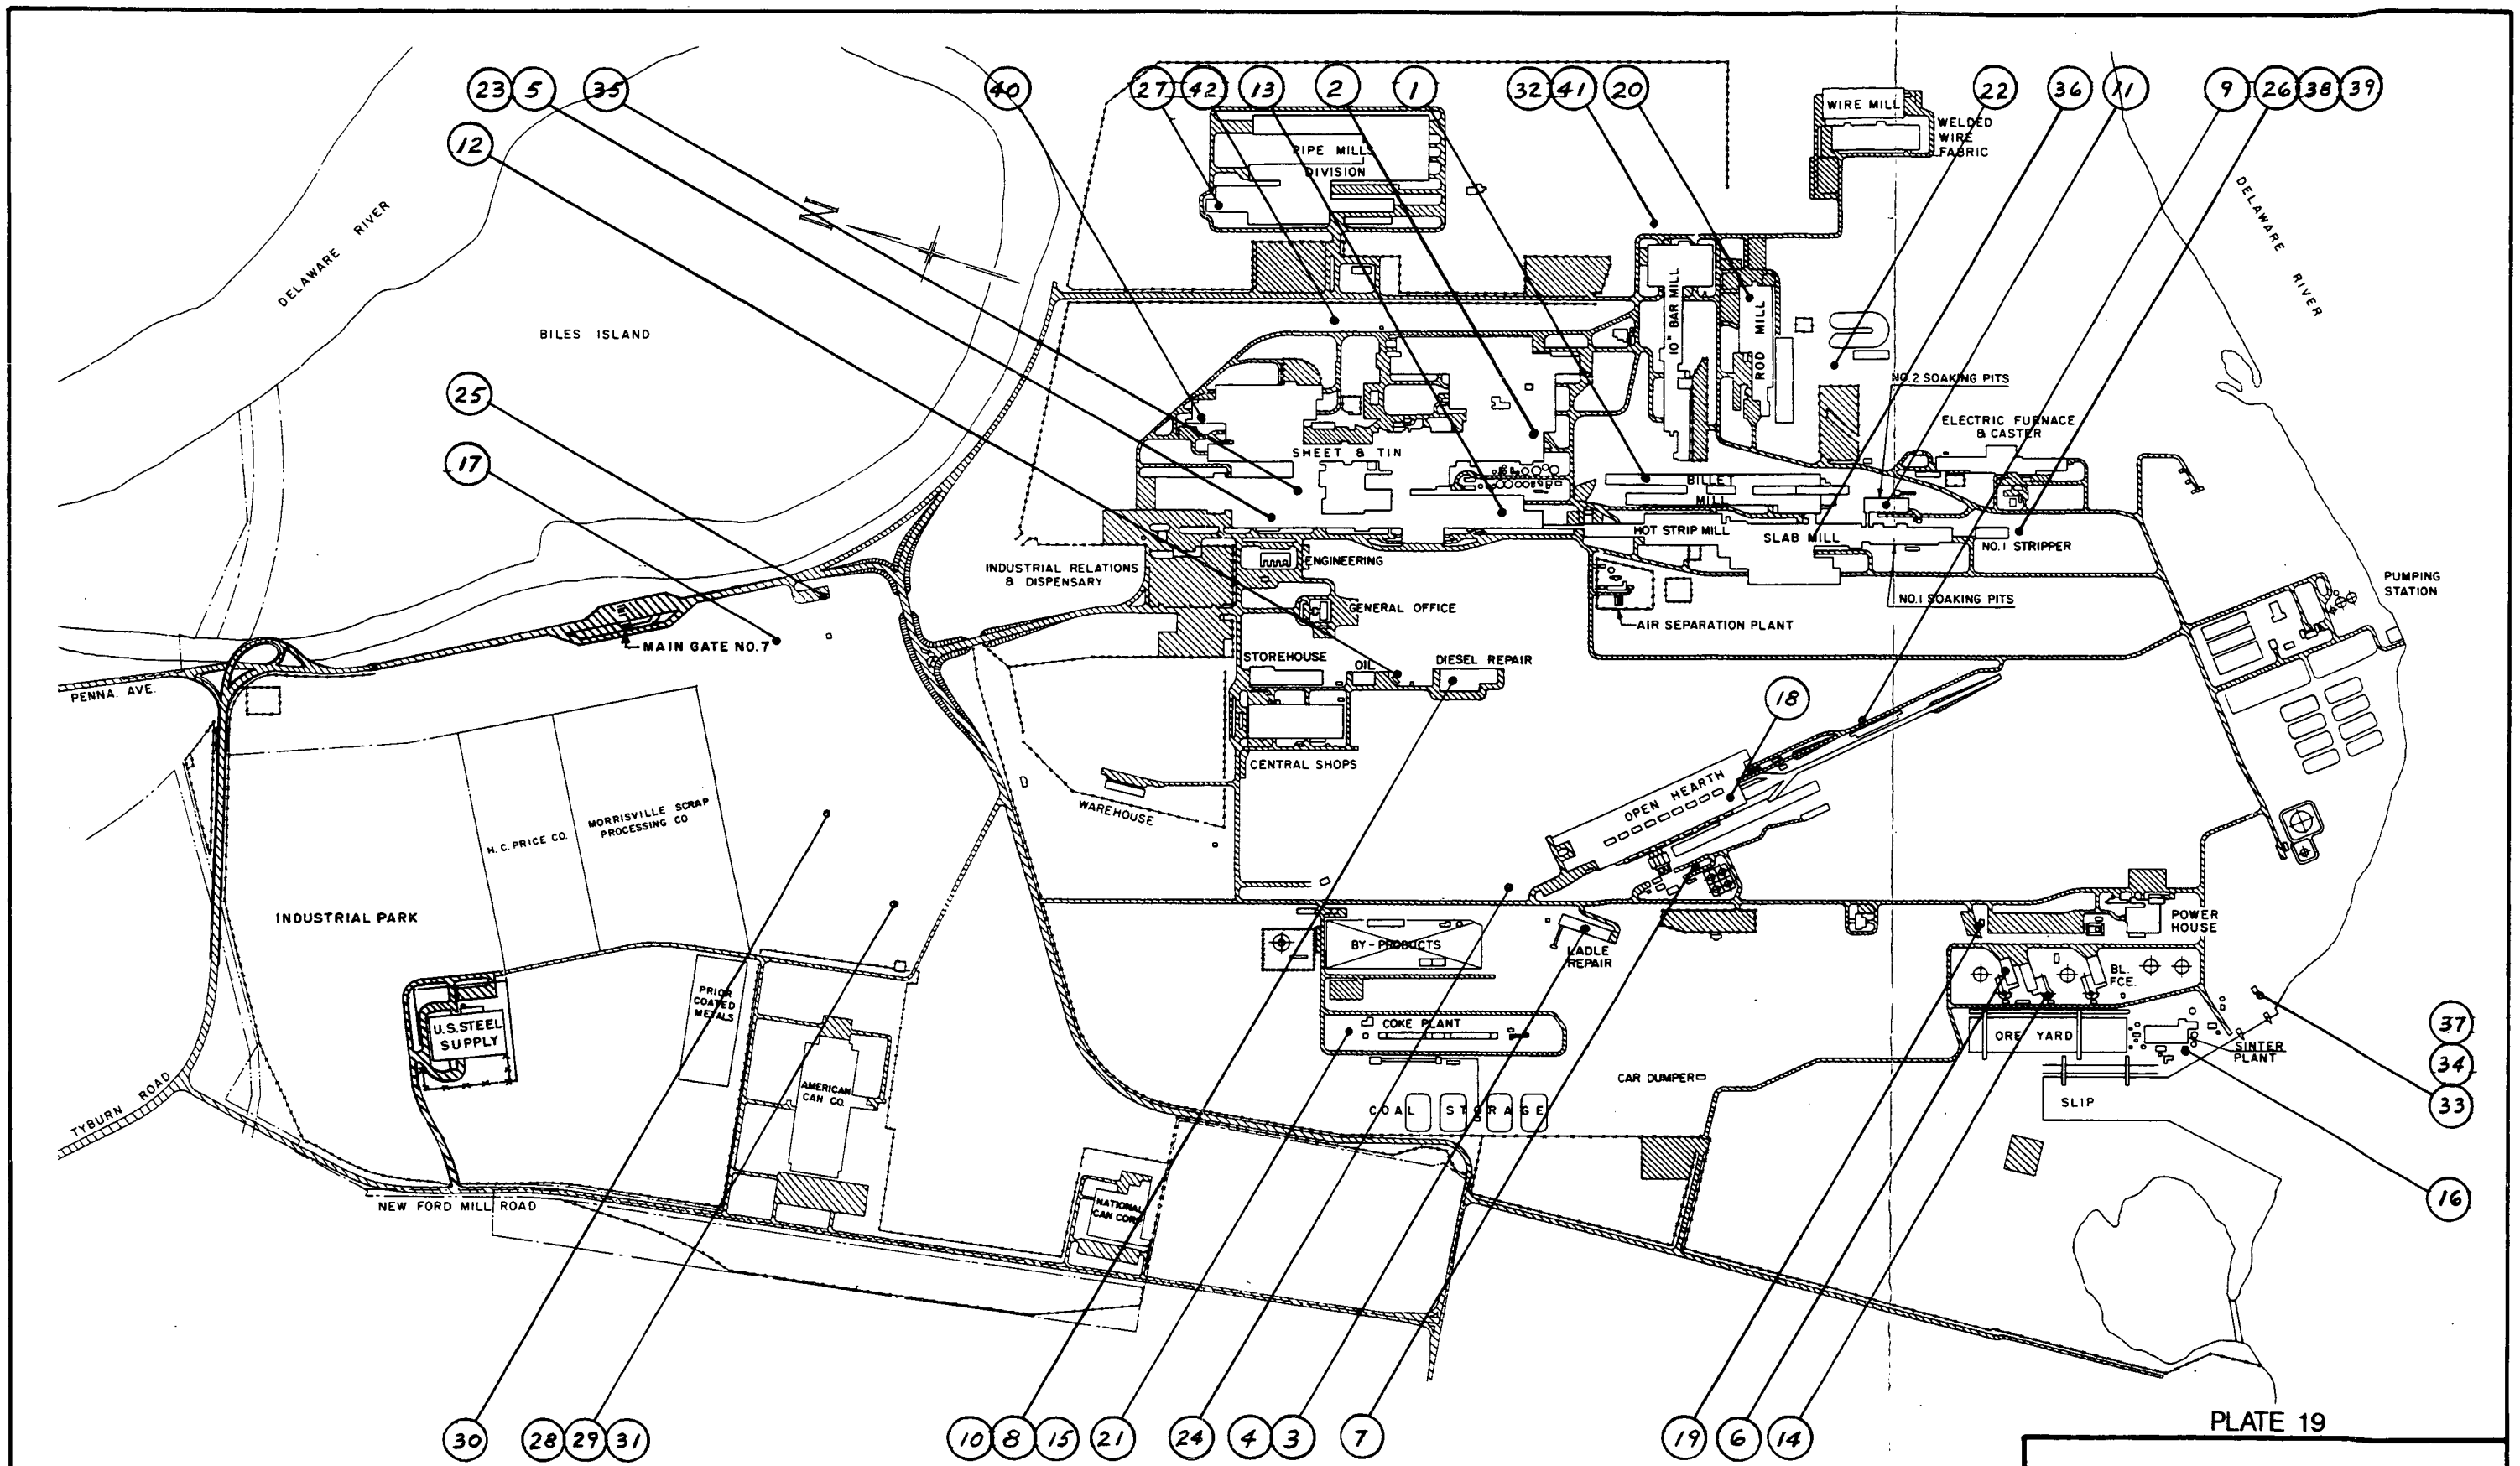

PLATE 19

GENERAL PLANT ARRANGEMENT

DOCUMENTED FIRES

UNITED STATES STEEL CORPORATION
FAIRLESS WORKS
FAIRLESS HILLS, PENNA.

DRN. BY *WM*
DATE: *8-27-93*

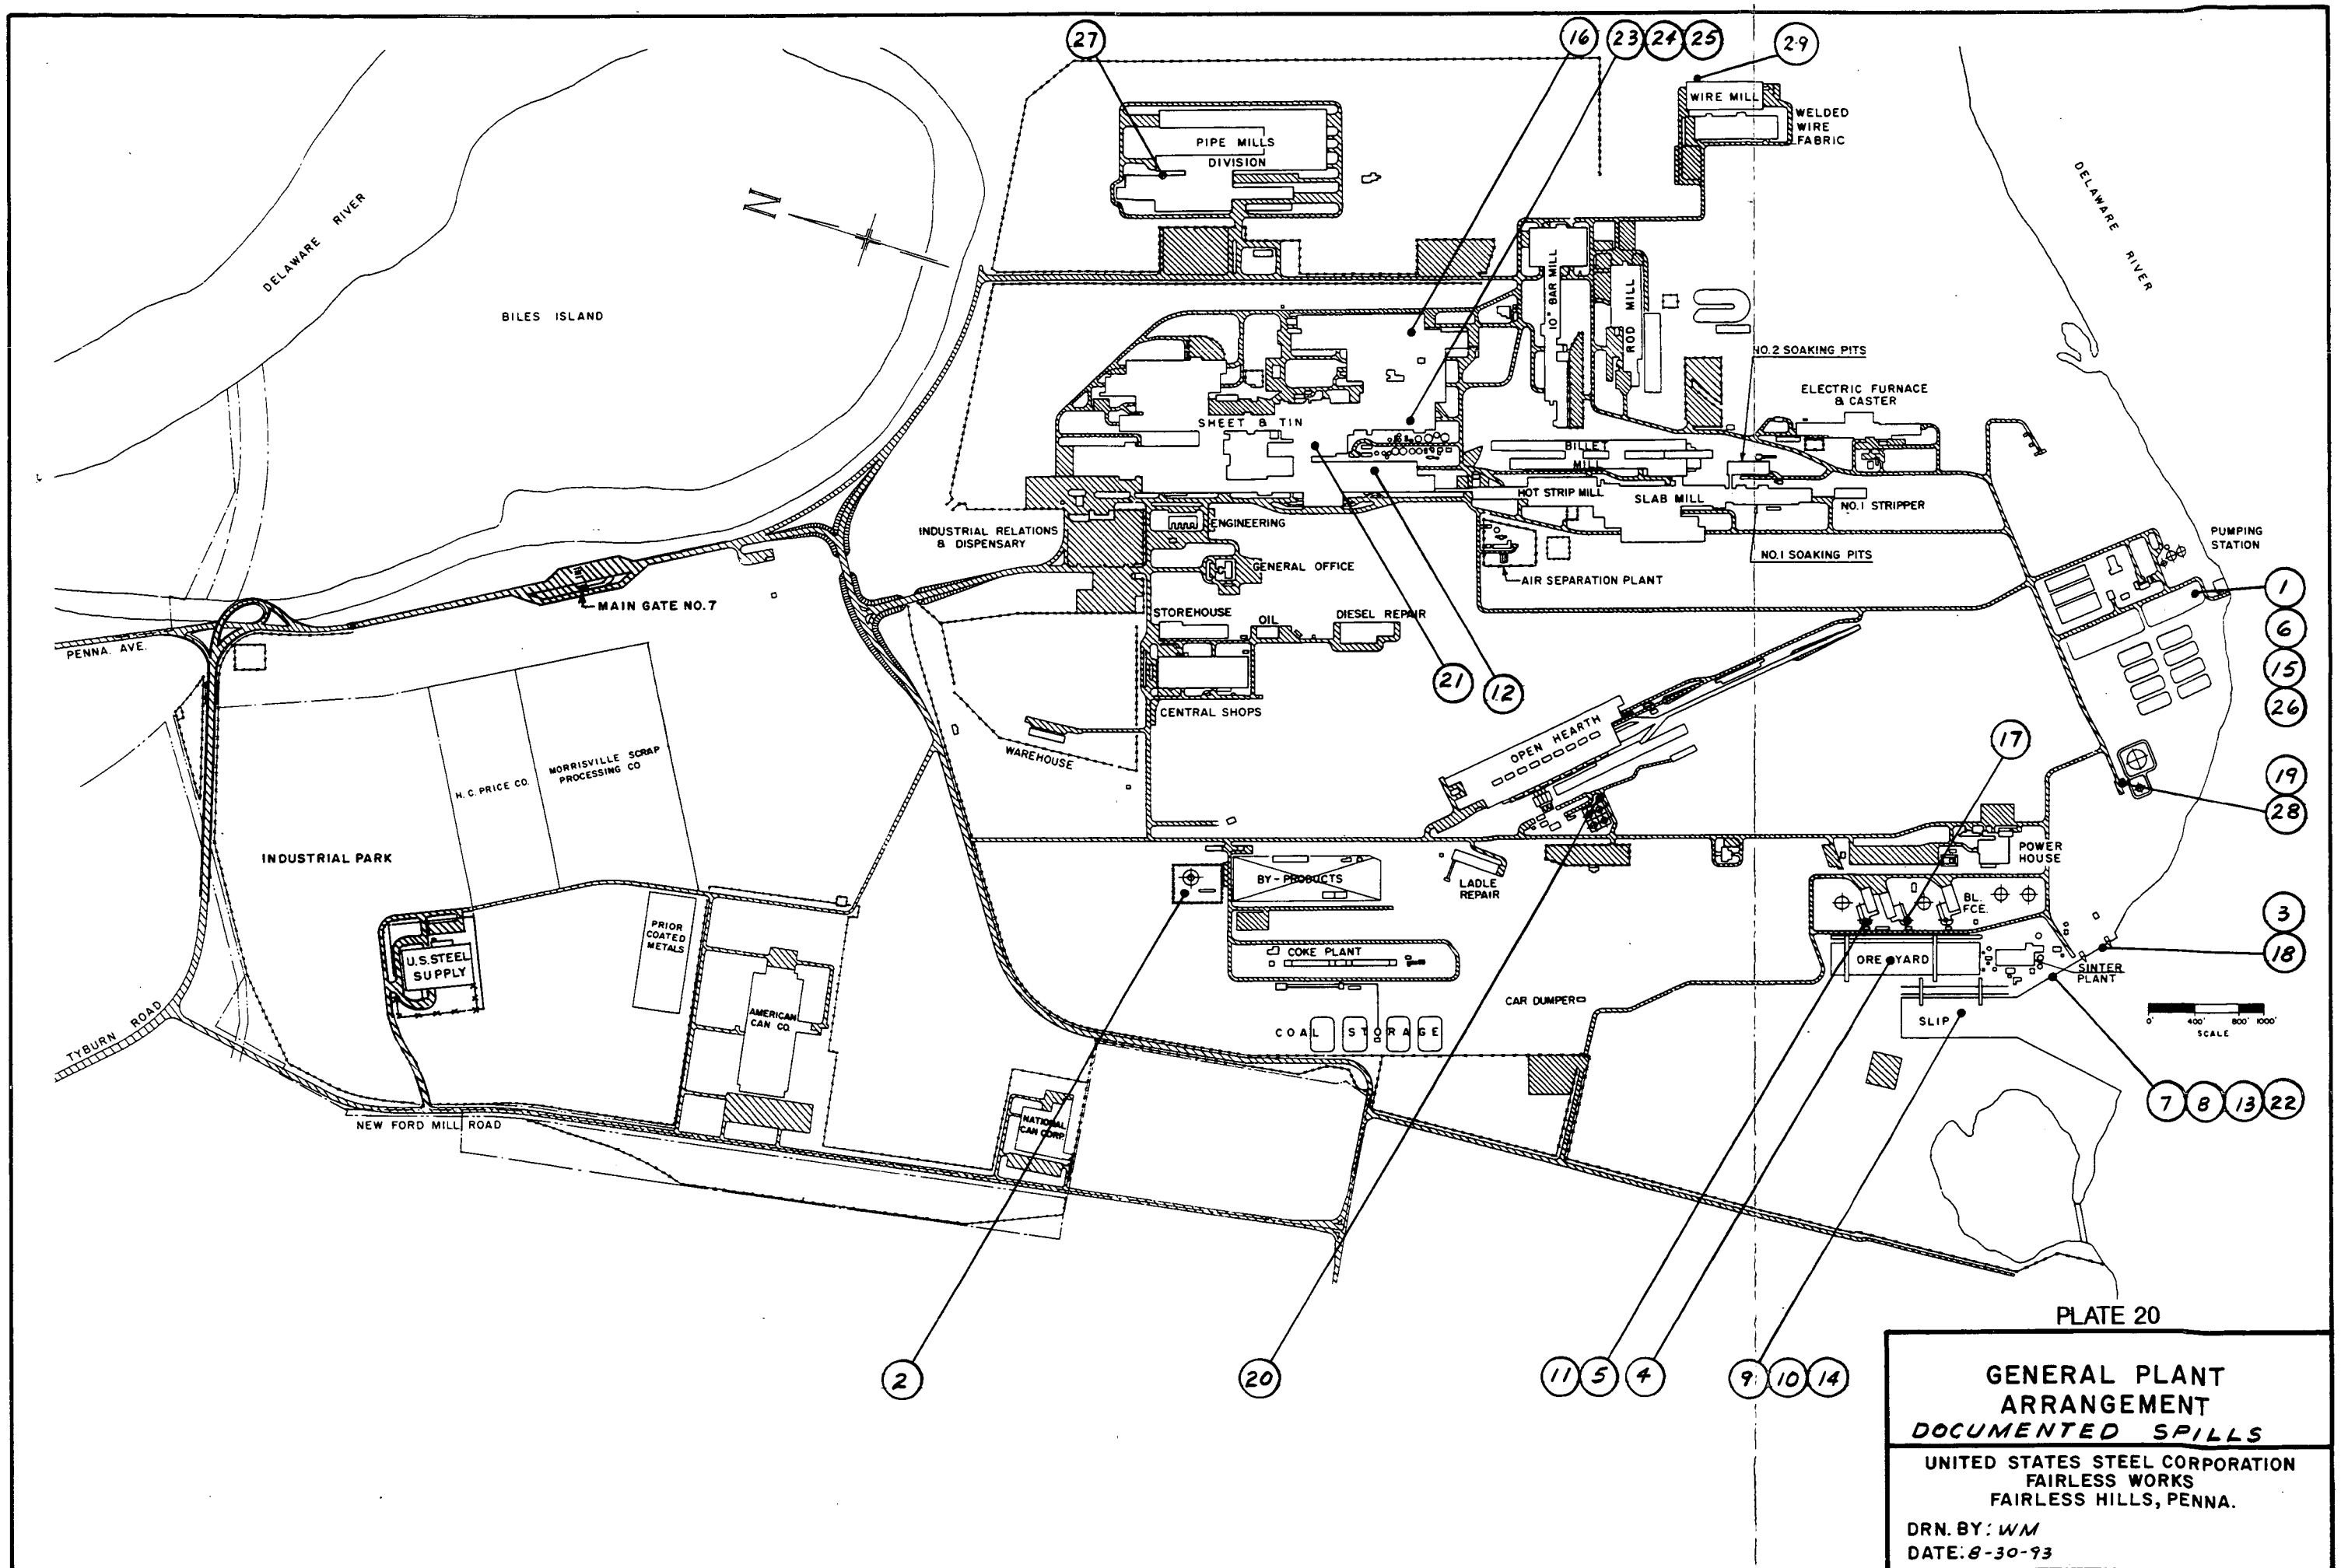

PLATE 20

GENERAL PLANT ARRANGEMENT

DOCUMENTED SPILLS

UNITED STATES STEEL CORPORATION
FAIRLESS WORKS
FAIRLESS HILLS, PENNA.

DRN. BY: *WM*
DATE: *8-30-93*

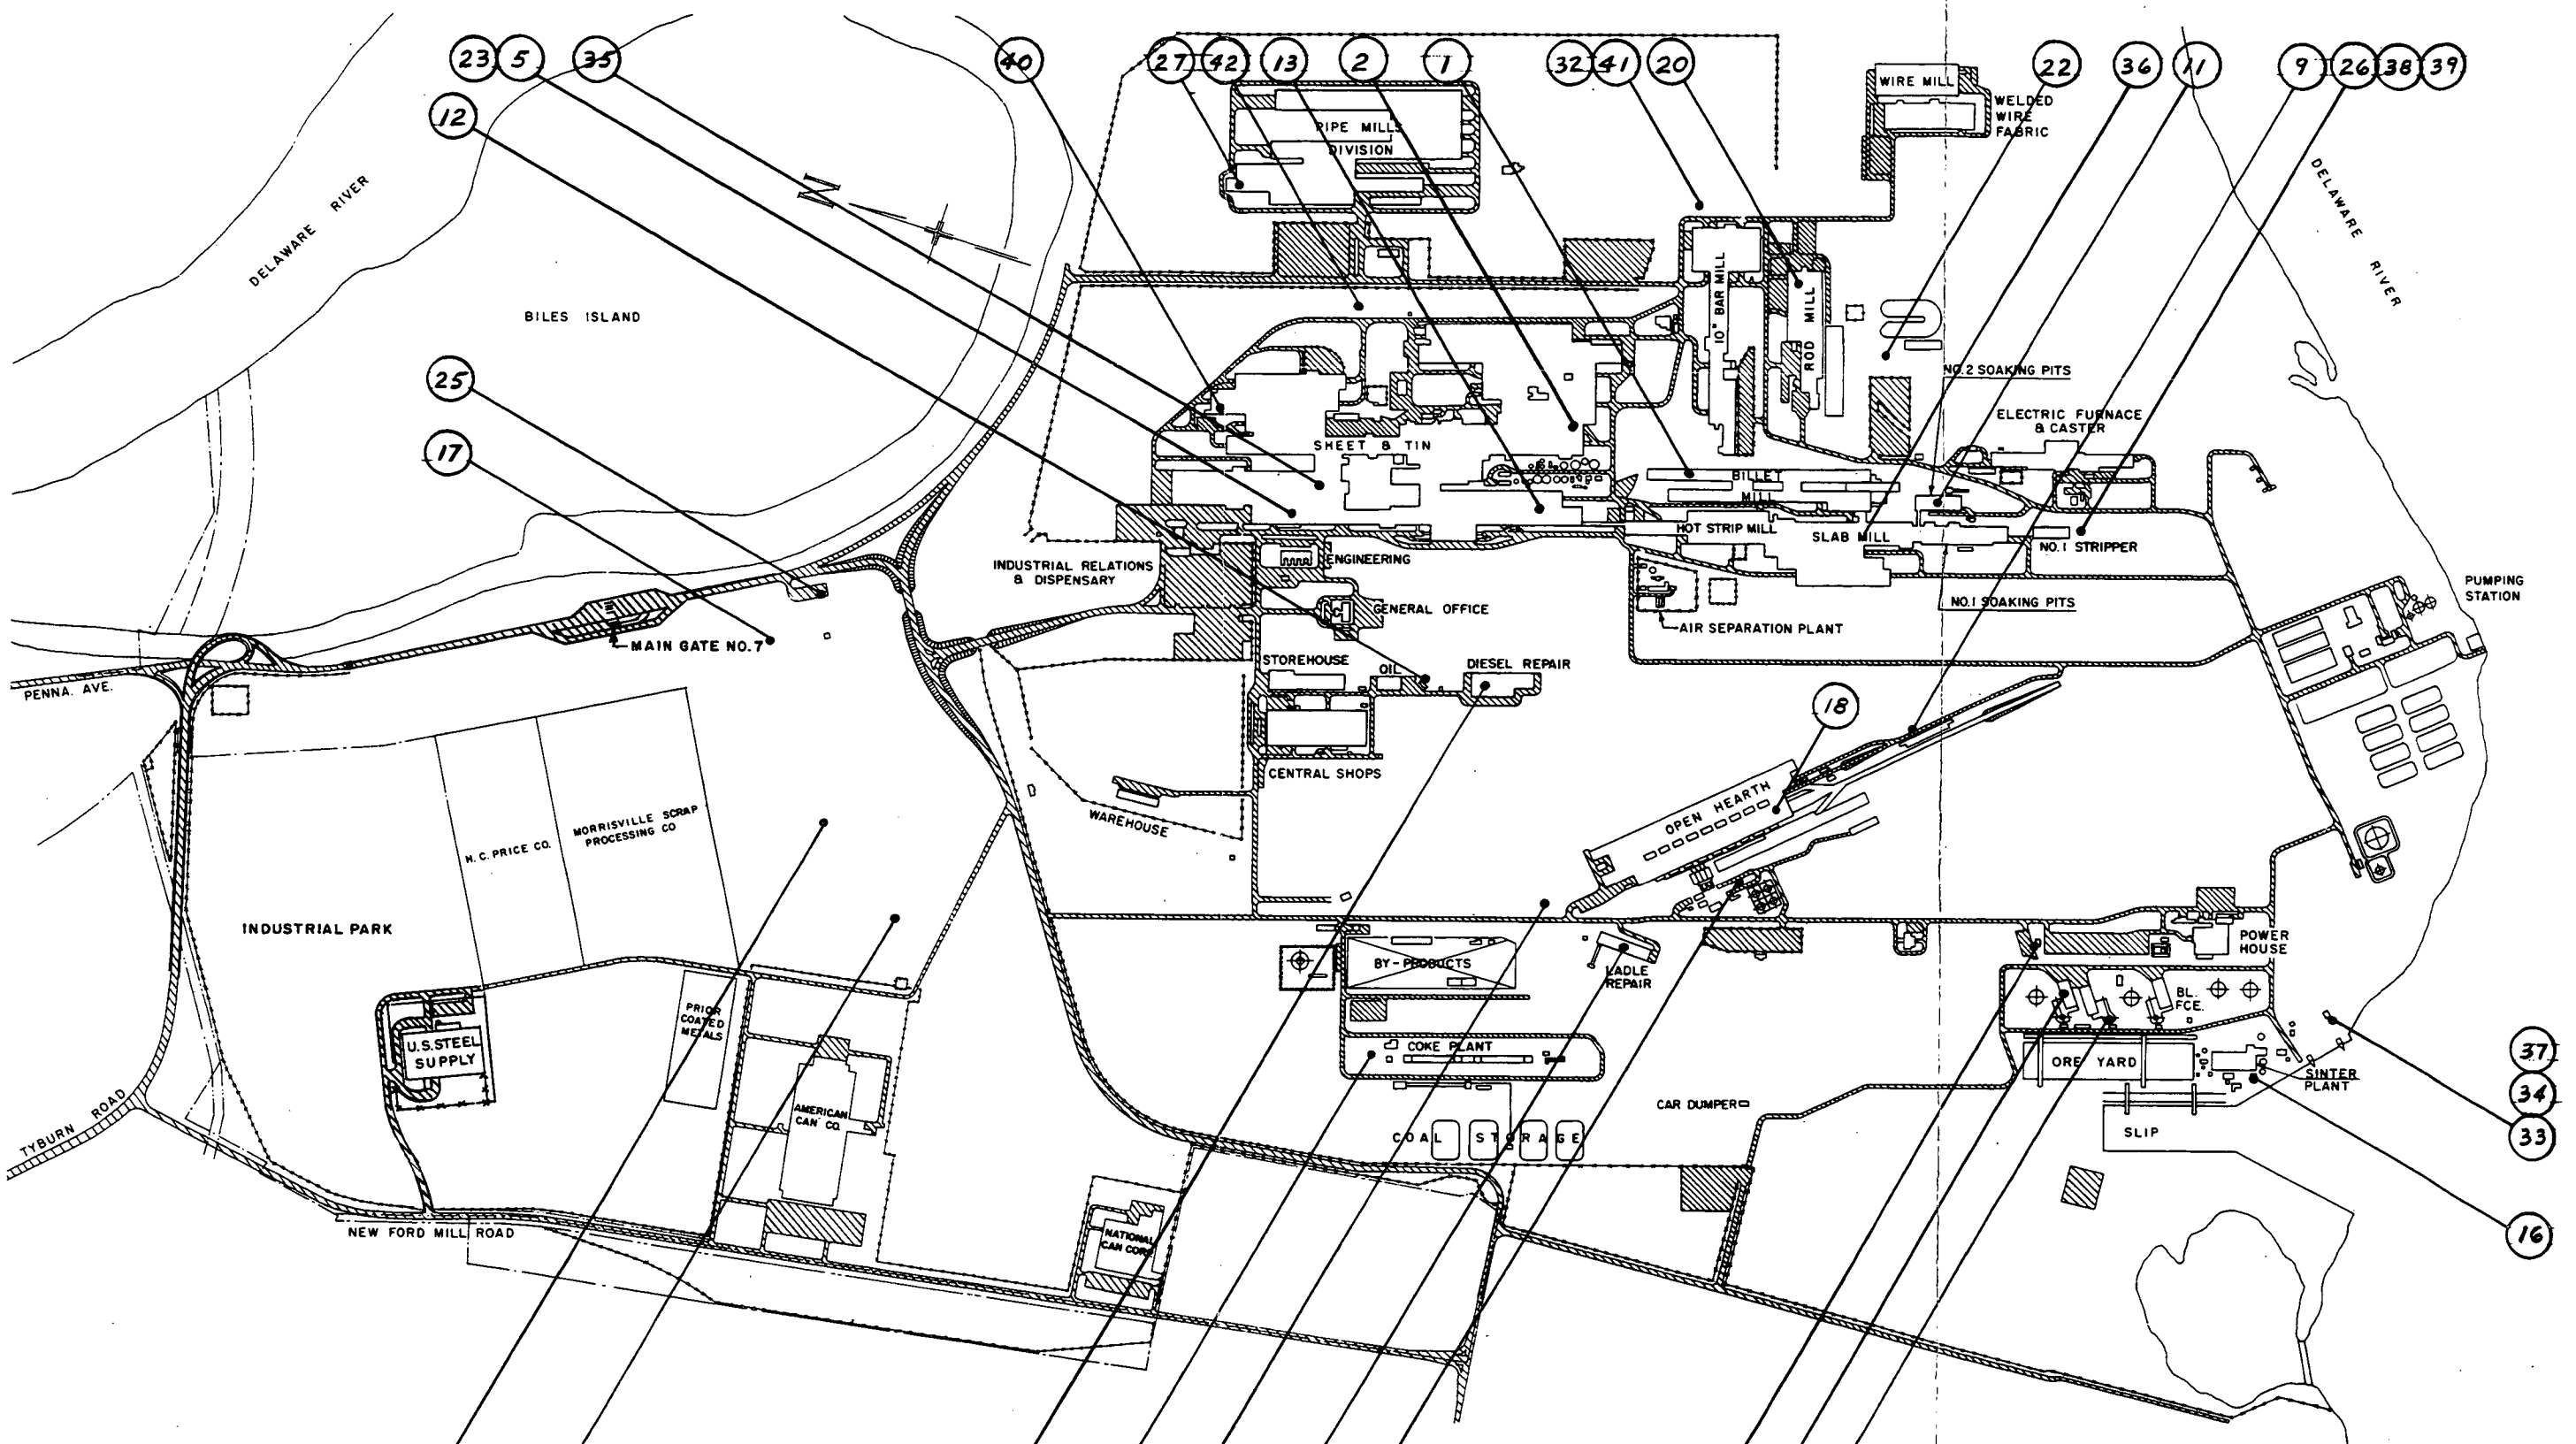

PLATE 21

GENERAL PLANT ARRANGEMENT

DOCUMENTED FIRES

UNITED STATES STEEL CORPORATION
FAIRLESS WORKS
FAIRLESS HILLS, PENNA.

DRN. BY *WM*
DATE: *8-27-93*

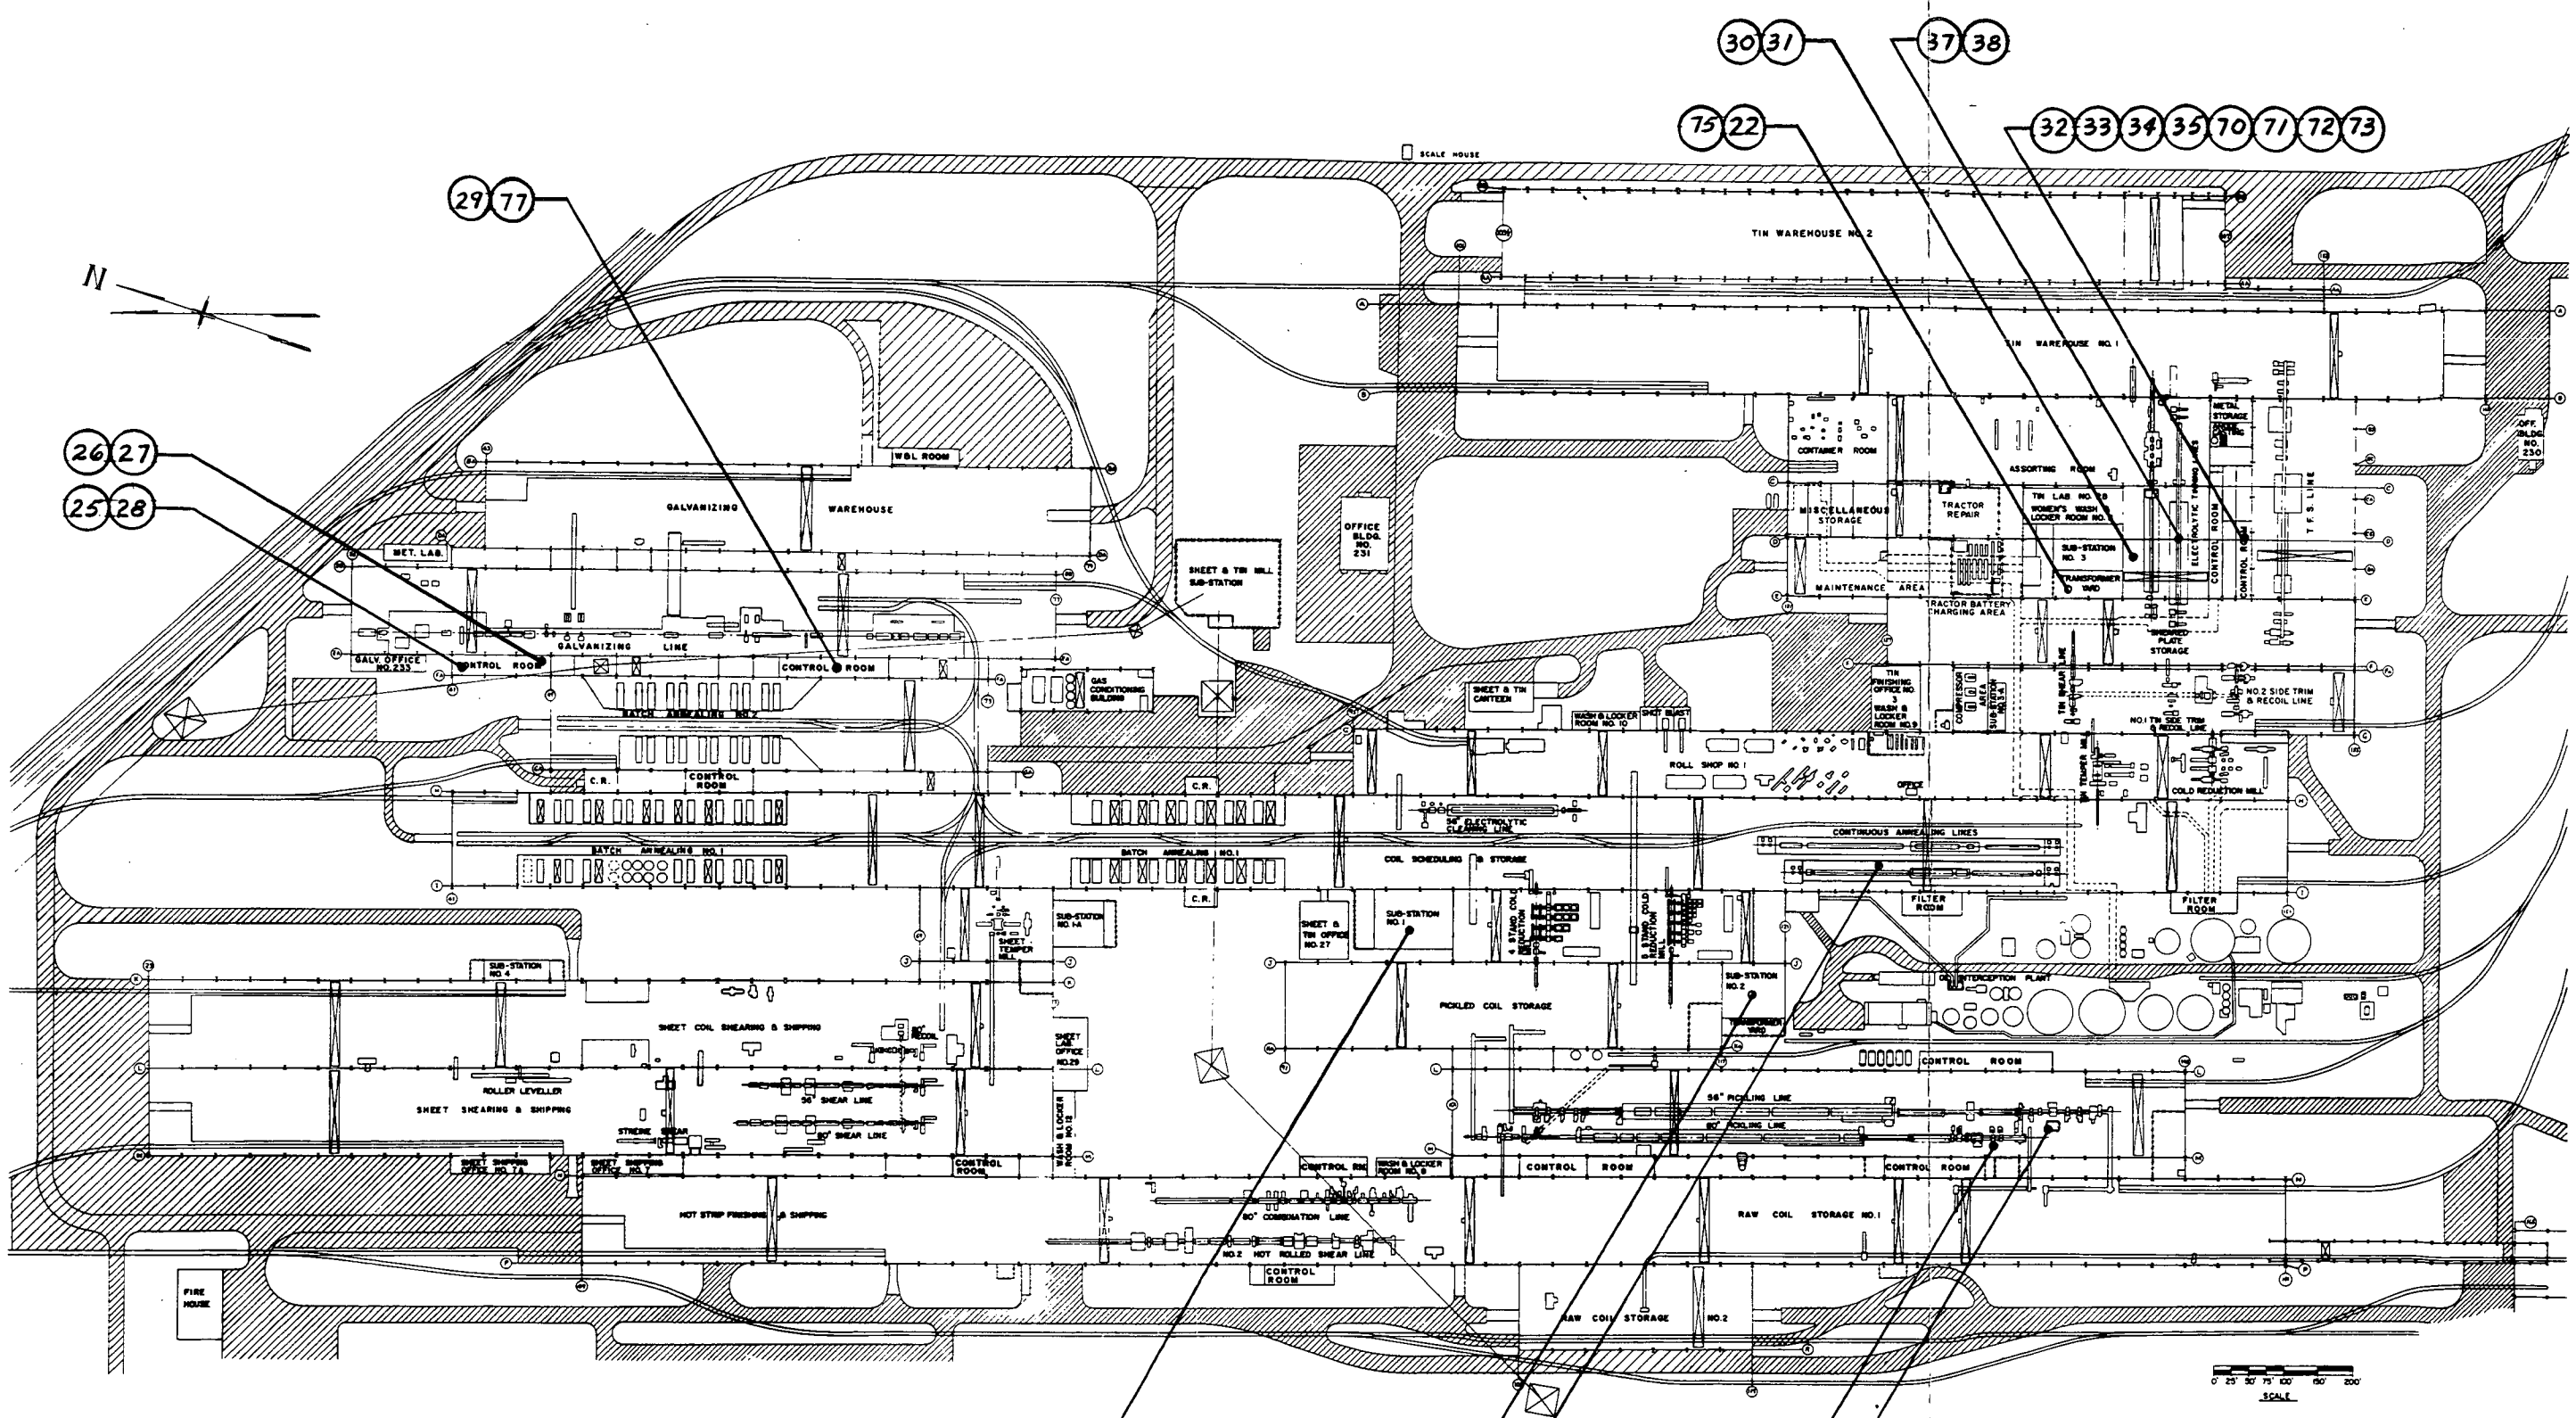

SHEET & TIN DIVISION
GENERAL ARRANGEMENT
PCB TRANSFORMERS

UNITED STATES STEEL CORPORATION
FAIRLESS WORKS
FAIRLESS HILLS, PENNA.

DRN. BY: *WM*
DATE: *8-27-93*

Plate 21 (1 of 7)

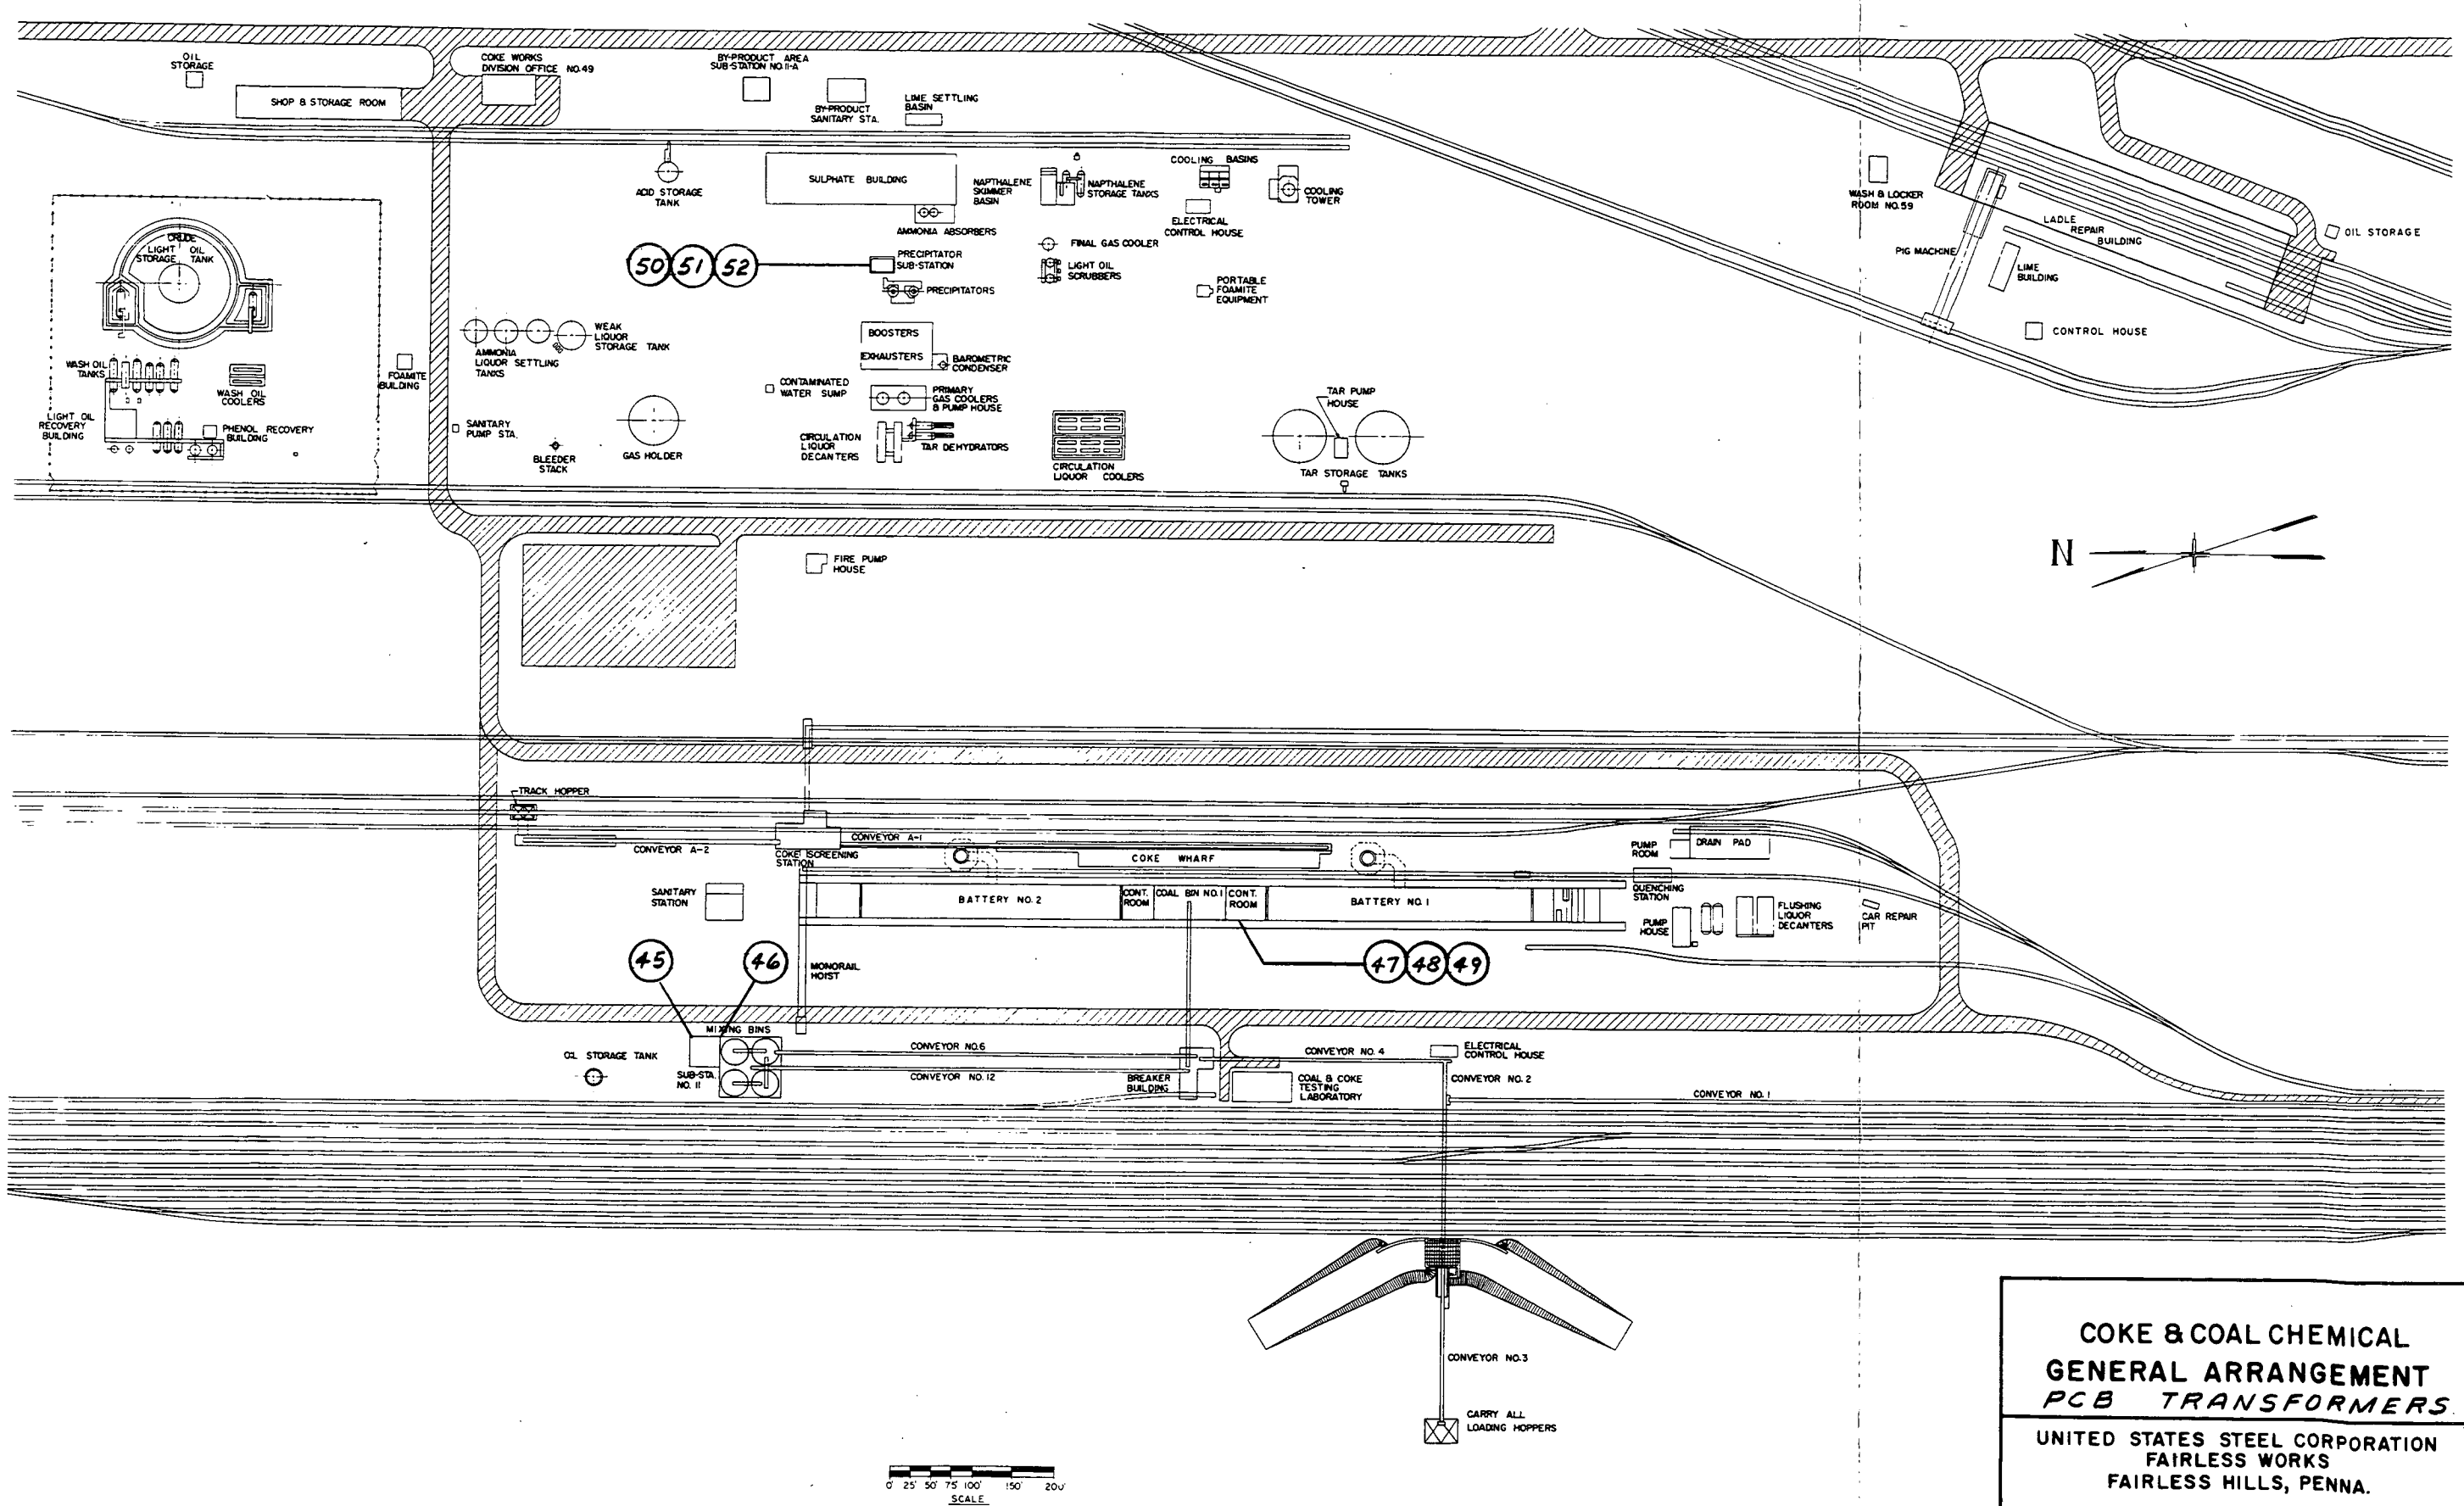

COKE & COAL CHEMICAL
GENERAL ARRANGEMENT
PCB TRANSFORMERS

UNITED STATES STEEL CORPORATION
FAIRLESS WORKS
FAIRLESS HILLS, PENNA.

DRN. BY: WM
DATE: 8-27-93

Plate 21 (2 of 7)

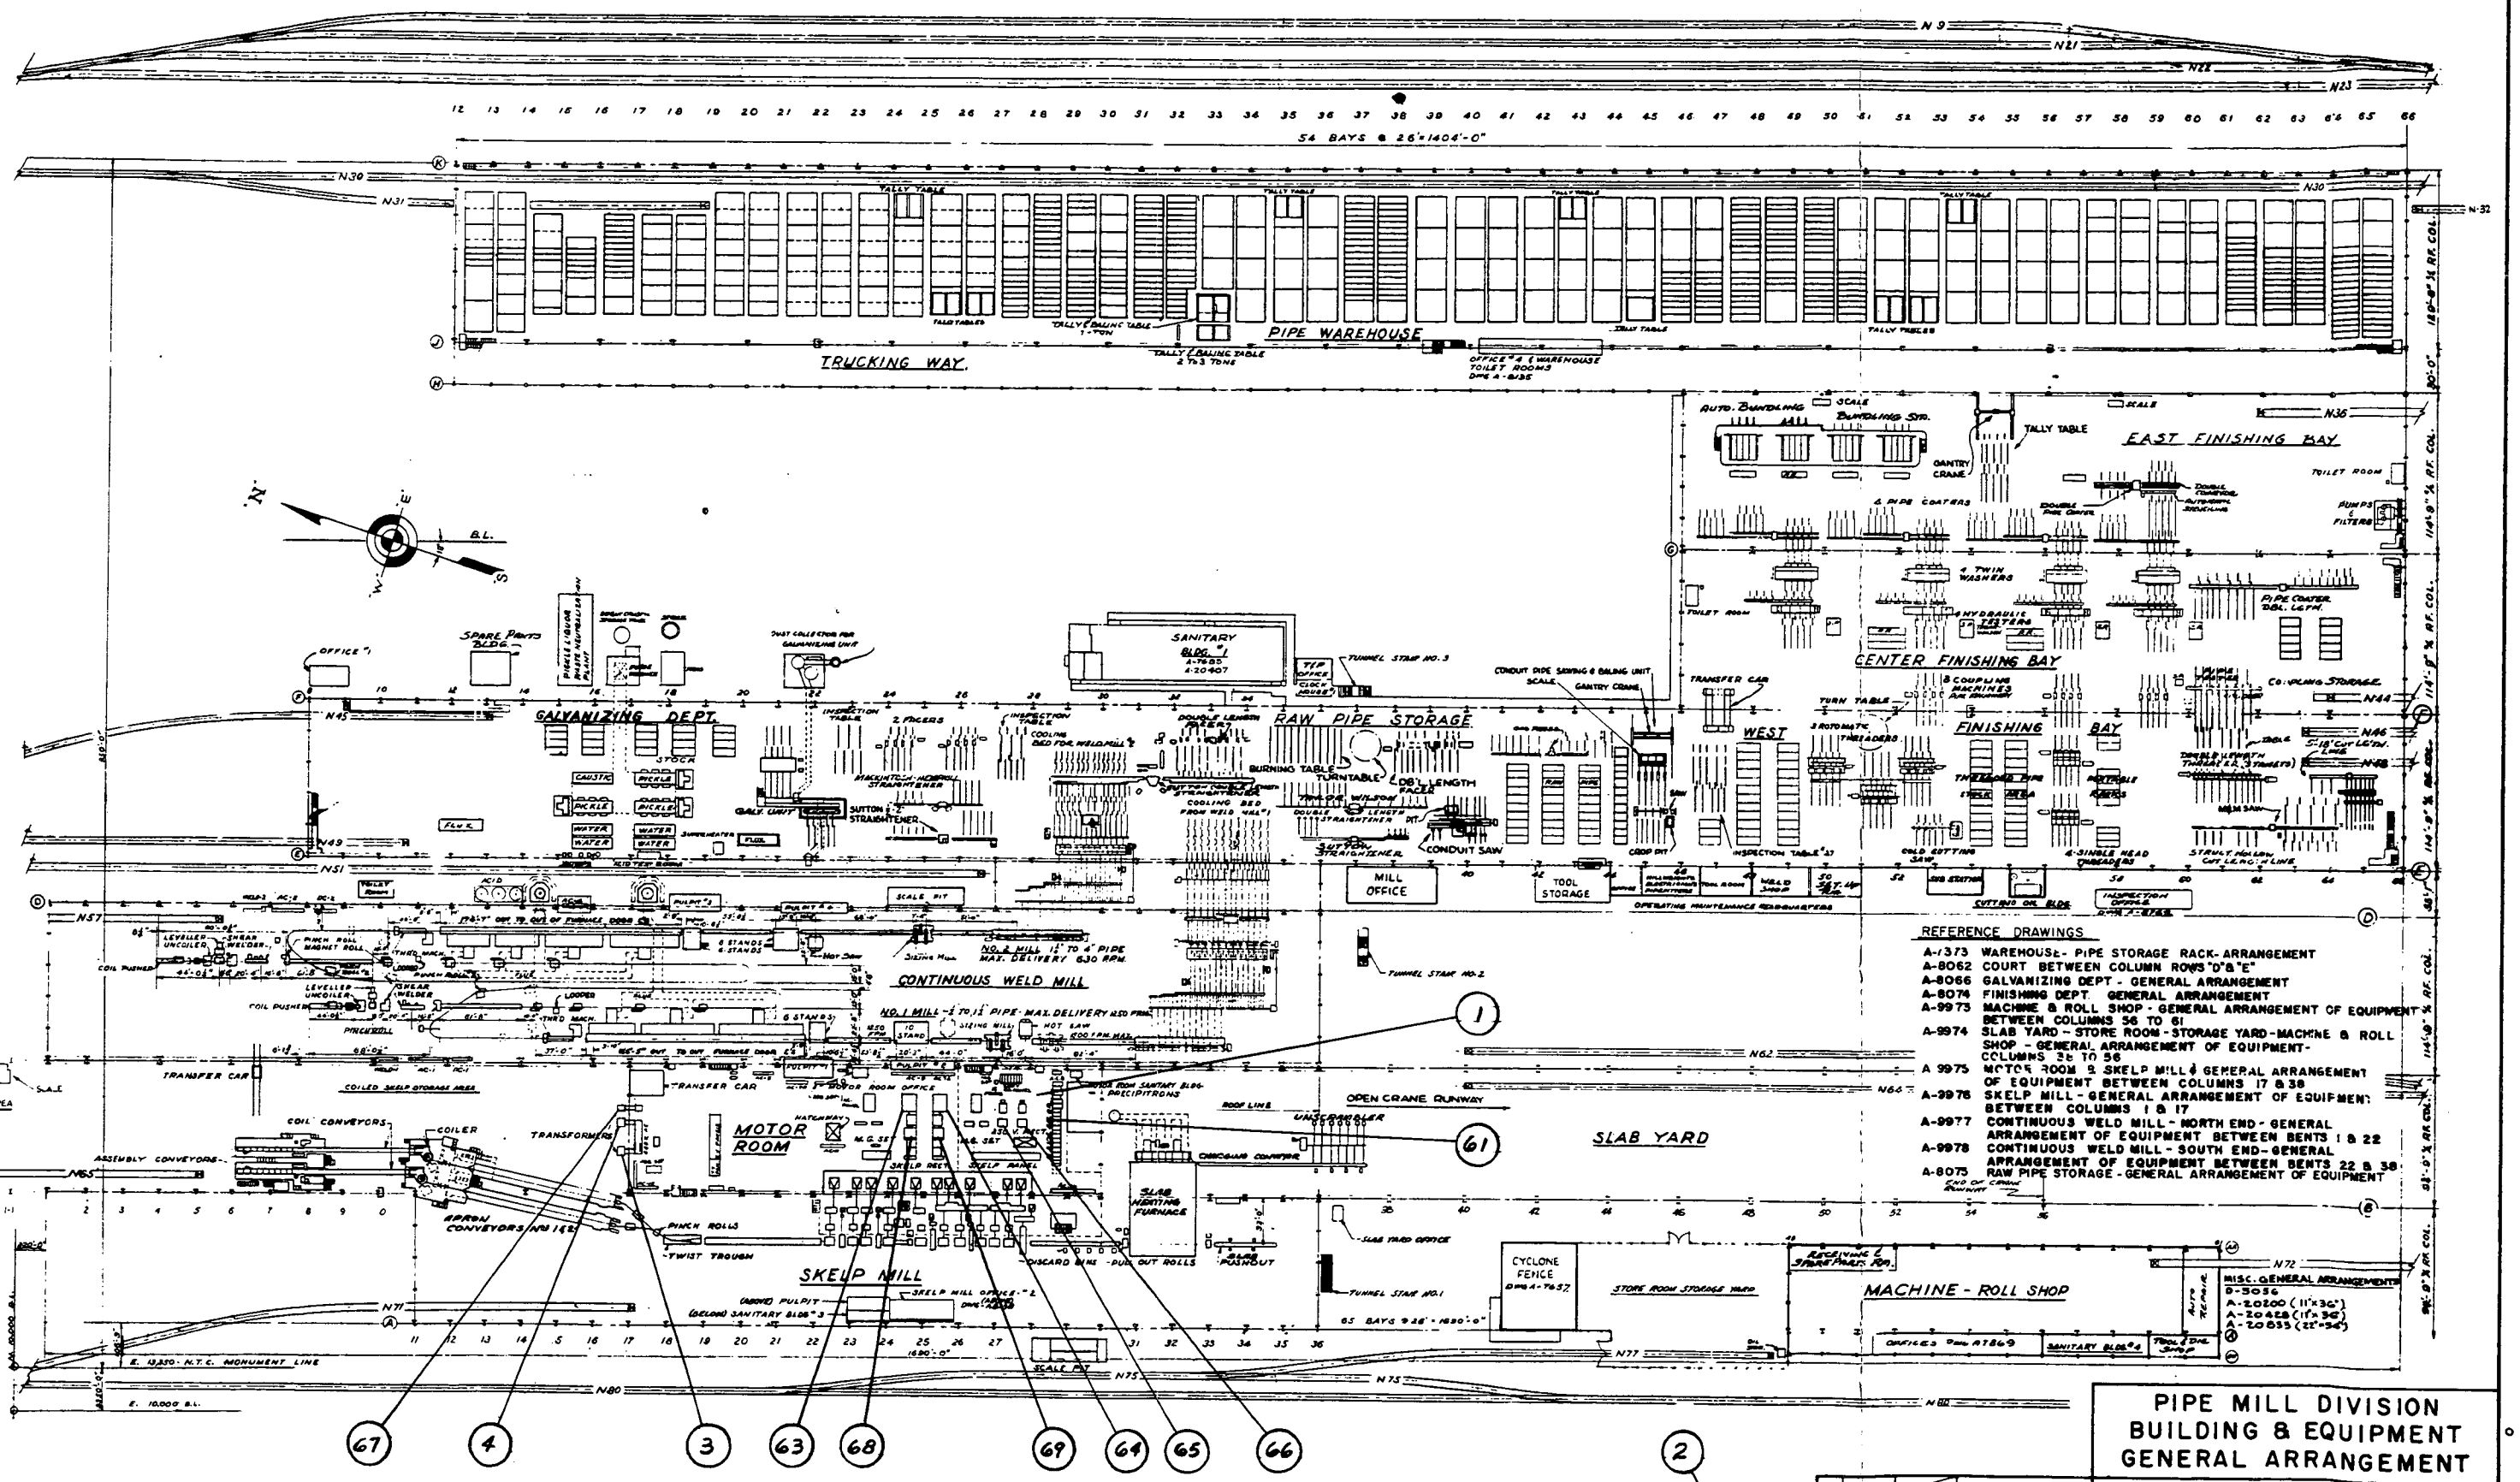

REFERENCE DRAWINGS

A-1373	WAREHOUSE - PIPE STORAGE RACK - ARRANGEMENT
A-8062	COURT BETWEEN COLUMN ROWS "D" & "E"
A-8066	GALVANIZING DEPT - GENERAL ARRANGEMENT
A-8074	FINISHING DEPT. GENERAL ARRANGEMENT
A-9973	MACHINE & ROLL SHOP - GENERAL ARRANGEMENT OF EQUIPMENT BETWEEN COLUMNS 36 TO 61
A-9974	SLAB YARD - STORE ROOM - STORAGE YARD - MACHINE & ROLL SHOP - GENERAL ARRANGEMENT OF EQUIPMENT - COLUMNS 36 TO 56
A 9975	MOTOR ROOM & SKELP MILL & GENERAL ARRANGEMENT OF EQUIPMENT BETWEEN COLUMNS 17 & 38
A-9976	SKELP MILL - GENERAL ARRANGEMENT OF EQUIPMENT BETWEEN COLUMNS 1 & 17
A-9977	CONTINUOUS WELD MILL - NORTH END - GENERAL ARRANGEMENT OF EQUIPMENT BETWEEN BENTS 1 & 22
A-9978	CONTINUOUS WELD MILL - SOUTH END - GENERAL ARRANGEMENT OF EQUIPMENT BETWEEN BENTS 22 & 38
A-8075	RAW PIPE STORAGE - GENERAL ARRANGEMENT OF EQUIPMENT

PIPE MILL DIVISION BUILDING & EQUIPMENT GENERAL ARRANGEMENT

United States Steel Corporation
Fairless Works
Fairless Hills, Pennsylvania

DRAWN BY	DATE	CHECKED BY	DATE	APPROVED FOR SAFETY	ENGINEERING APPROVAL
WM	8-27-93				

PROJECT NO. | CODE | SCALE

Plate 21 (3 of 7)

REV.	DATE	MADE	CHKD	DESCRIPTION
8				
7				
6				
5				
4				
3				
2				
1				

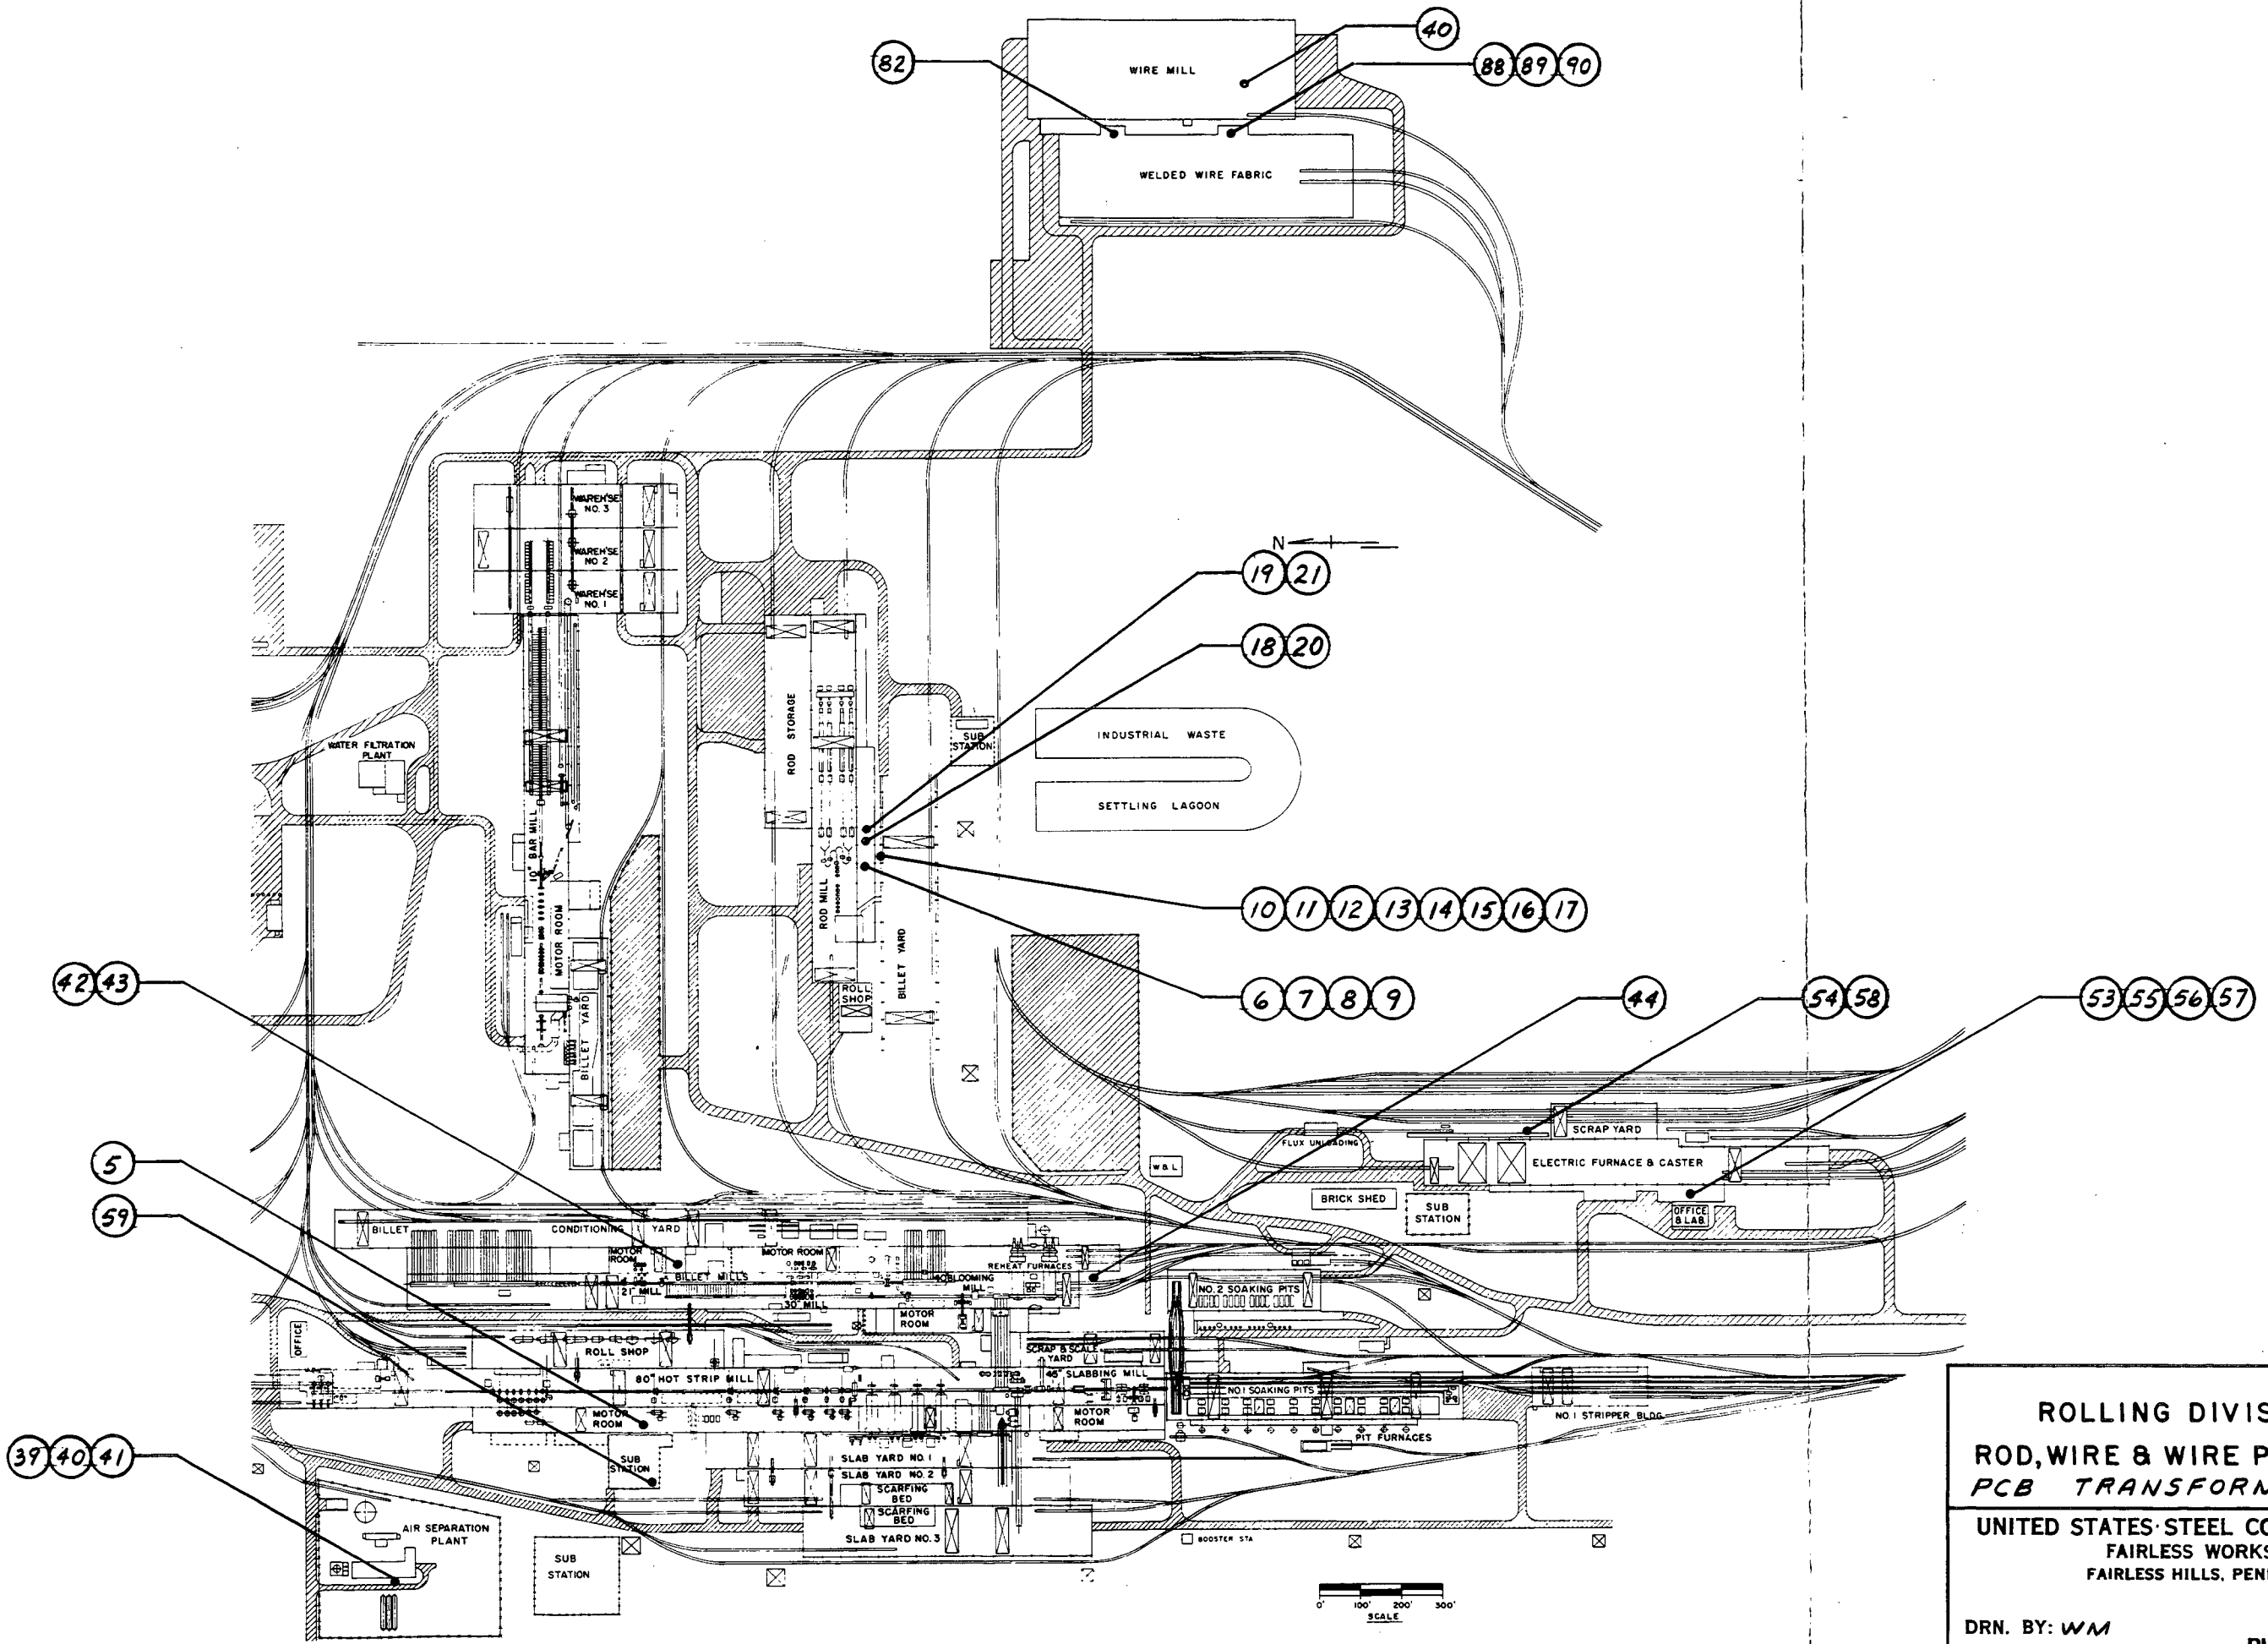

ROLLING DIVISION

ROD, WIRE & WIRE PRODUCTS

PCB TRANSFORMERS

UNITED STATES STEEL CORPORATION
FAIRLESS WORKS
FAIRLESS HILLS, PENNA.

DRN. BY: WM
DATE: 8-27-93

Plate 21 (4 of 7)

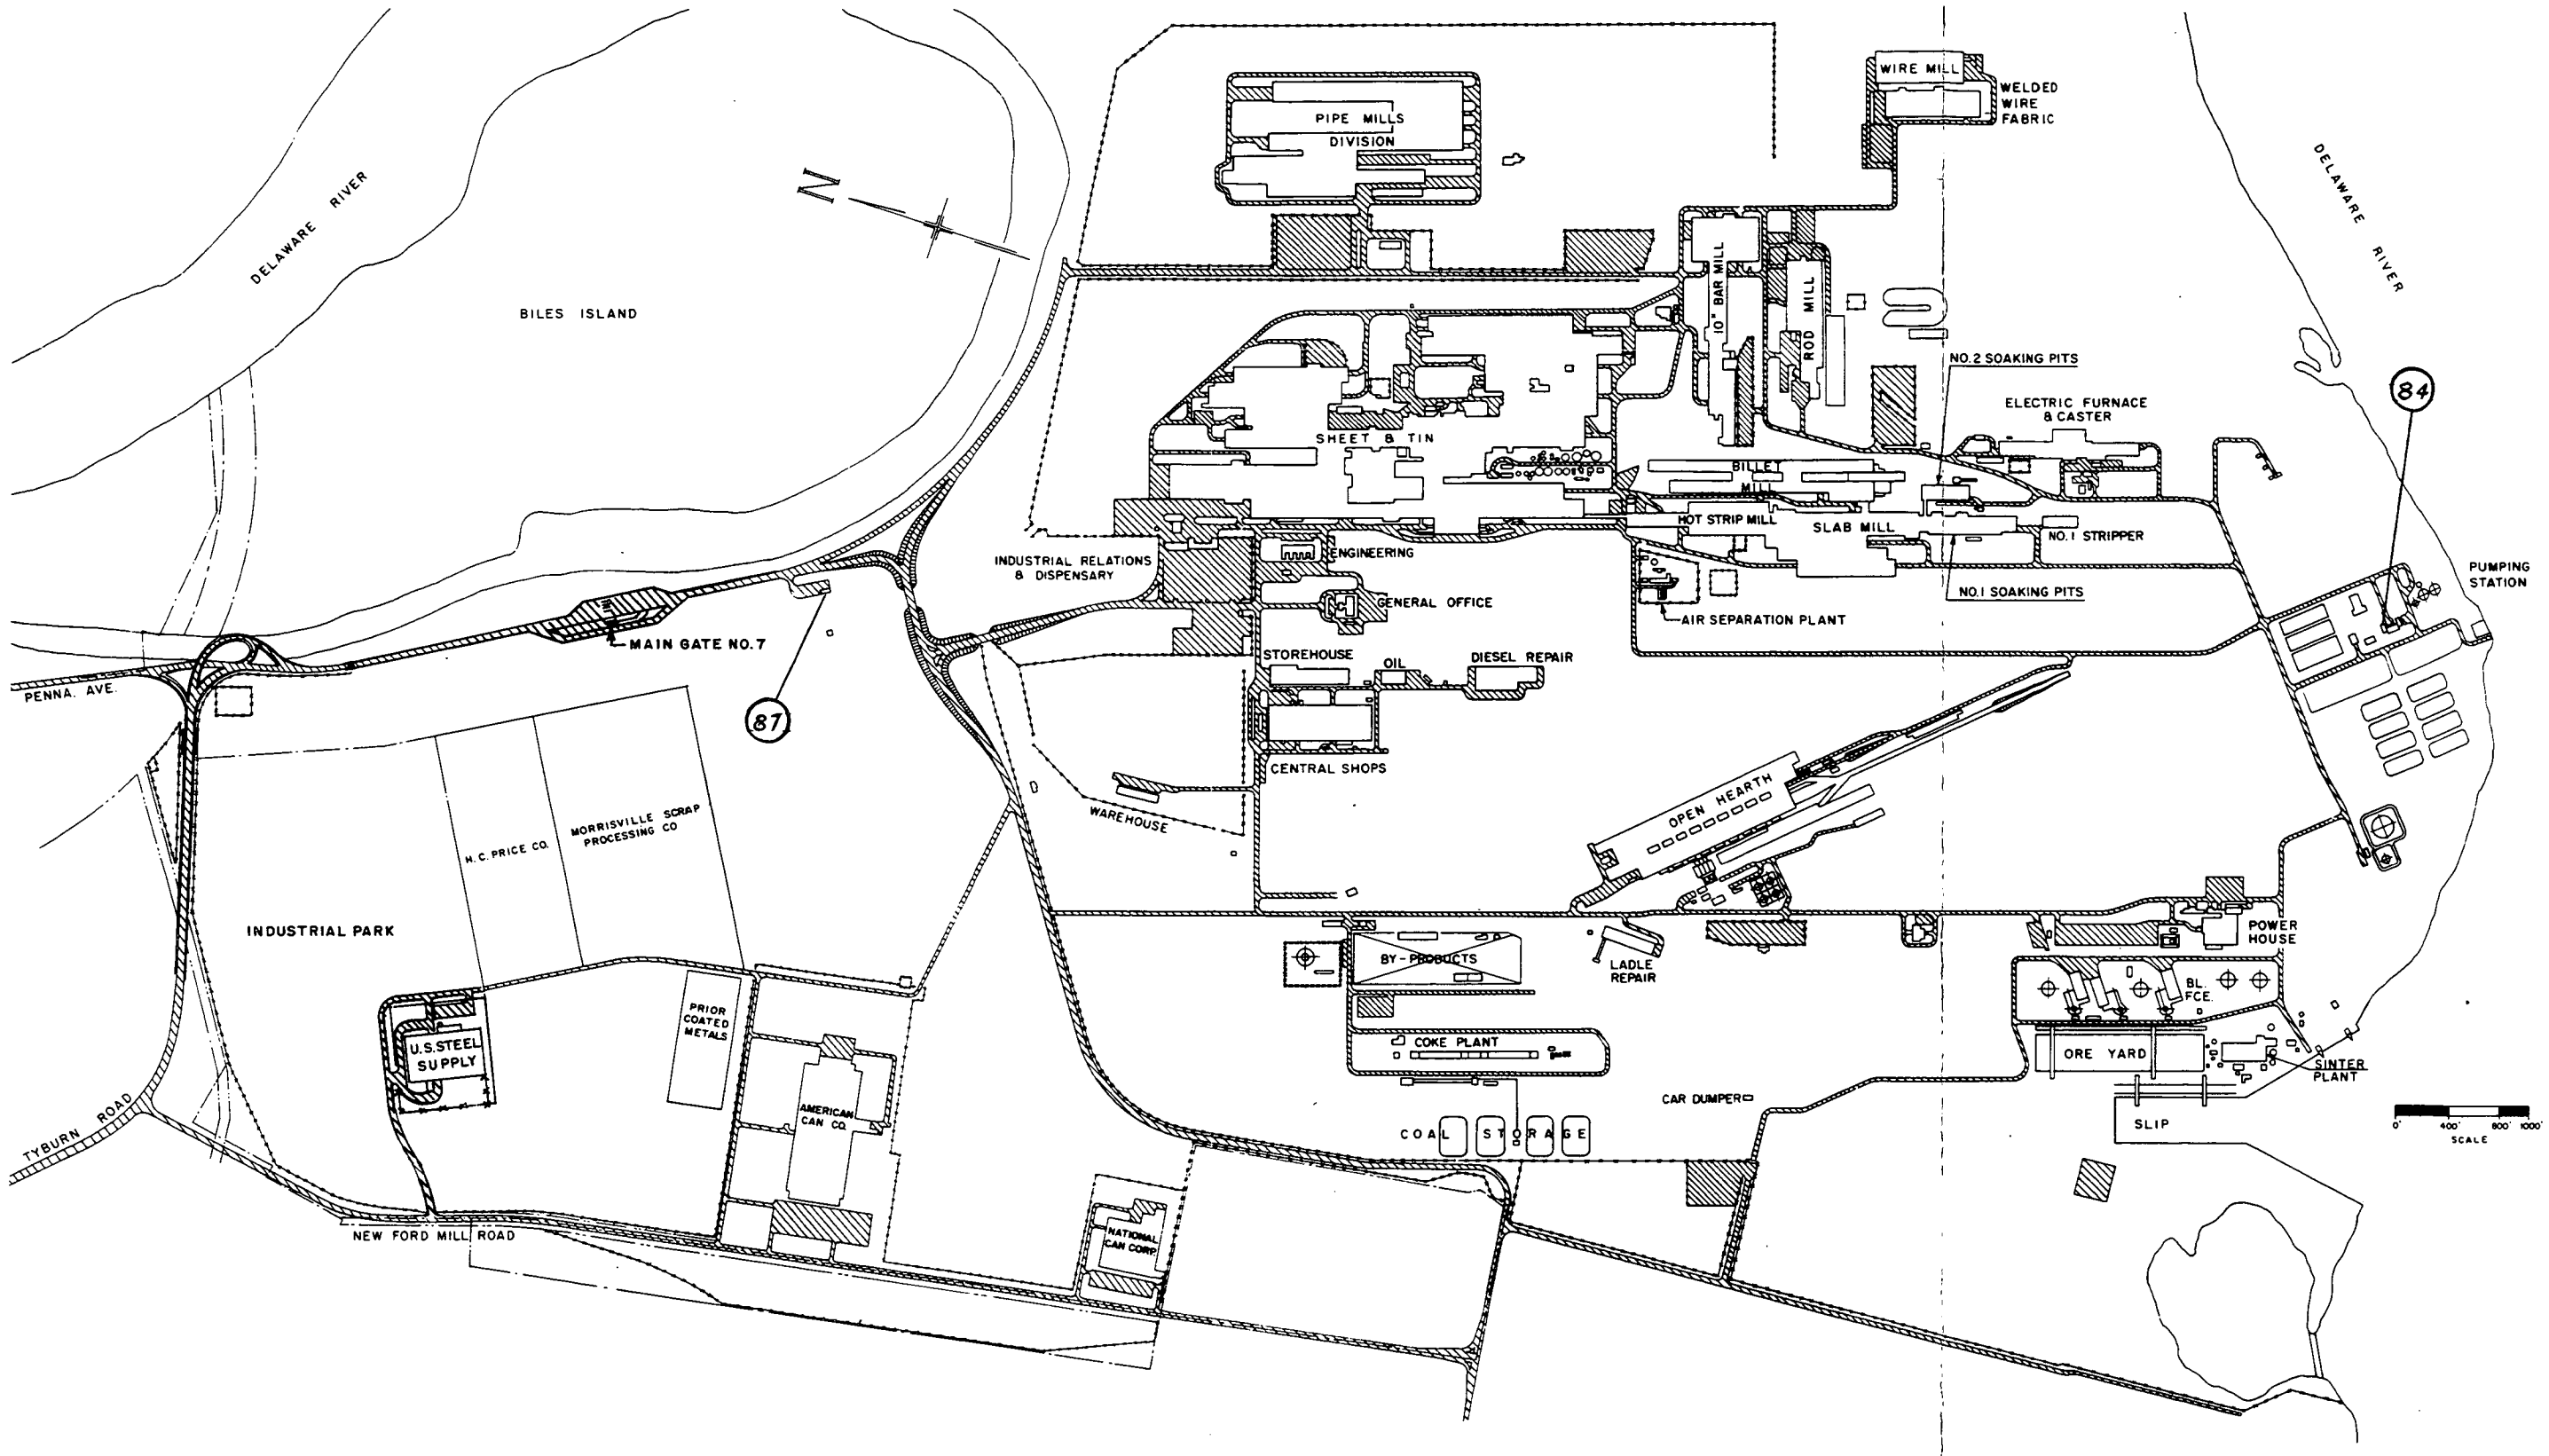

GENERAL PLANT ARRANGEMENT

PCB TRANSFORMERS

UNITED STATES STEEL CORPORATION
FAIRLESS WORKS
FAIRLESS HILLS, PENNA.

DRN. BY: WM
DATE: 8-27-93

Plate 21 (5 of 7)

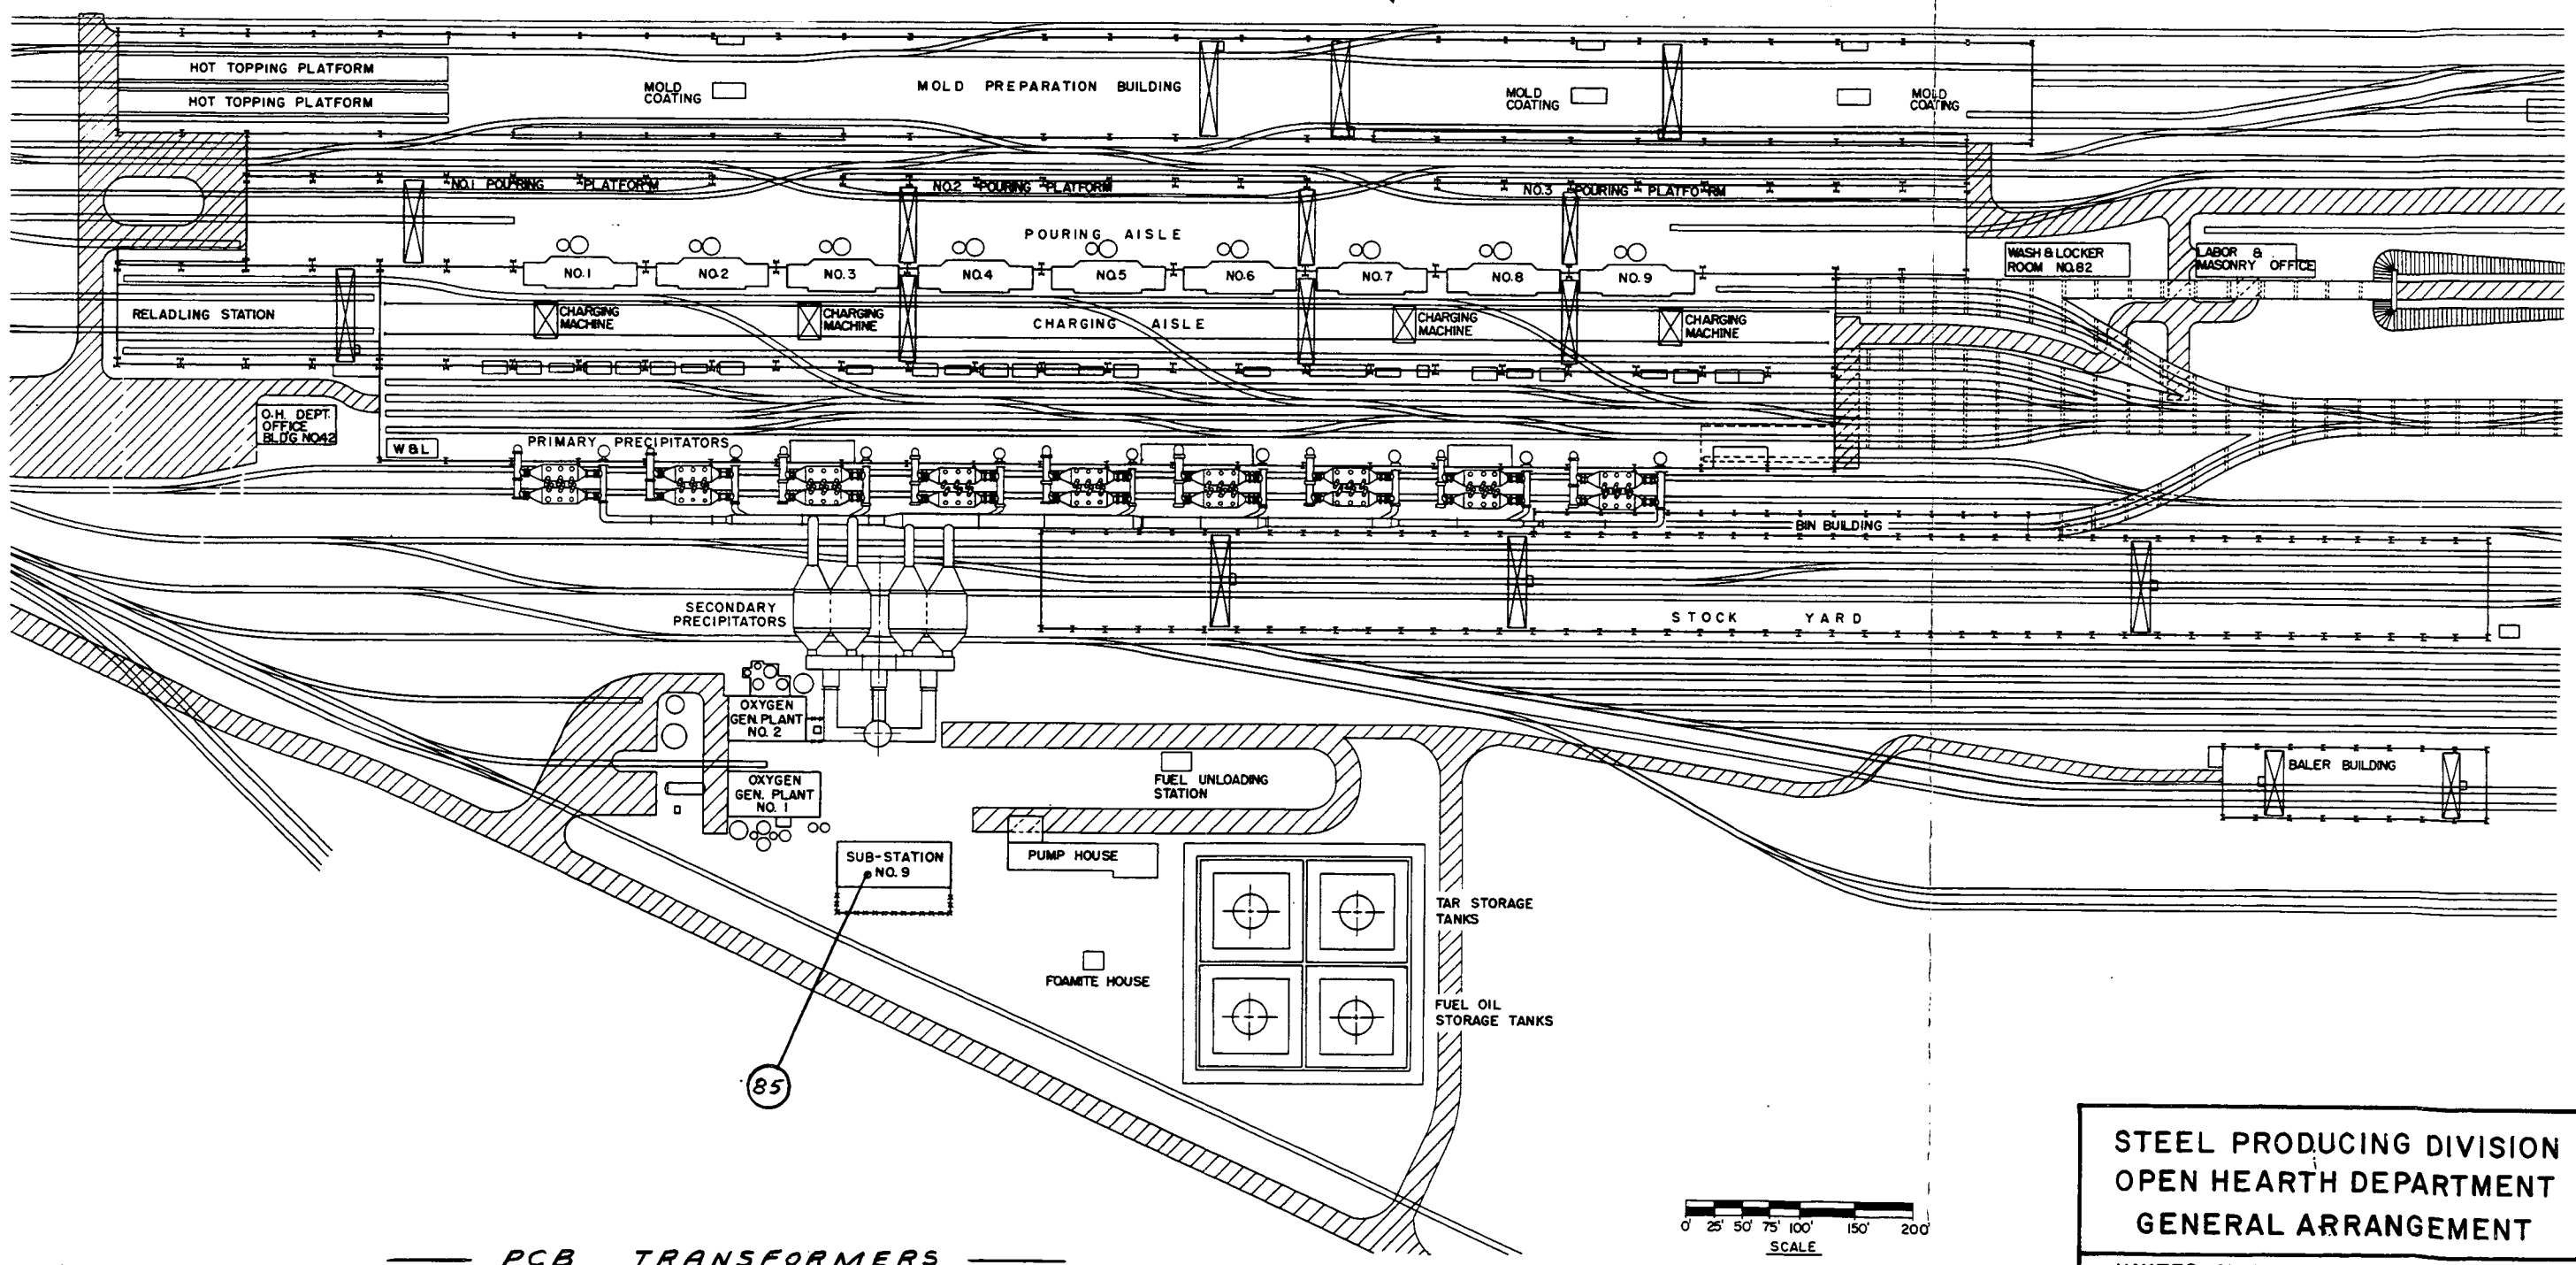

PCB TRANSFORMERS

STEEL PRODUCING DIVISION
OPEN HEARTH DEPARTMENT
GENERAL ARRANGEMENT

UNITED STATES STEEL CORPORATION
FAIRLESS WORKS
FAIRLESS HILLS, PENNA.

DRN. BY: WM
DATE: 8-27-93

Plate 21 (6 of 7)

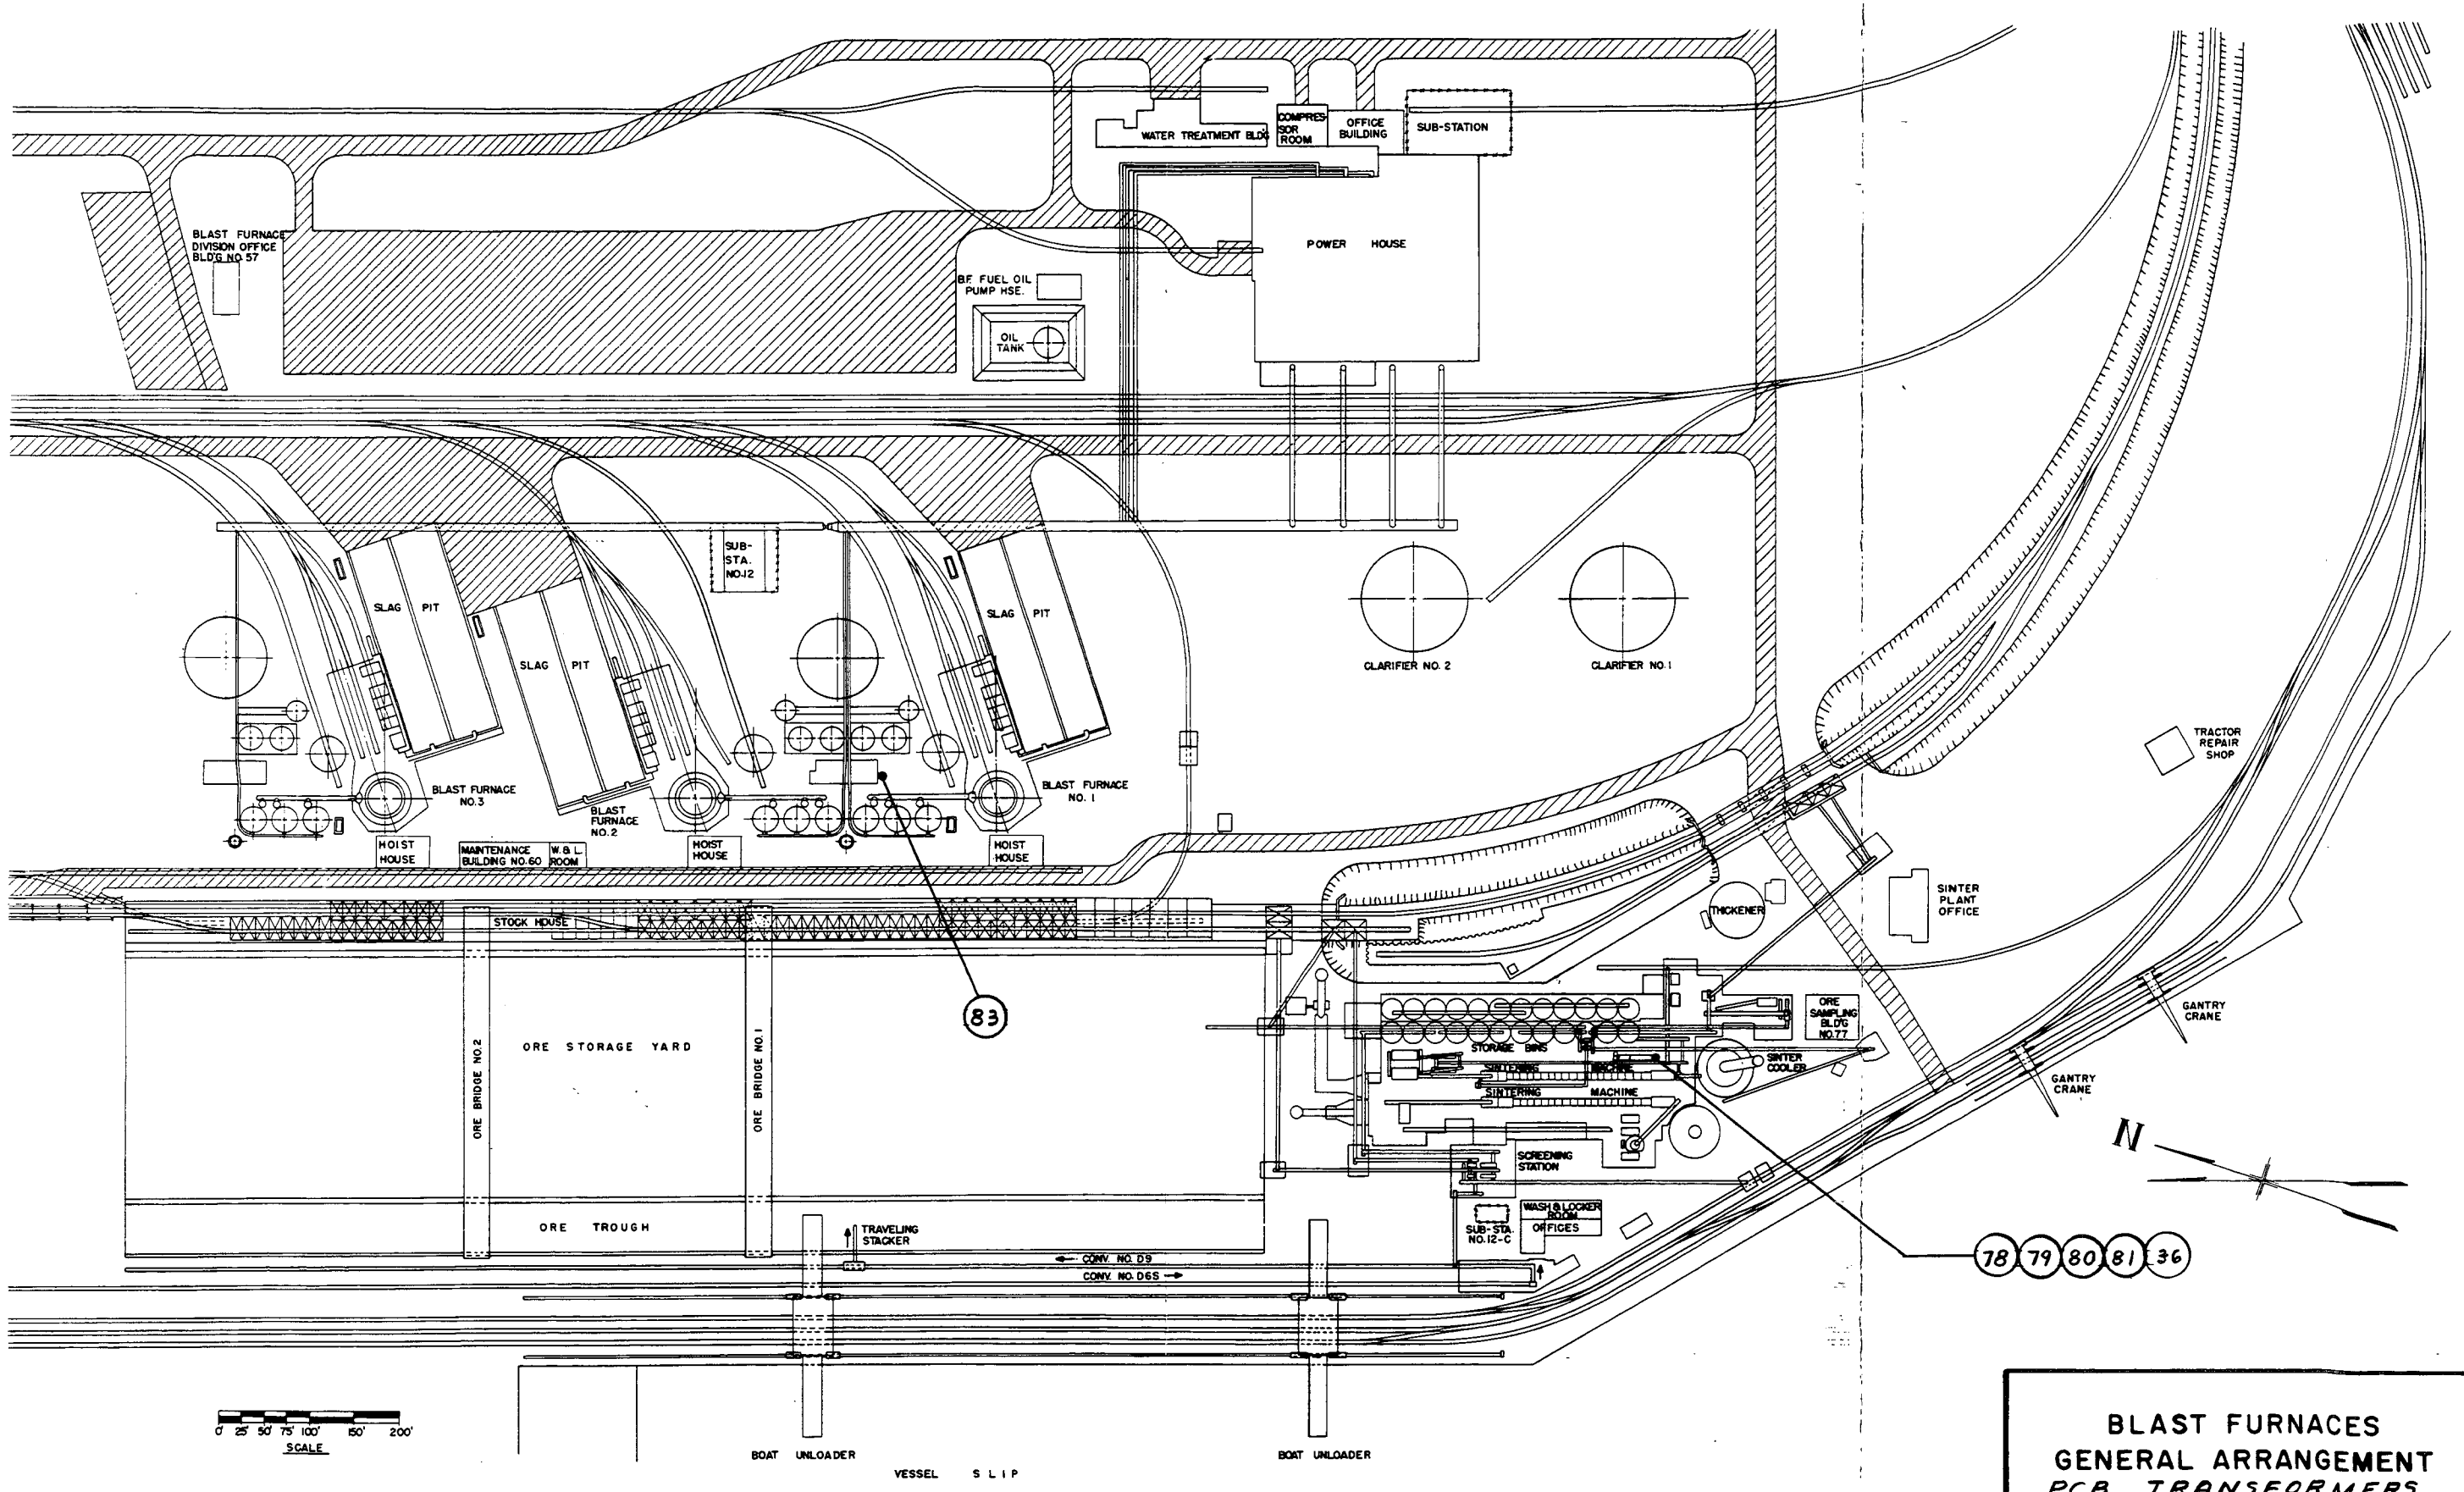

BLAST FURNACES GENERAL ARRANGEMENT

PCB TRANSFORMERS

UNITED STATES STEEL CORPORATION
FAIRLESS WORKS
FAIRLESS HILLS, PENNA.

DRN. BY: *WM*
DATE: *8-27-93*

Plate 21 (7 of 7)

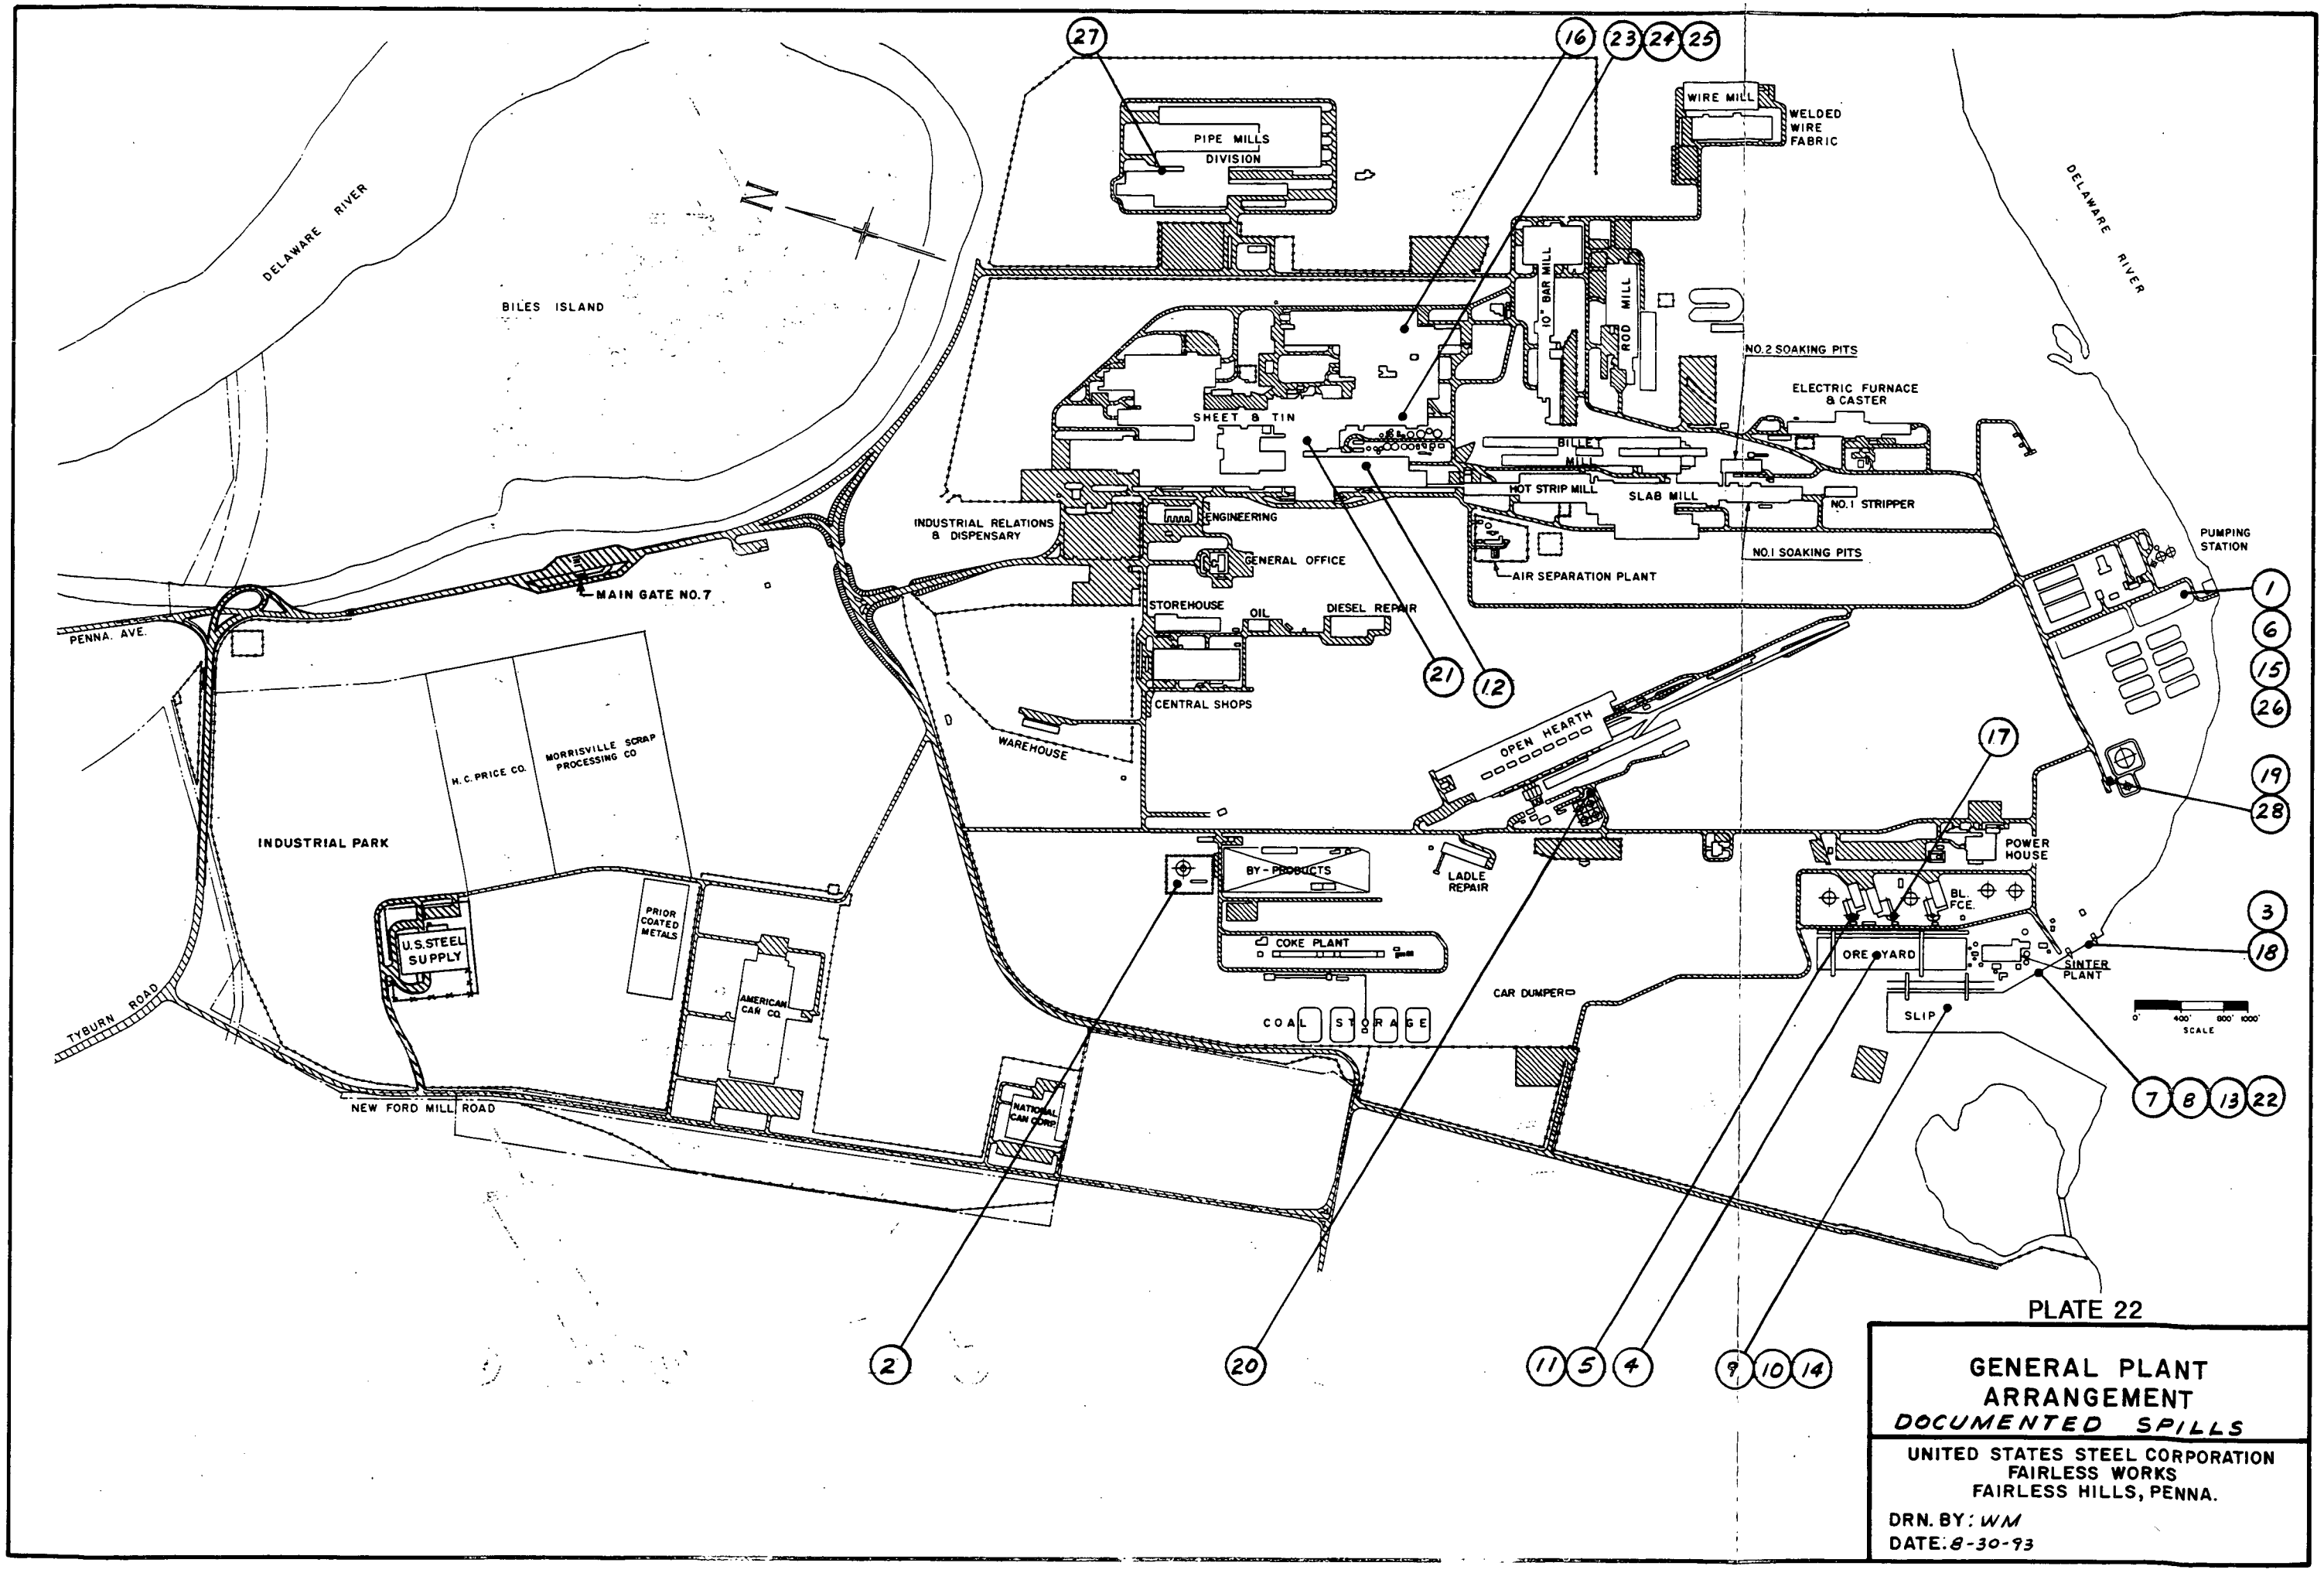

PLATE 22

GENERAL PLANT ARRANGEMENT
DOCUMENTED SPILLS

UNITED STATES STEEL CORPORATION
FAIRLESS WORKS
FAIRLESS HILLS, PENNA.

DRN. BY: *WM*
DATE: *8-30-93*