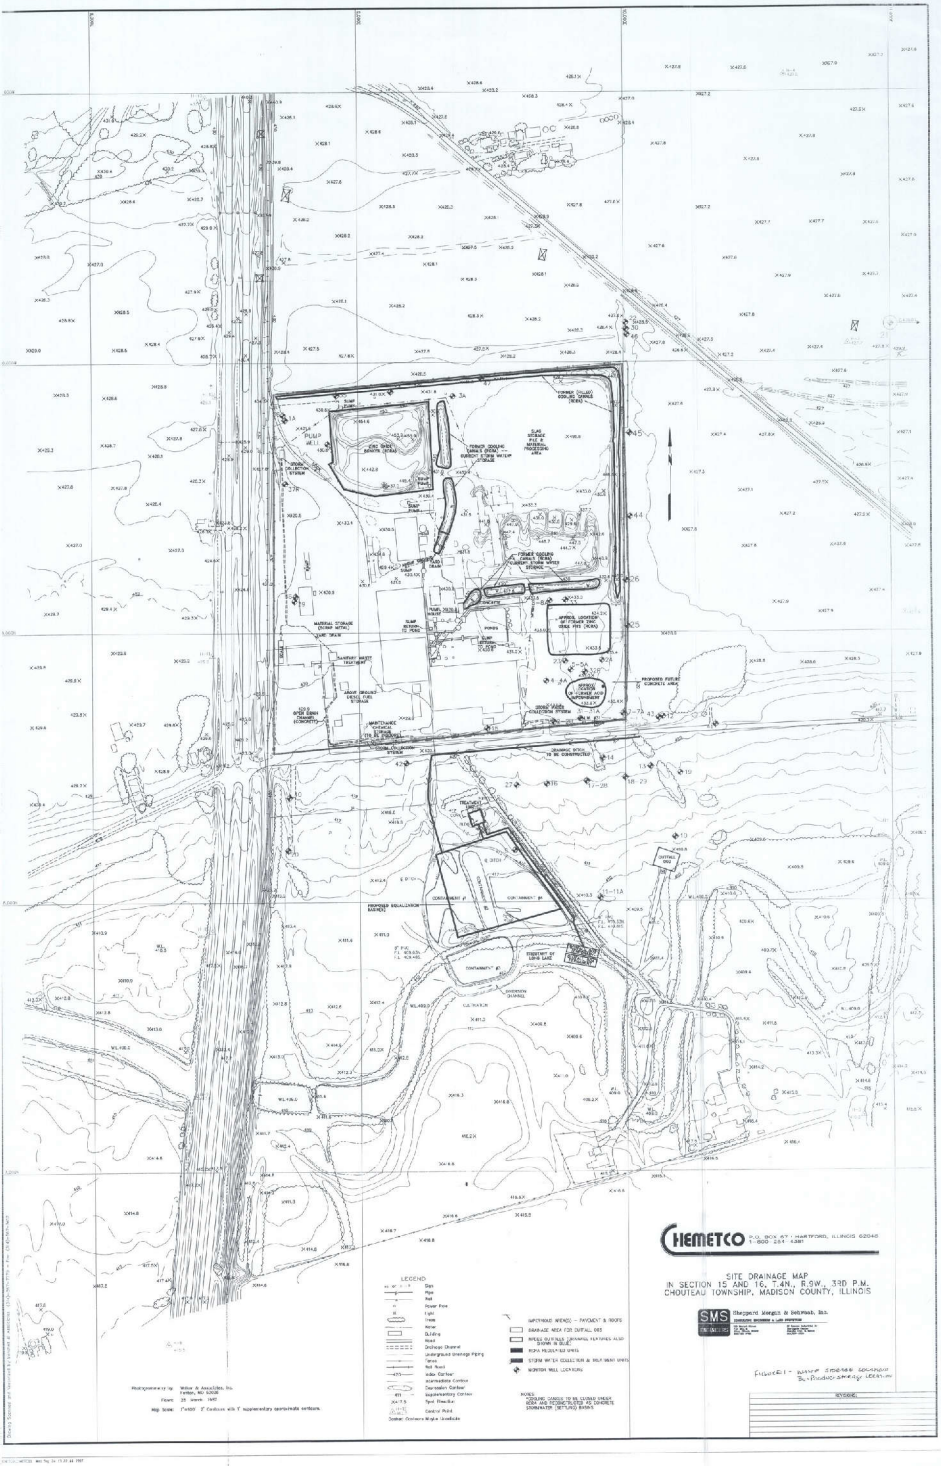

CHEMETCO
P.O. BOX 47 · HARTFORD, ILLINOIS 62046
1-800-284-4381
SITE DRAINAGE MAP
IN SECTION 15 AND 16, T.4N., R.9W., 3RD P.M.
CHOUTEAU TOWNSHIP, MADISON COUNTY, ILLINOIS
SMS
Sheppard Morgan & Schroeder, Inc.
LEGEND
Dam
Pipe
Rail
Power Pole
Light
Drain
Water
Building
Road
Drainage Channel
Underground Drainage Piping
Tanks
Rail Road
Indian Contour
Intermediate Contour
Depression Contour
Supplementary Contour
Spot Elevation
Control Point
Datum: Contours Height Landfill
IMPOUNDED WATERS - PAVEMENT & ROOFS
DRAINAGE AREA FOR OUTFALL 005
AREAS OUTSIDE DRAINAGE FEATURES ALSO DRAIN IN SIDE
ROPA PROPERTIES UNITS
STORM WATER COLLECTION & MILK WASH UNITS
MONITOR WELL LOCATIONS
NOTES:
DRAINAGE CANALS TO BE CLEANED UNDER BOTH AND RECONSTRUCTED AS DIAGRAMS SUBMITTED (SETTLING BASINS)
Photogrammetry by: Walker & Associates, Inc.
Fenton, MO 63026
Figure: 25 March 1987
Map Scale: 1"=100' 2" Contours with 1" supplementary contoursdia contours.
FIGURE 1 - WATER STORAGE LOCATION
BY: PRODUCTS SERVICE LOCATION
REVISIONS