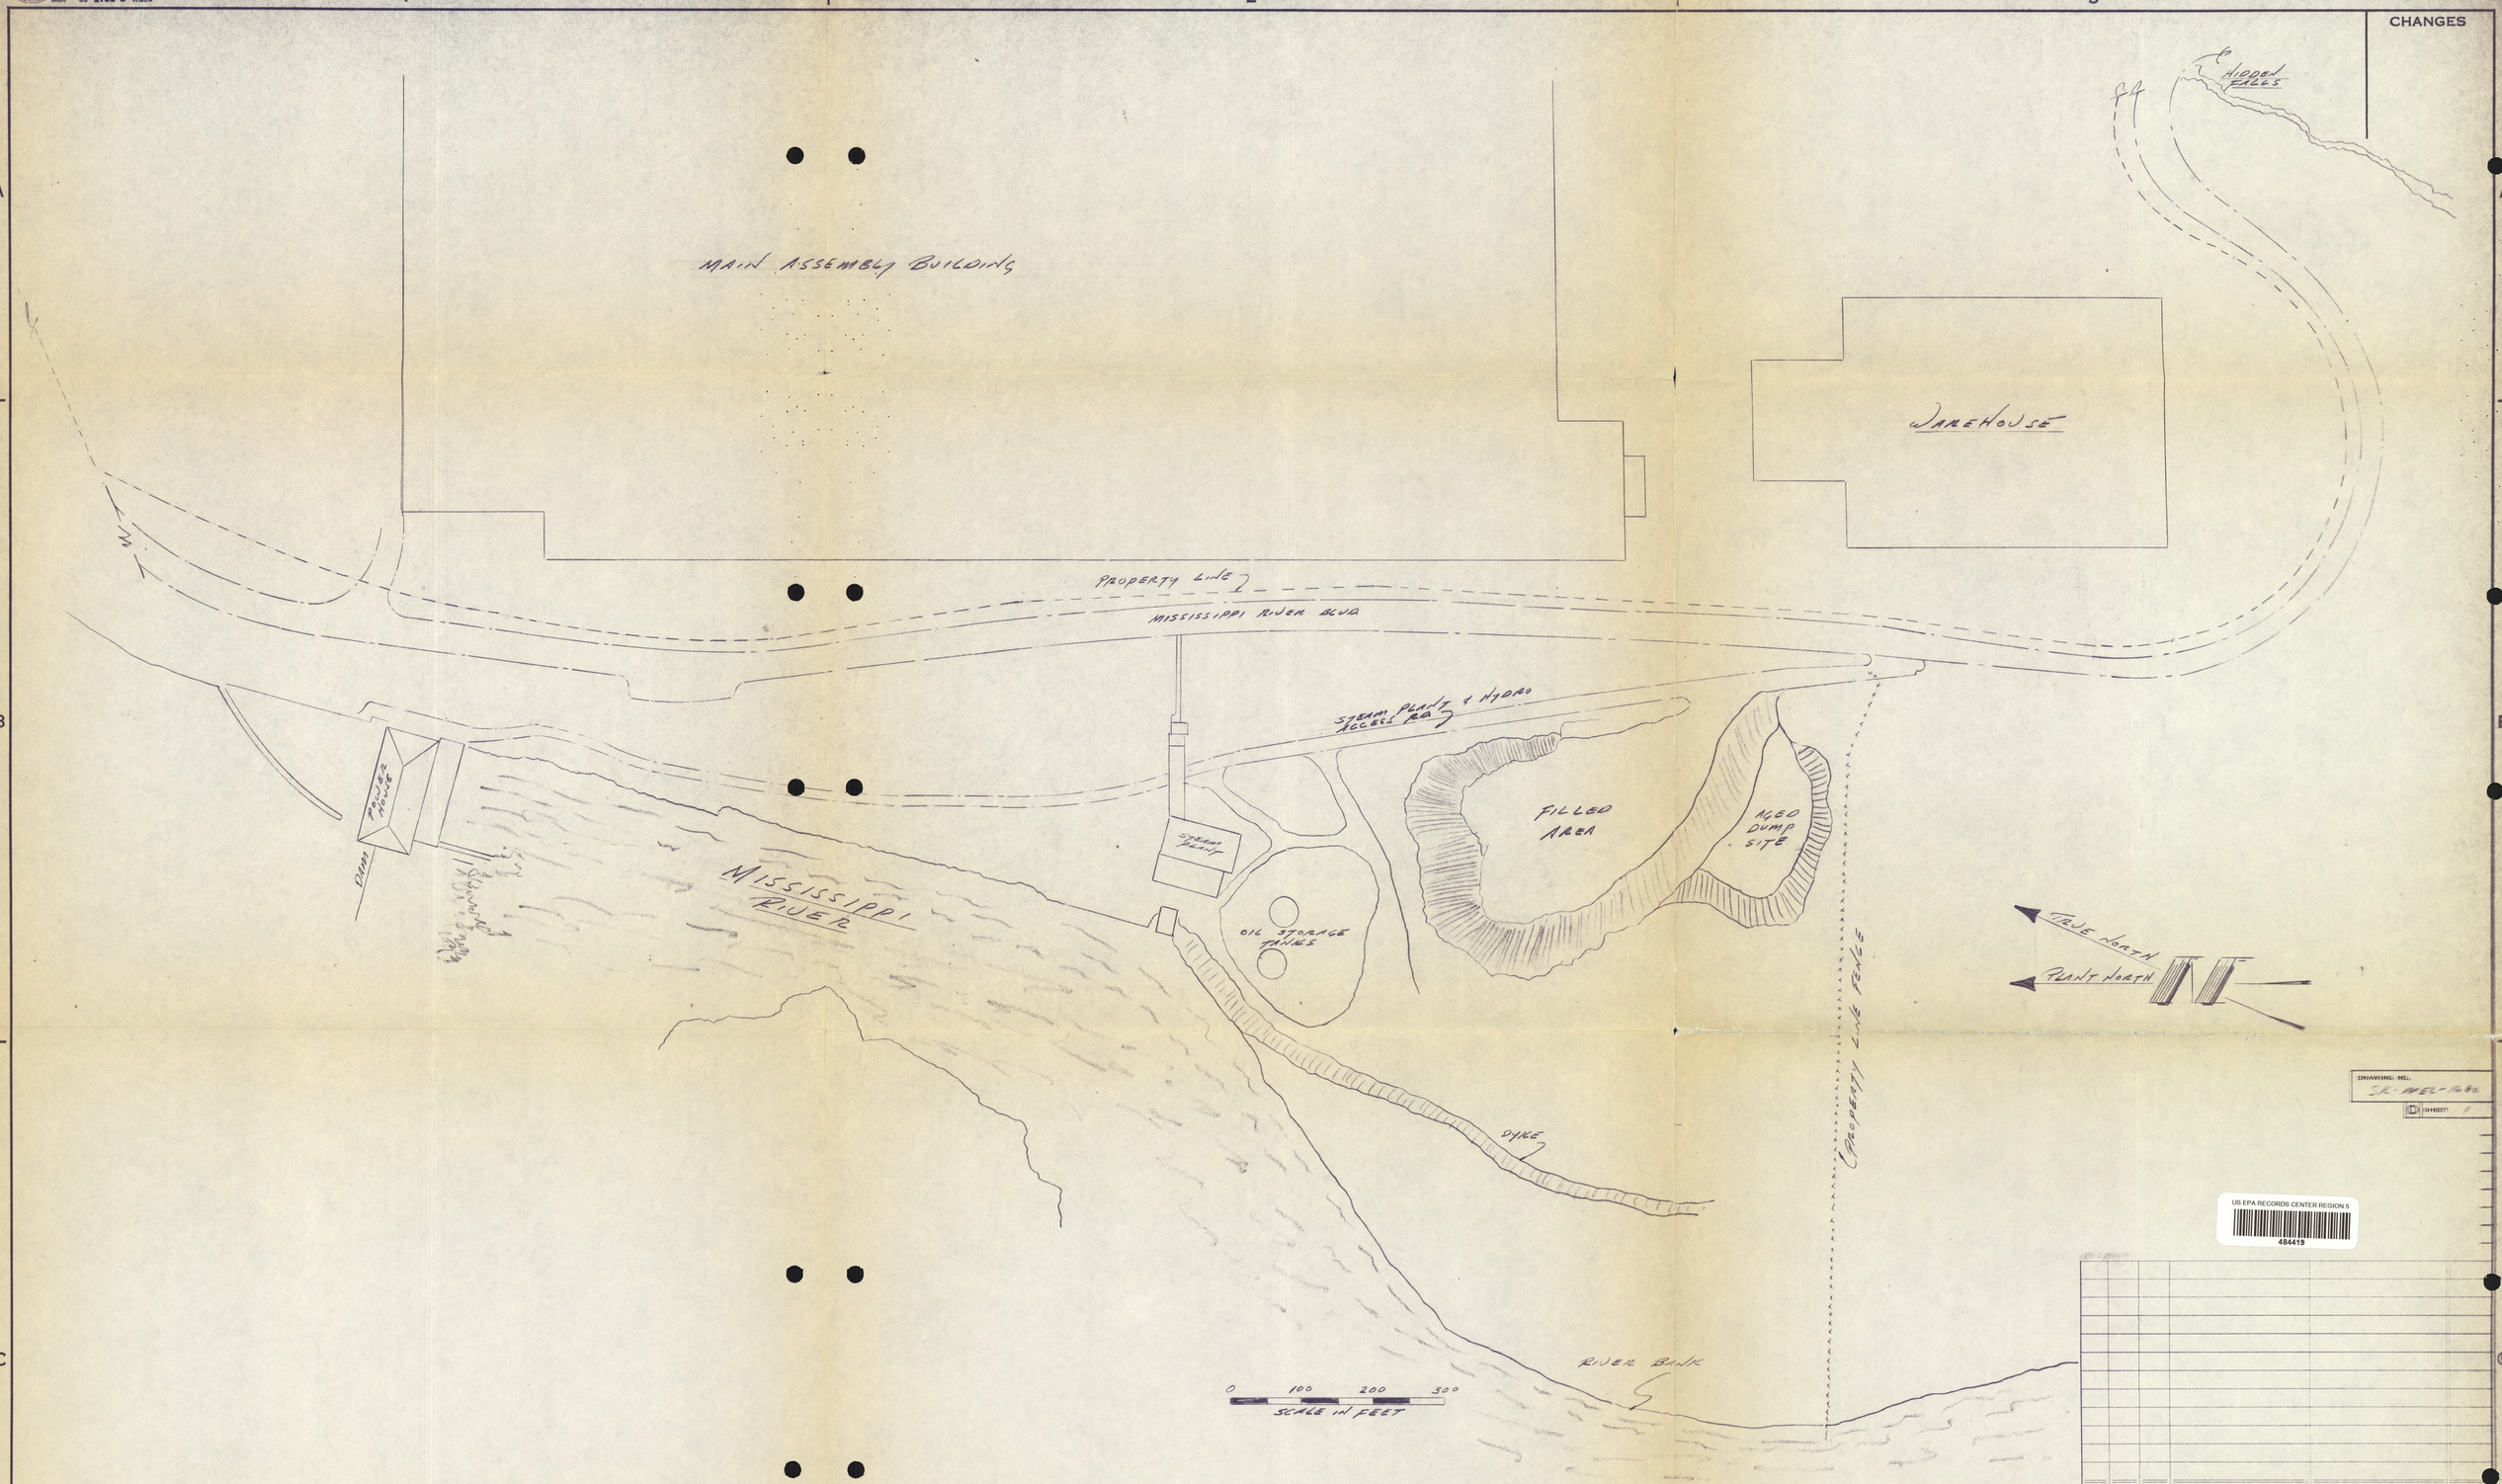

DRAWING NO. SK-MEL-1660

SHEET 1

US EPA RECORDS CENTER REGION 5
484419

AMT.	SYM.	SHEET	NAME OR STOCK SIZE	MATERIAL	WT. LBS.

PART NO. TWIN CITIES	SHEET 1	SHEETS 1	DRAWING NO. SK-MEL-1660
DES. BY	DET. BY R. SPEER	TITLE PARTIAL PROPERTY LAYOUT - STEAM PLANT AREA.	
CHECKED BY	SAFETY OK		
DATE 4/20/81	SCALE NOTED	DIVISION: AUTOMOTIVE ASSEMBLY PLANT: TWIN CITIES LOCATION/ACTIVITY: ST. PAUL MINN.	

APPROVED BY	DATE

DRAWING NO.	PART NO.
THIS SHEET ALSO USED FOR	

DIMENSIONAL TOLERANCES UNLESS OTHERWISE SPECIFIED:

MILLIMETERS	INCHES
1 PLACE ± 0.3 mm	2 PLACE ± .01
2 PLACE ± 0.03 mm	3 PLACE ± .001
3 PLACE ± 0.015 mm	4 PLACE ± .0005

3rd ANGLE PROJECTION

MARK IDENTIFICATION AND MATERIAL NUMBERS ON TOOL DETAILS.
PAINT IDENTIFICATION NUMBERS ON STRUCTURAL WORK.

DO NOT SCALE DRAWING

Ford MFG ENGR MAR 80 2163-D K&E

CHANGES

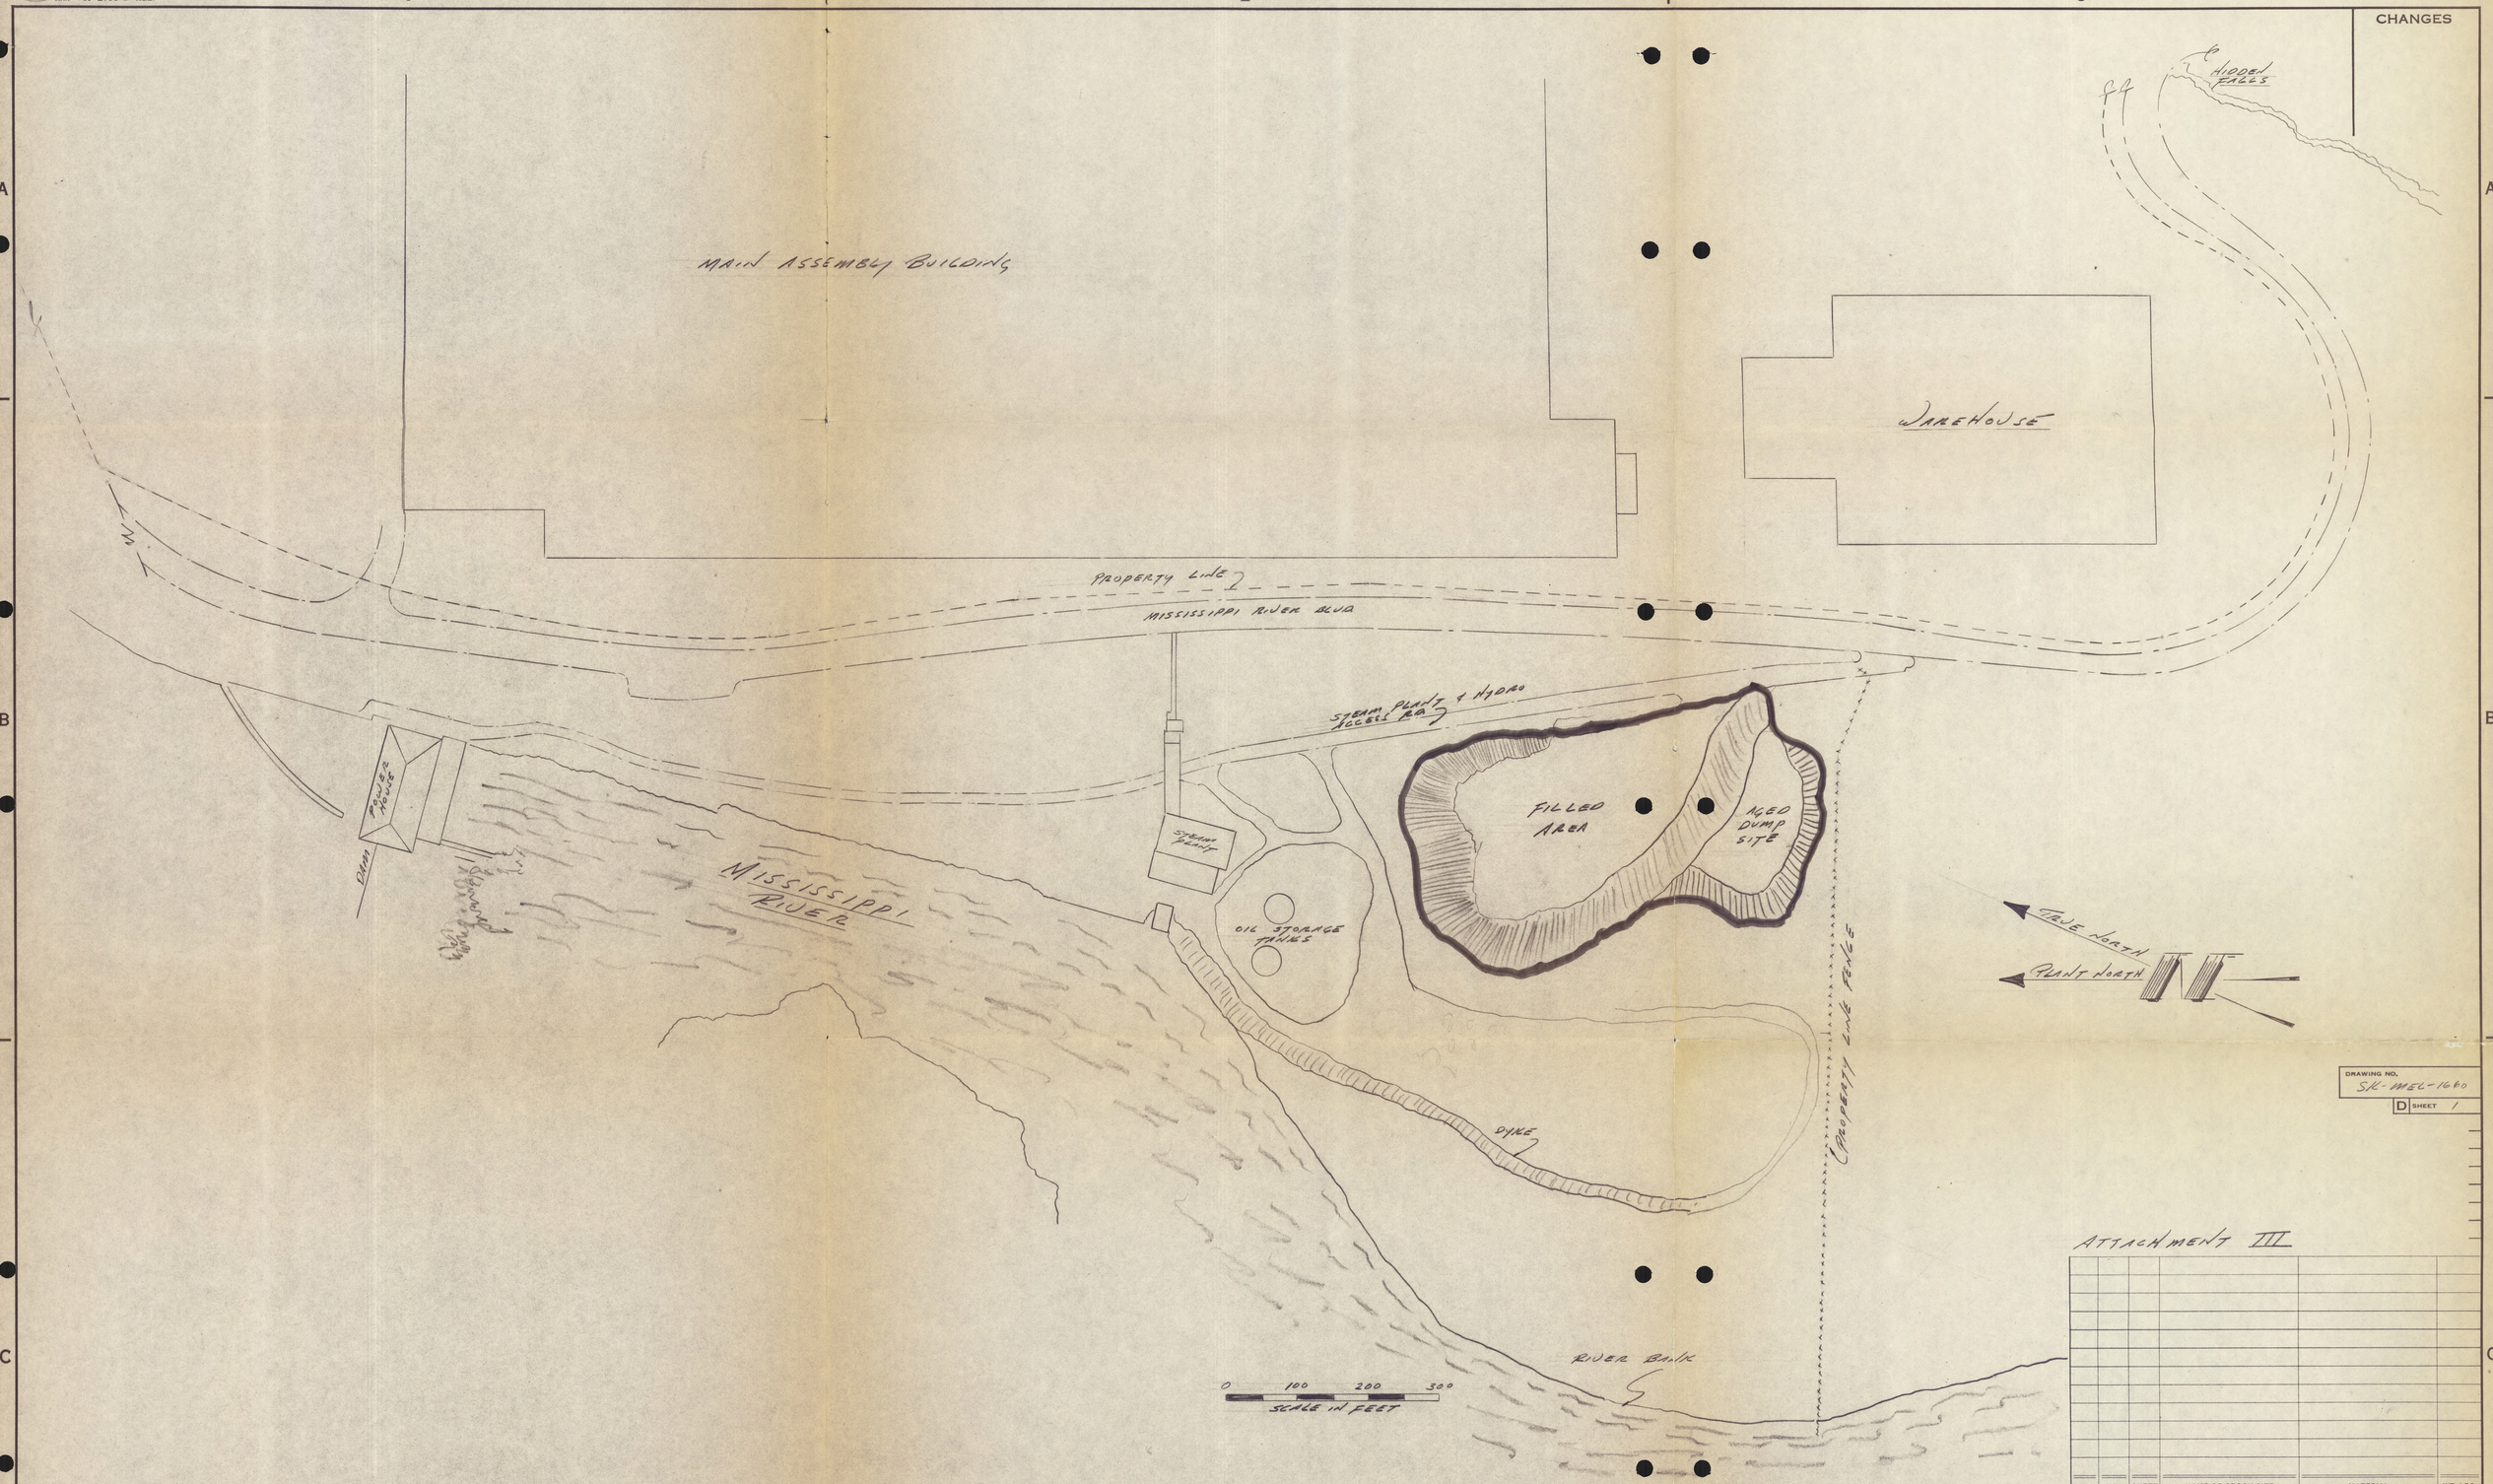

DRAWING NO. SK-MEL-1660
D SHEET 1

ATTACHMENT III

AMT.	SYM.	SHEET	NAME OR STOCK SIZE	MATERIAL	WT. LBS.

PART NO.	SHEET	SHEETS	DRAWING NO.
TWIN CITIES	1	1	SK-MEL-1660

DES. BY	DET. BY	TITLE
	R. Speer	PARTIAL PROPERTY LAYOUT - STEAM PLANT AREA.
CHECKED BY	SAFETY OK	
DATE 8/20/81	SCALE 1:720	DIVISION: AUTOMOTIVE ASSEMBLY PLANT: TWIN CITIES LOCATION/ACTIVITY: ST. PAUL MINN.

Ford

APPROVED BY	DATE

DRAWING NO.	PART NO.
THIS SHEET ALSO USED FOR	

DIMENSIONAL TOLERANCES UNLESS OTHERWISE SPECIFIED:

MILLIMETERS	INCHES
1 PLACE ± 0.3 mm	2 PLACE ± .01
2 PLACE ± 0.03 mm	3 PLACE ± .001
3 PLACE ± 0.015 mm	4 PLACE ± .0005

3rd ANGLE PROJECTION

DO NOT SCALE DRAWING

MARK IDENTIFICATION AND MATERIAL NUMBERS ON TOOL DETAILS.
PAINT IDENTIFICATION NUMBERS ON STRUCTURAL WORK.

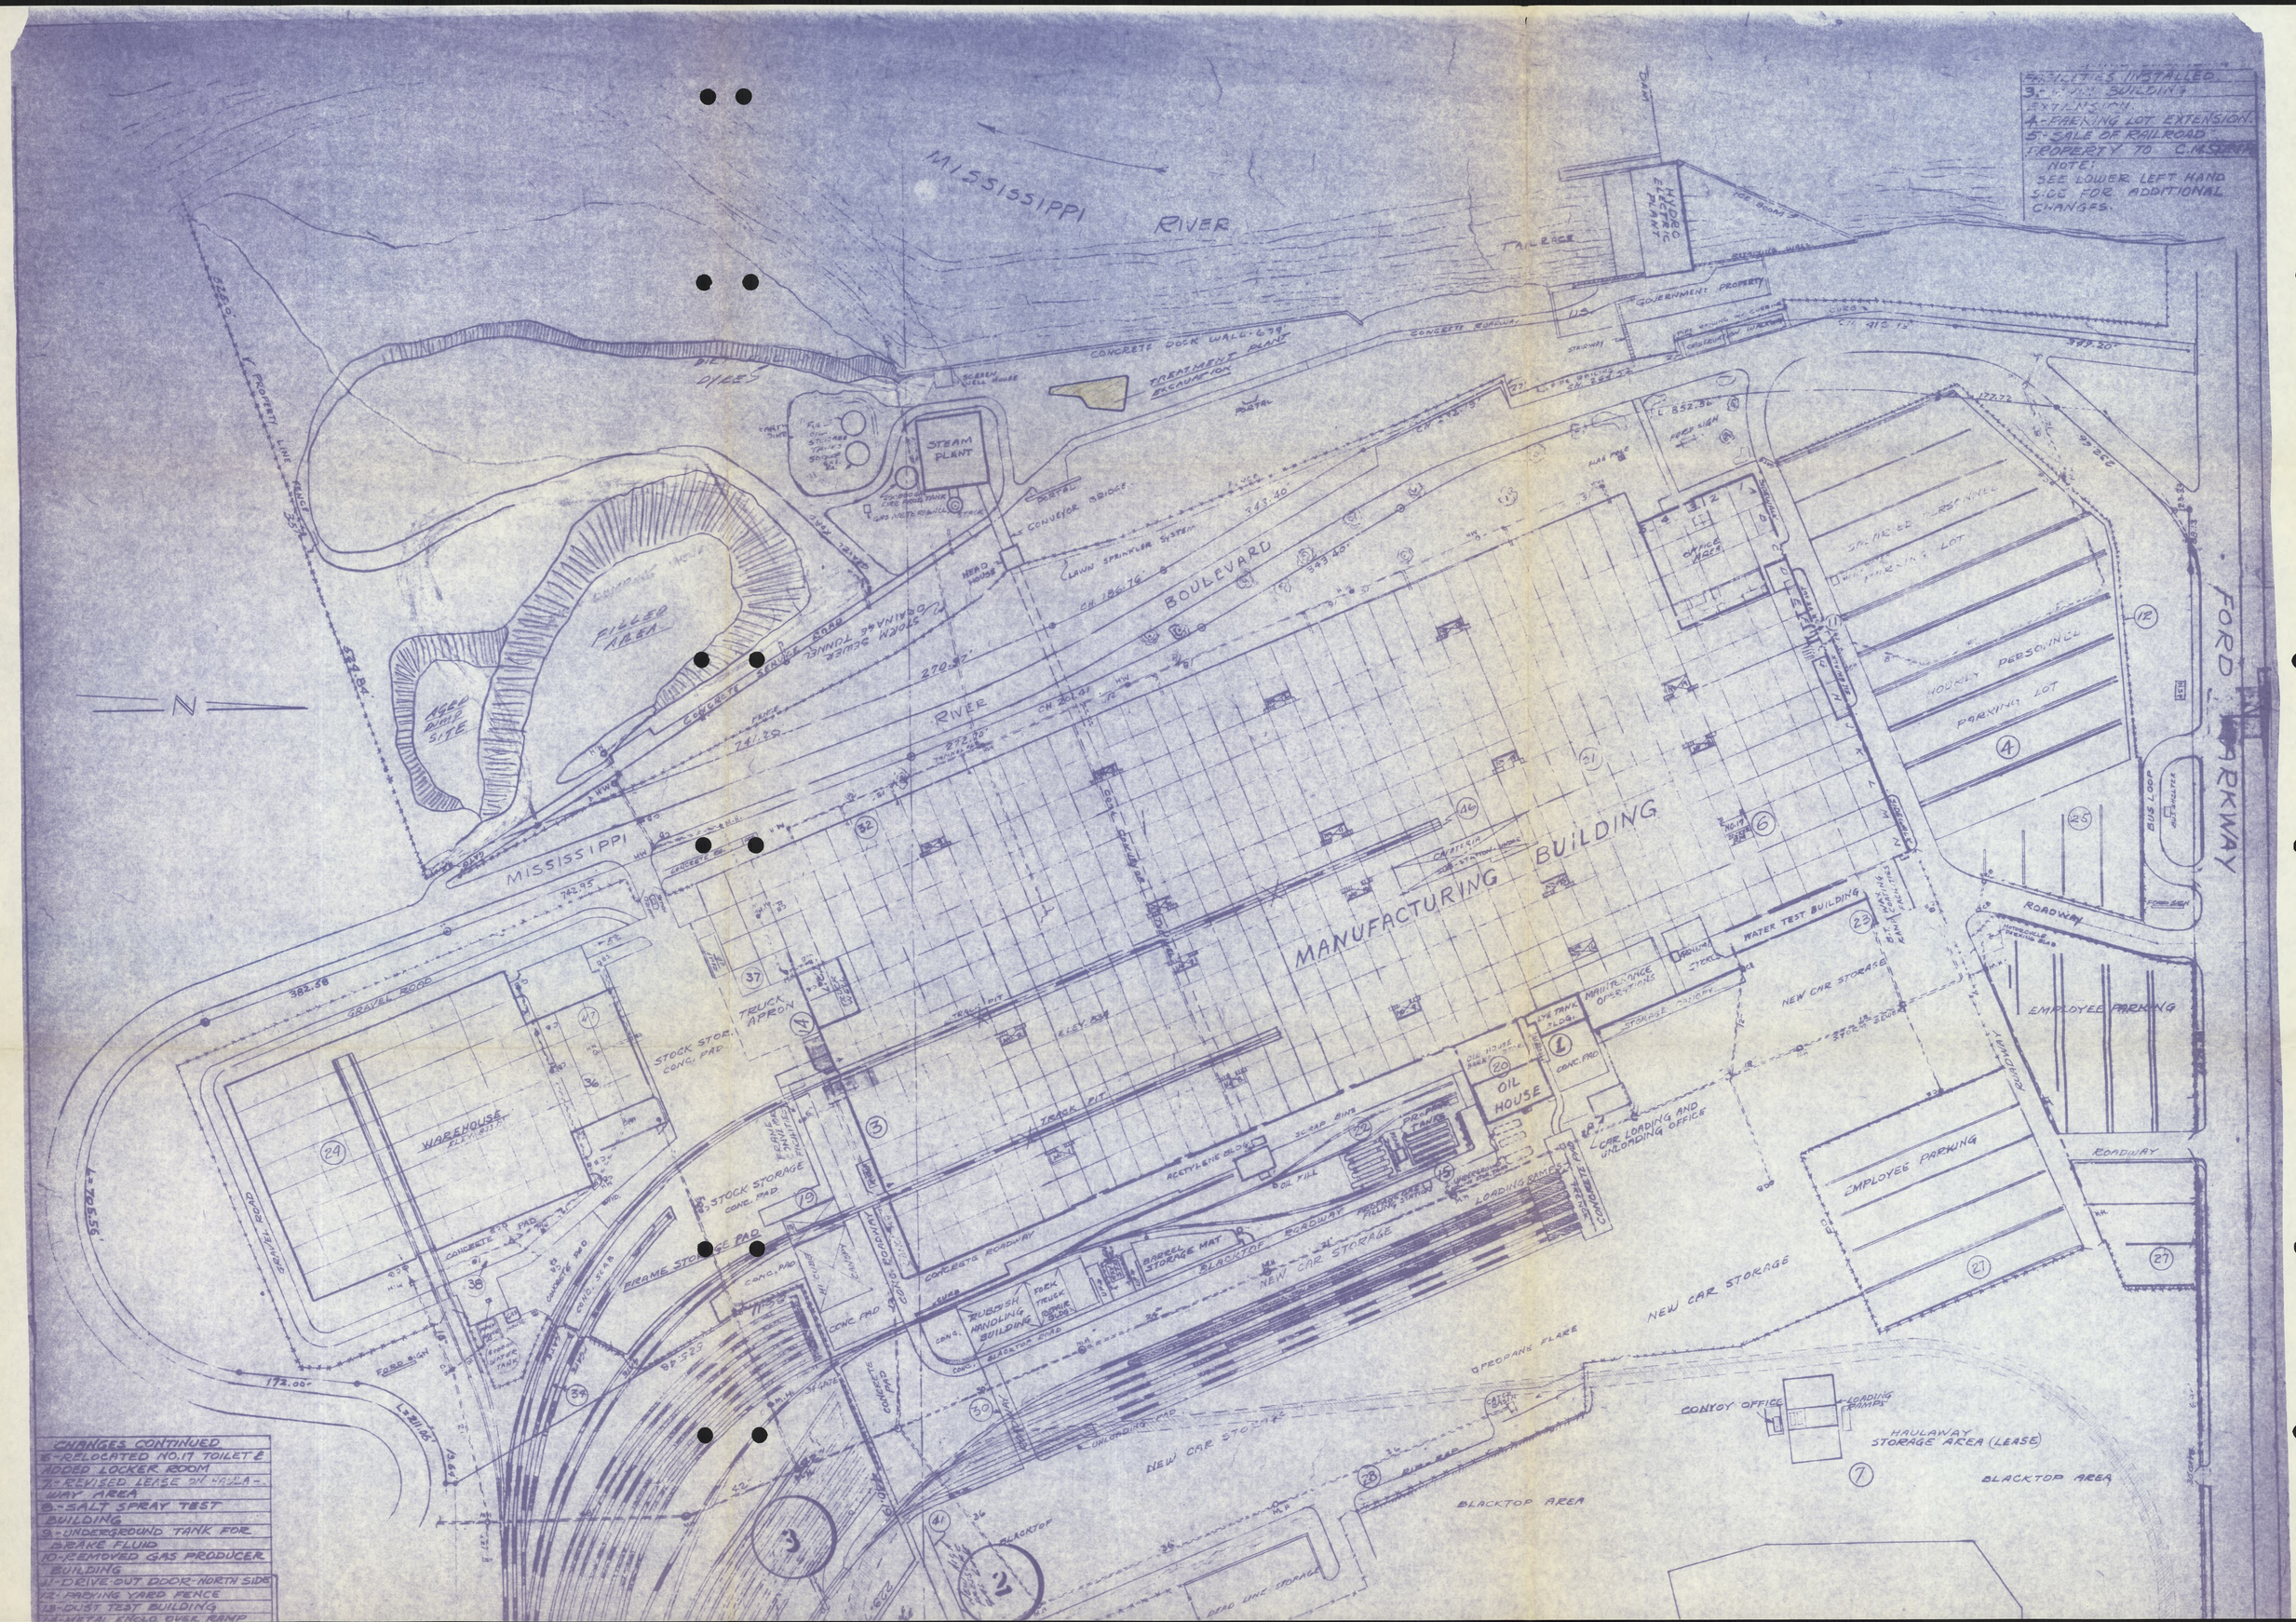
MISSISSIPPI RIVER
TAILRACE
HYDRO ELECTRIC PLANT
SPILLWAY WALL
GOVERNMENT PROPERTY
CONCRETE DOCK WALL
CONCRETE ROADWAY
TREATMENT PLANT EXCAVATION
DIKES
STEAM PLANT
CONVEYOR BRIDGE
LAWN SPRINKLER SYSTEM
FILLED AREA
ASBESTOS BUILD SITE
CONCRETE SERVICE ROAD
STORM SEWER DRAINAGE TUNNEL
BOULEVARD
MISSISSIPPI RIVER
MANUFACTURING BUILDING
SALARIED PERSONNEL PARKING LOT
HOURLY PERSONNEL PARKING LOT
FORD PARKWAY
BUS LOOP
ROADWAY
EMPLOYEE PARKING
WATER TEST BUILDING
NEW CAR STORAGE
MAINTENANCE OPERATIONS
STORAGE FACTORY
OIL HOUSE
CAR LOADING AND UNLOADING OFFICE
LOADING RAMPS
WAREHOUSE
ELEVATOR
GRAVEL ROAD
TRUCK APRON
TRUCK PIT
ELEV. PIT
STOCK STORAGE CONC. PAD
FRAME STORAGE PAD
ACETYLENE BLDG.
BARREL STORAGE MAT
BLACKTOP ROADWAY
RUBBISH HANDLING BUILDING
FORK TRUCK REPAIR BLDG.
CONCRETE ROADWAY
PROPANE FLARE
CONVOY OFFICE
HAULAWAY STORAGE AREA (LEASE)
BLACKTOP AREA
BLACKTOP
DEAD CAR STORAGE
UNLOADING PAD
CONCRETE PAD
FORD SIGN
L-852.36
L-811.67
L-728.55
382.38
172.00
742.95
272.20
270.37
243.40
177.72
415.12
349.20
82.52
24.29
186.76
CHANGES CONTINUED
6-RELOCATED NO.17 TOILET & ADDED LOCKER ROOM
7-REVISED LEASE ON HAULA-WAY AREA
8-SALT SPRAY TEST BUILDING
9-UNDERGROUND TANK FOR BRAKE FLUID
10-REMOVED GAS PRODUCER BUILDING
11-DRIVE OUT DOOR-NORTH SIDE
12-PARKING YARD FENCE
13-DUST TEST BUILDING
14-WATER ENCLO. OVER RAMP
FACILITIES INSTALLED
3-PAINT BUILDING EXTENSION
4-PARKING LOT EXTENSION
5-SALE OF RAILROAD PROPERTY TO C.N.S.R.R.
NOTE: SEE LOWER LEFT HAND SIDE FOR ADDITIONAL CHANGES.