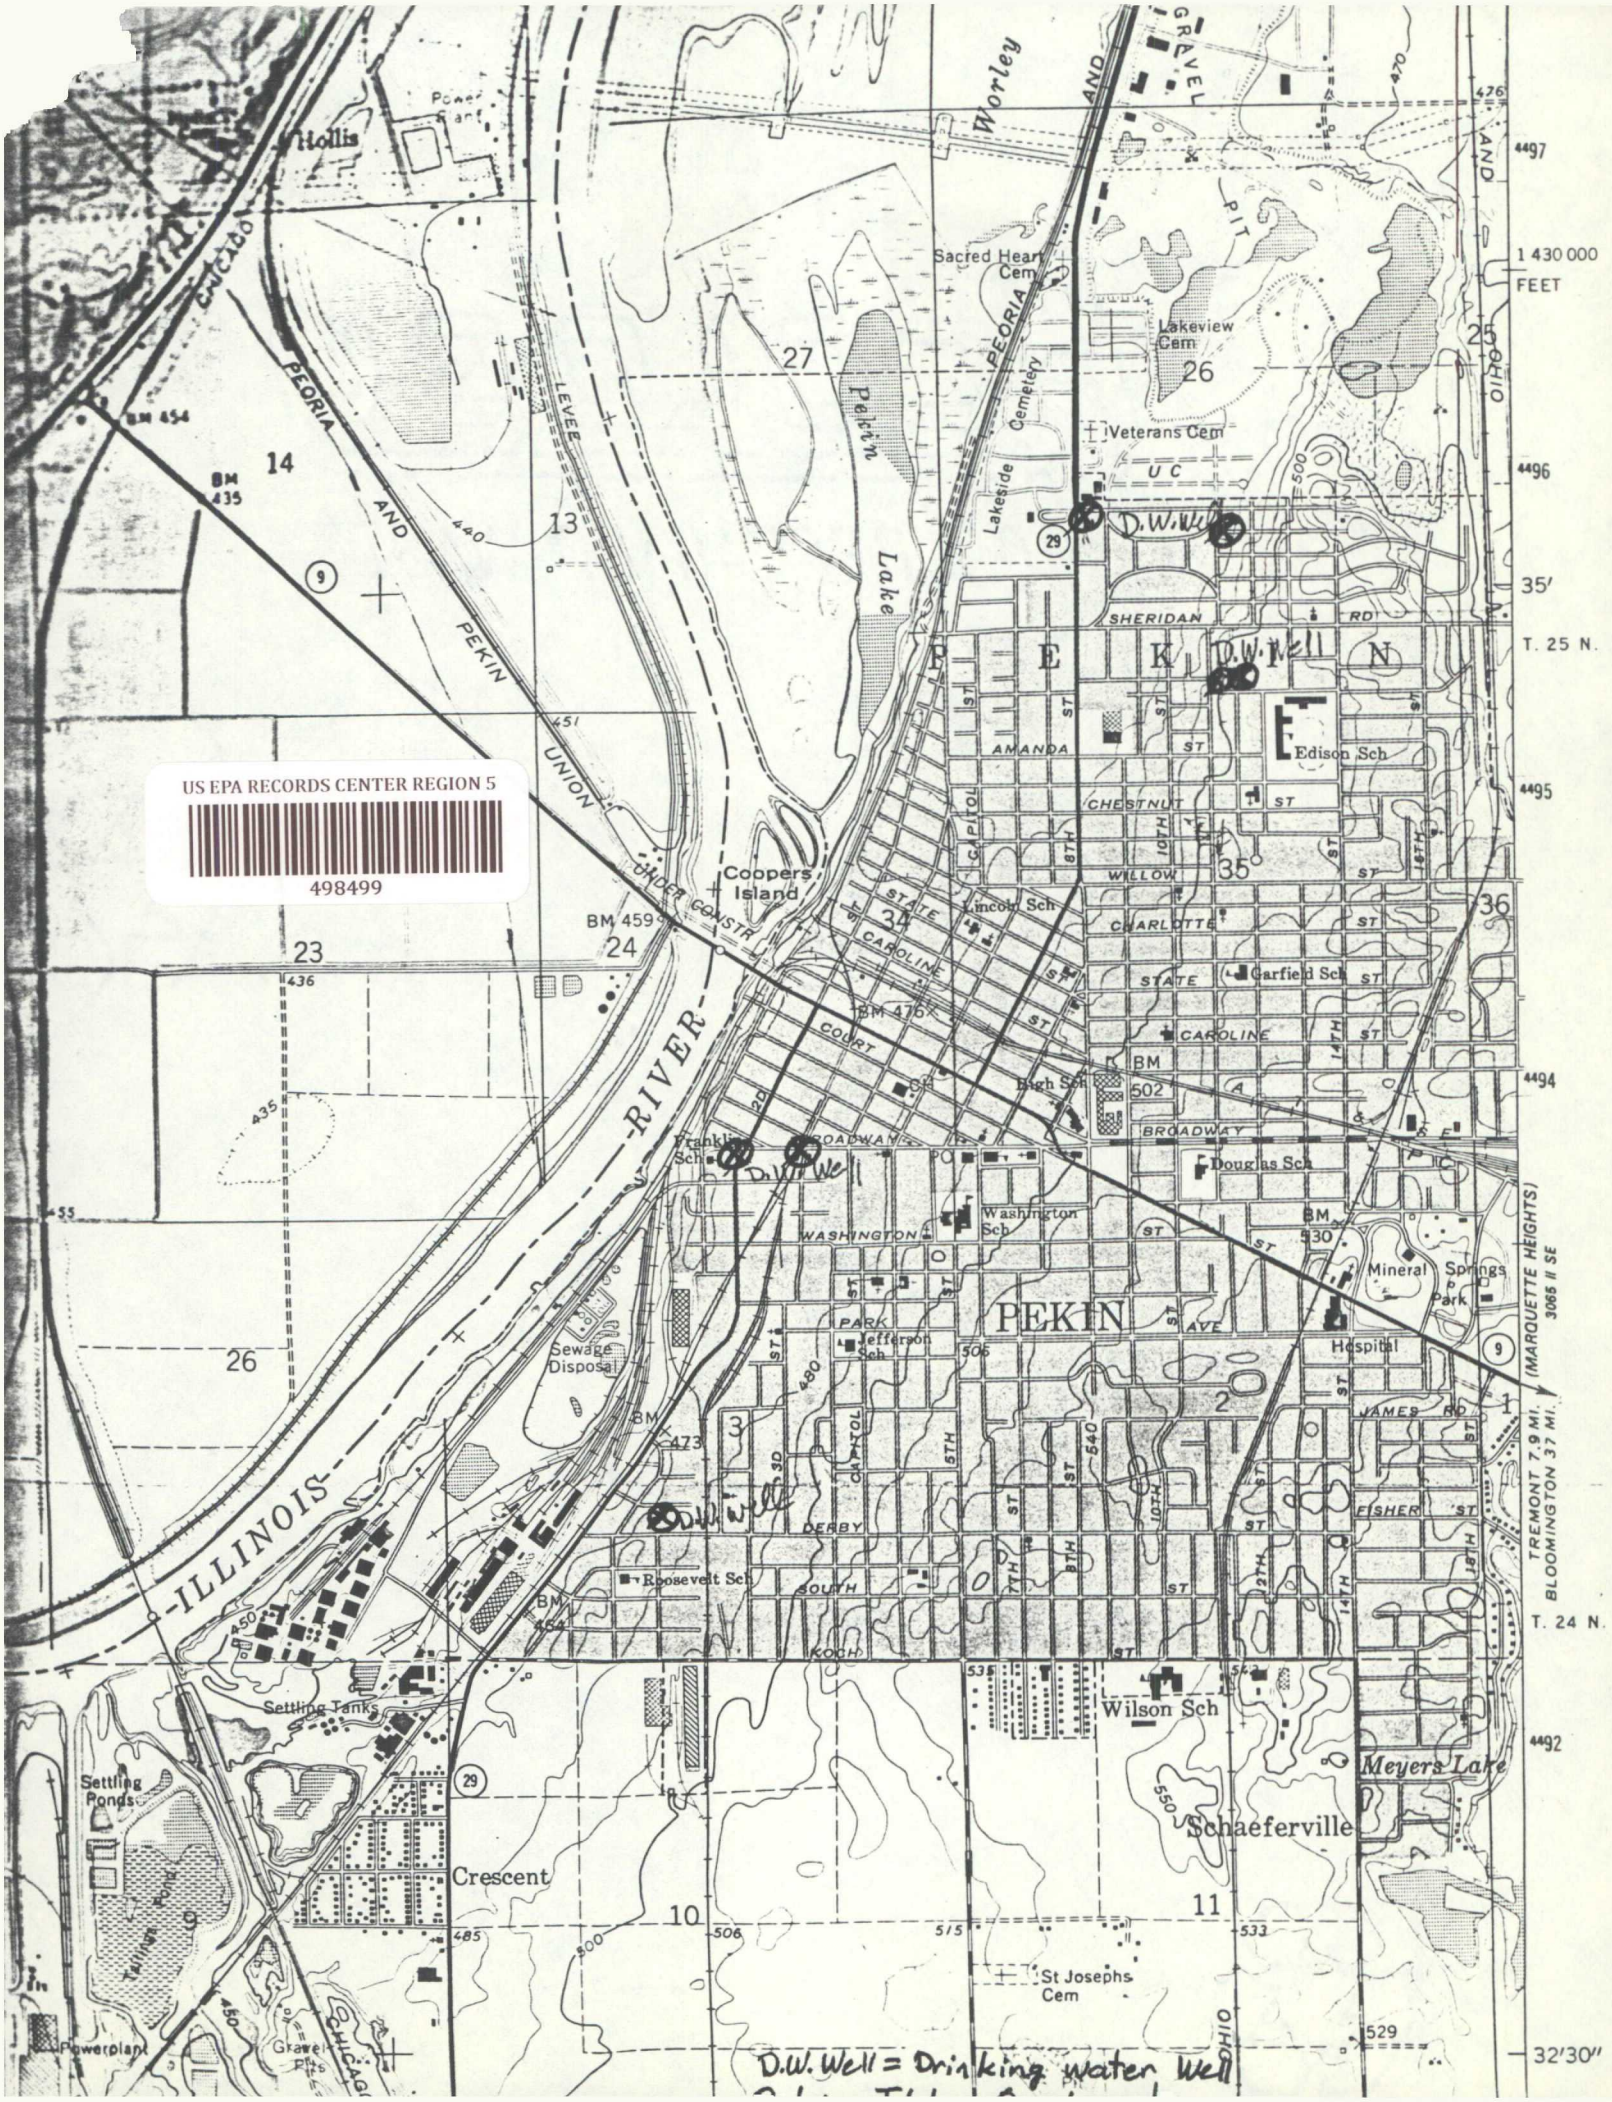

US EPA RECORDS CENTER REGION 5
498499

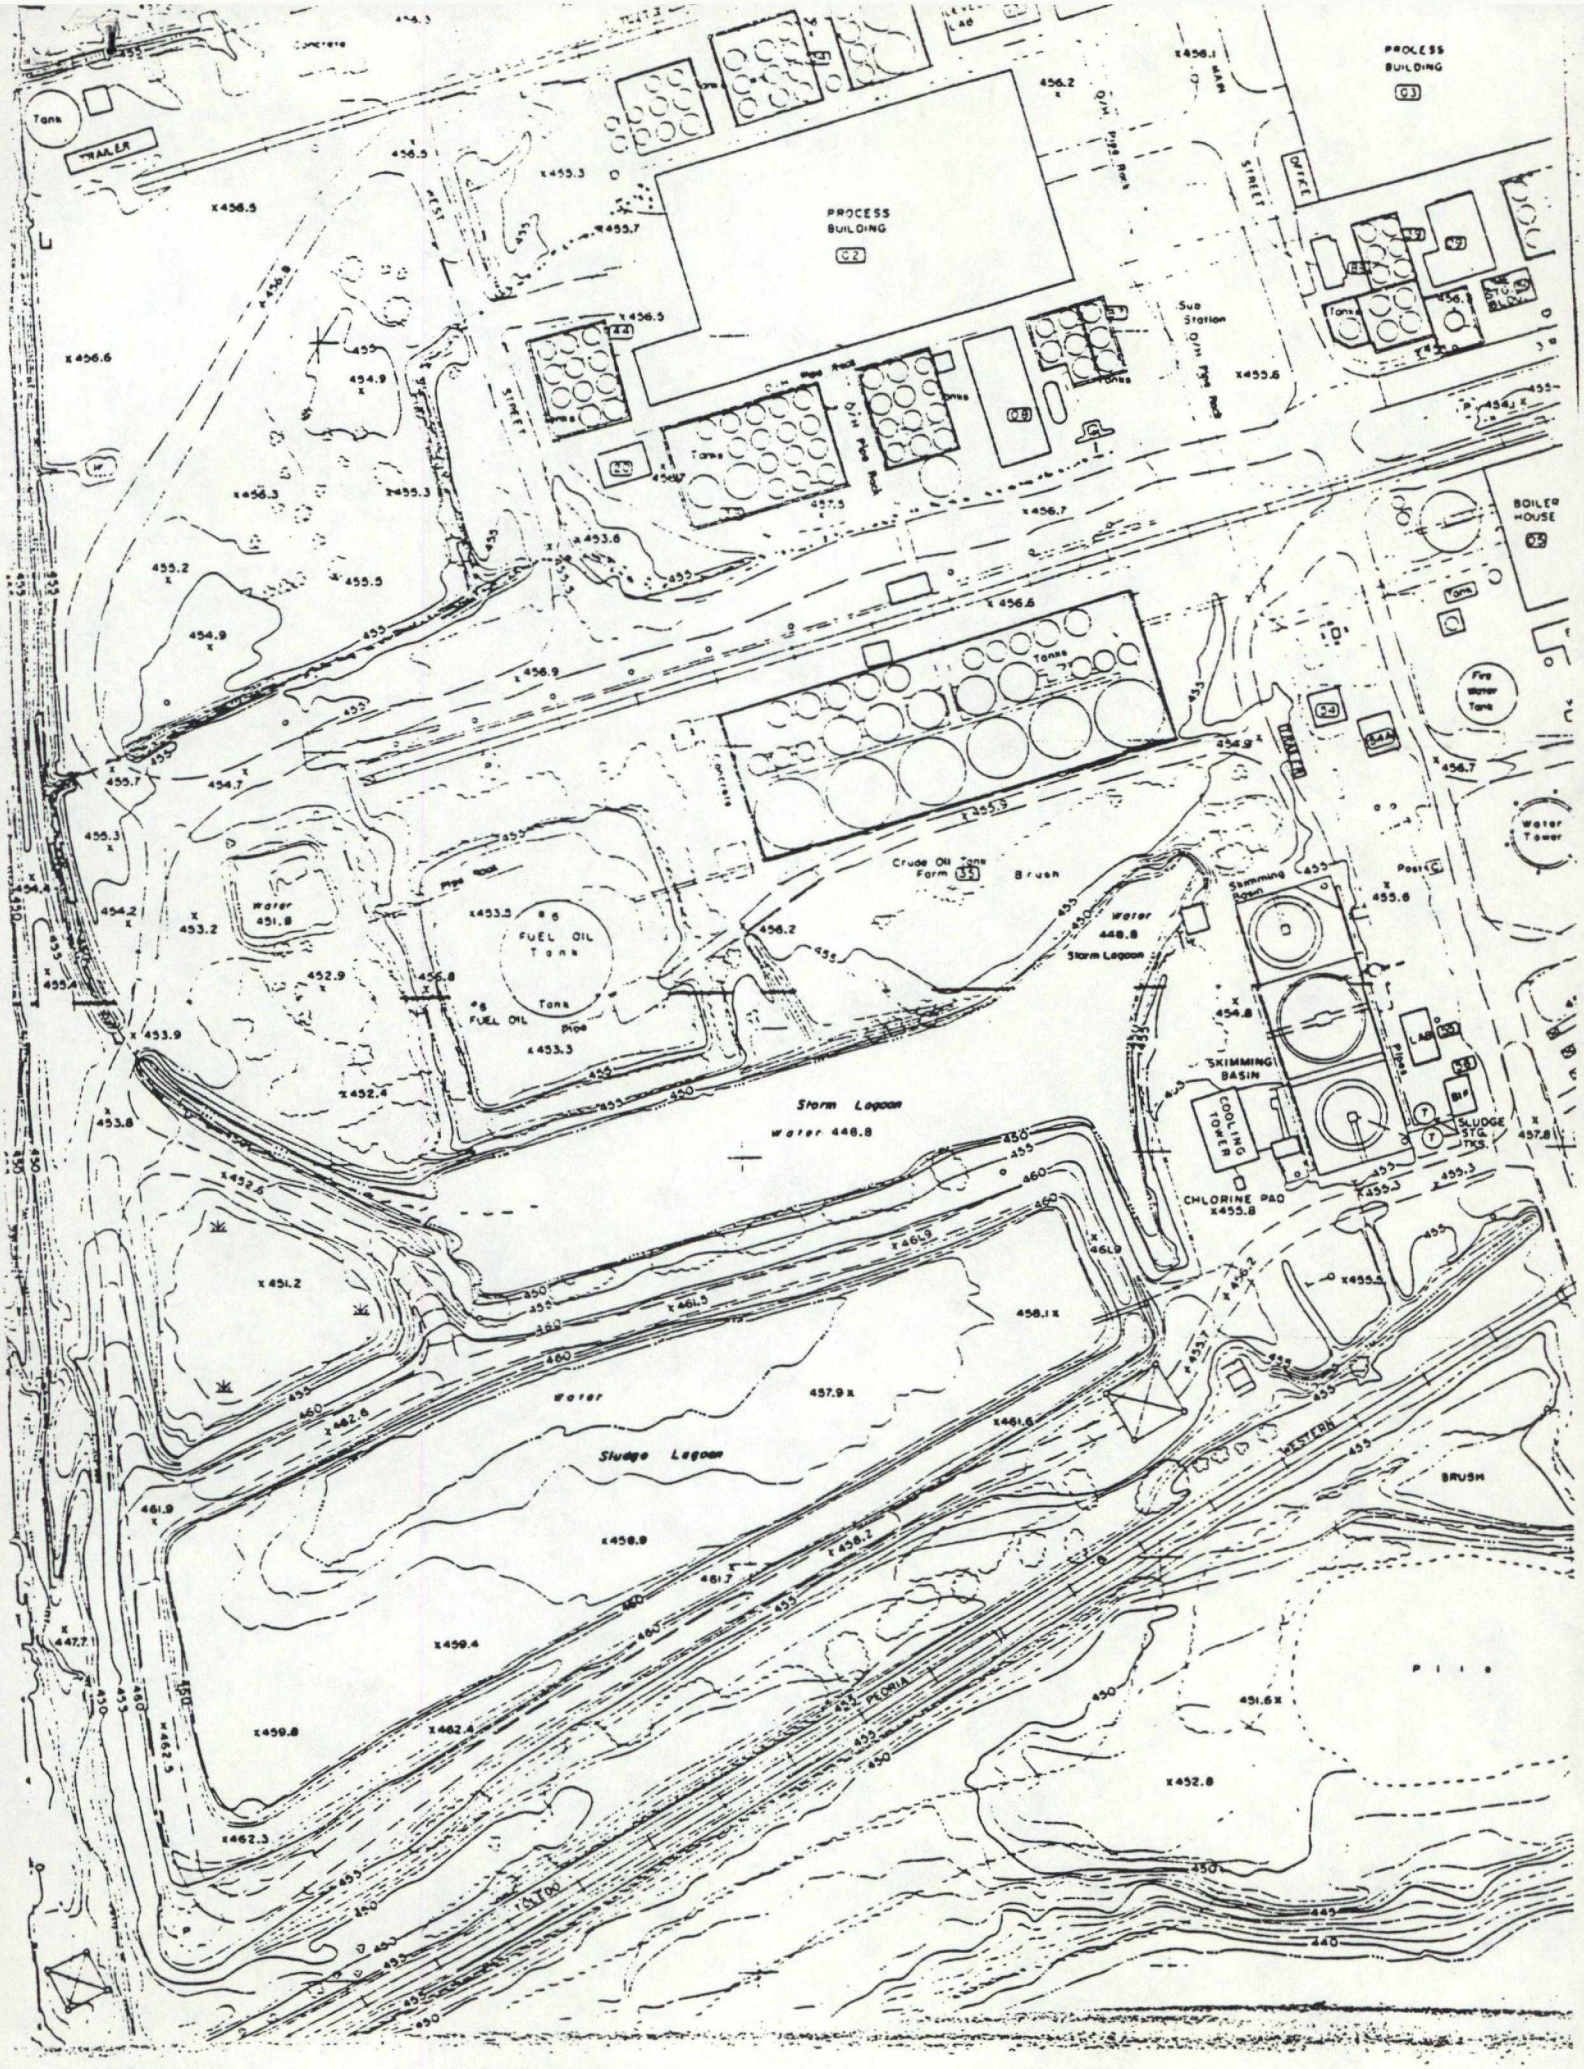
PROCESS BUILDING
C3
PROCESS BUILDING
C2
TRAILER
Tank
Tanks
Sub Station
OFFICE
STREET
WEST
MAIN
Pipe Rack
BOILER HOUSE
Fire Water Tank
Water Tower
Crude Oil Tank Farm
Brush
Water 448.8
Storm Lagoon
FUEL OIL Tank
Water 451.8
Skimming Basin
SKIMMING BASIN
COOLING TOWER
CHLORINE PAD
LAB
SLUDGE STG. TKS.
Storm Lagoon
Water 448.8
Water
Sludge Lagoon
WESTERN
PEORIA
BRUSH

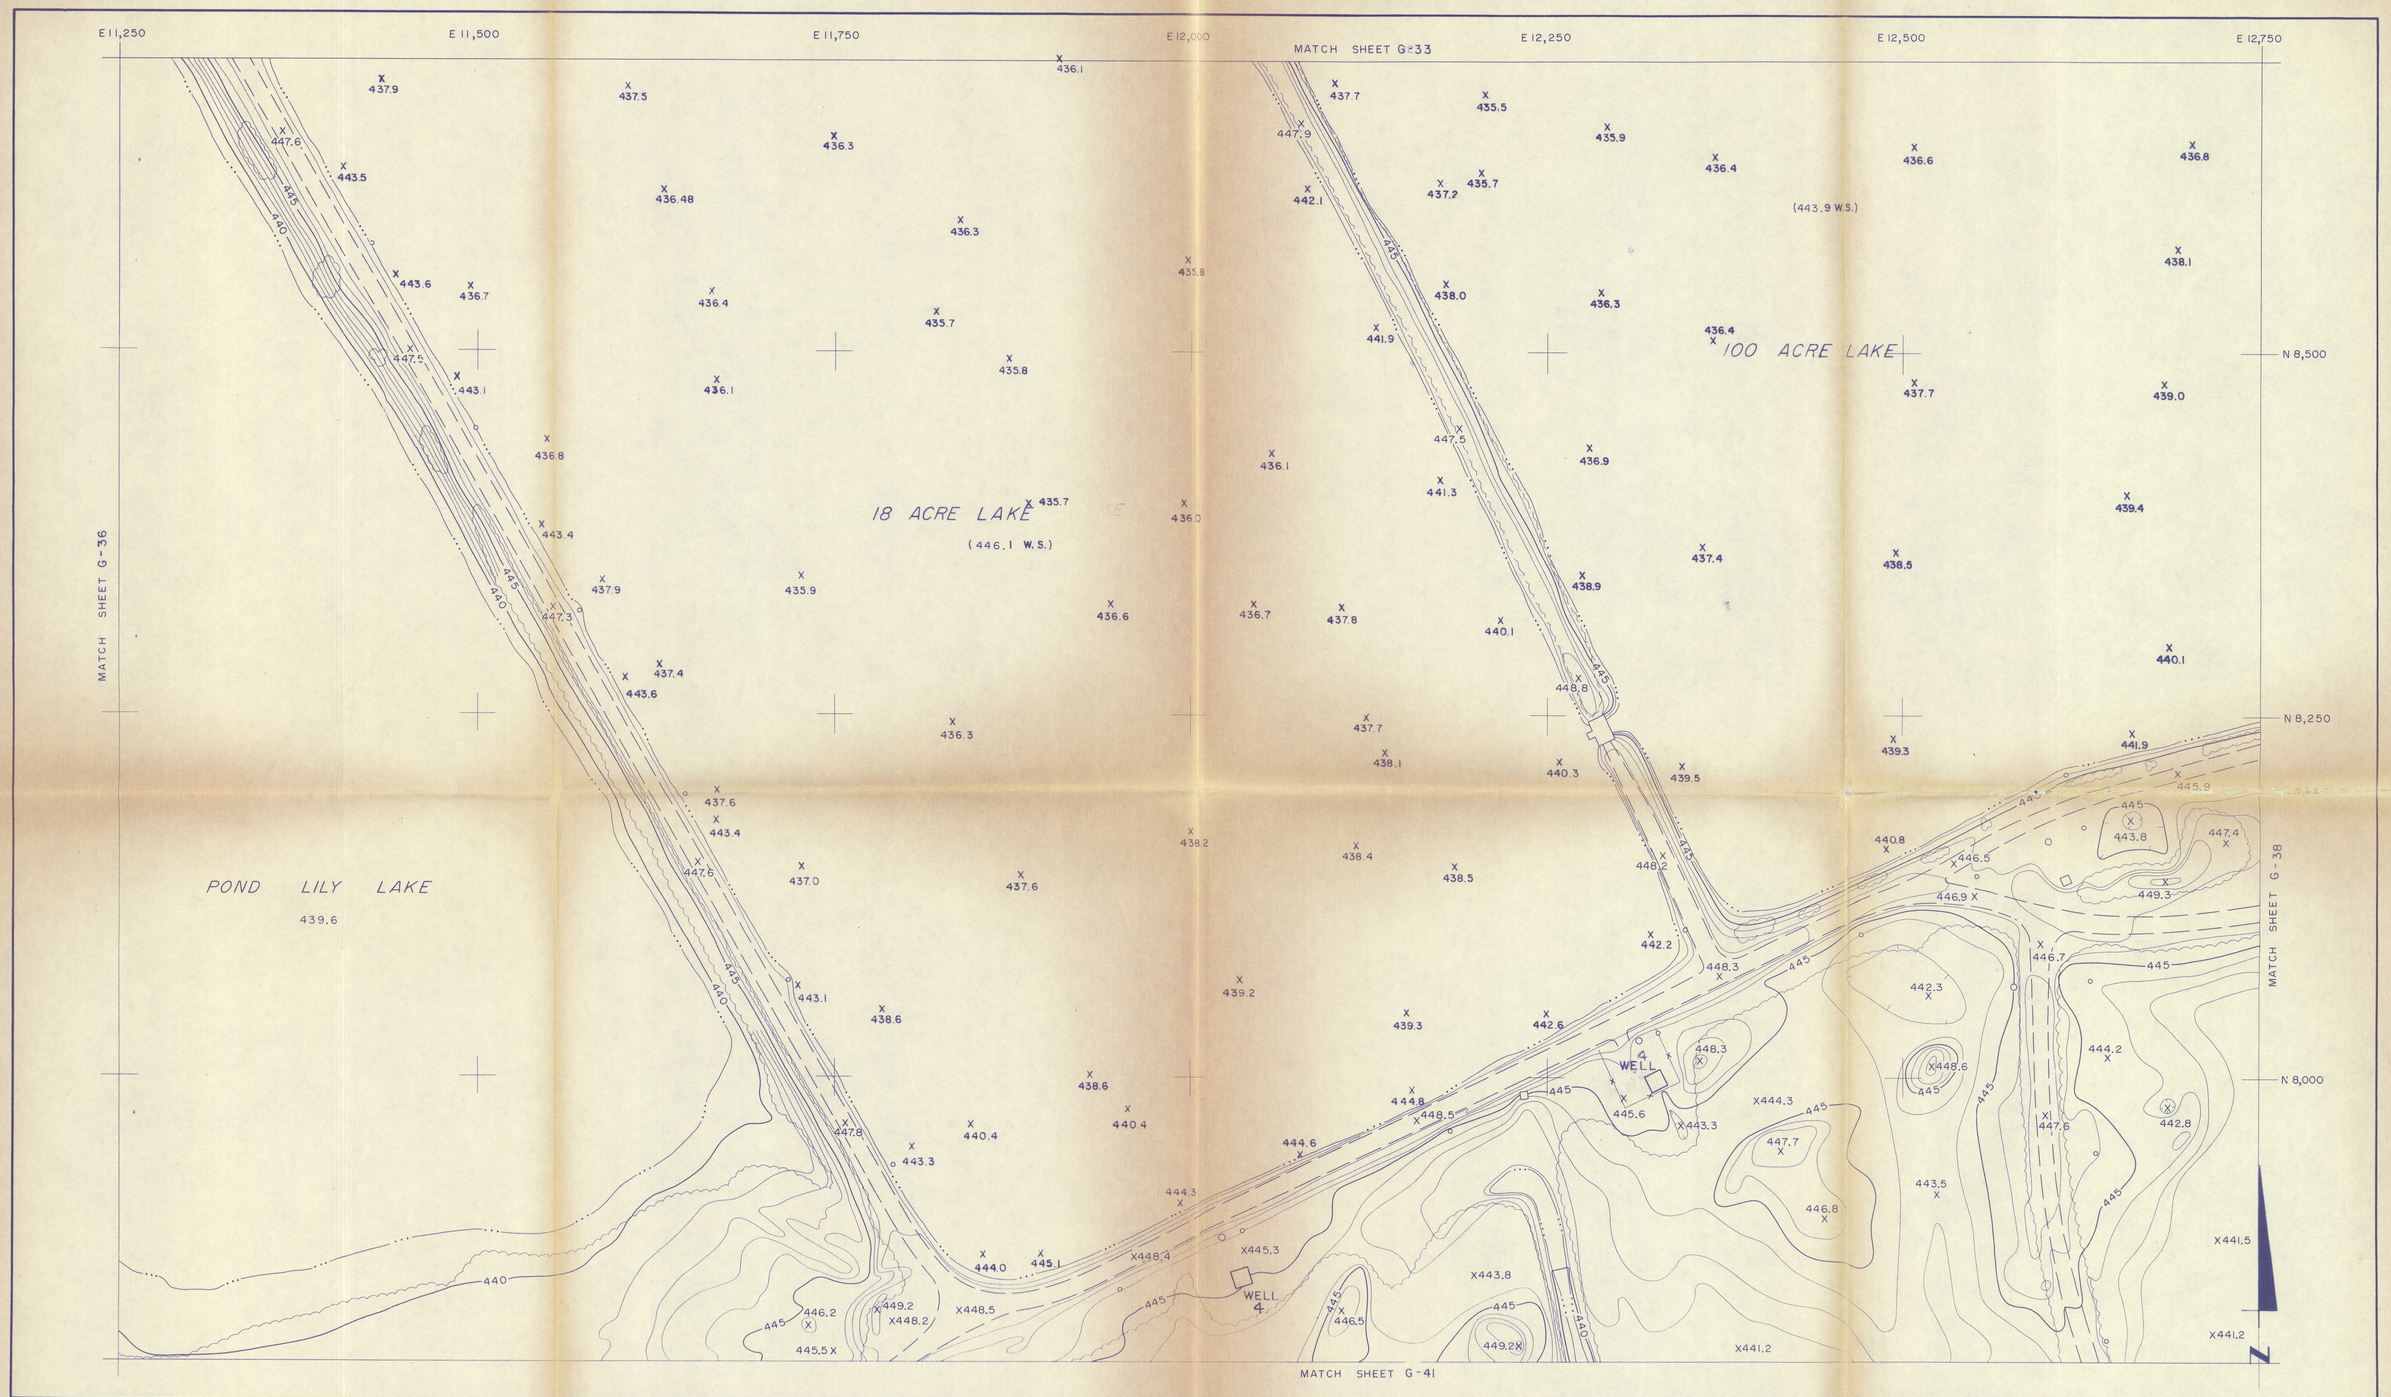

DRAWING NO.	TITLE	REV.	DATE	BY	DESCRIPTION	APPR.
	REFERENCE DRAWINGS				REVISIONS	
		1	8-3-83	PWJ	LAKE BOTTOM ELEVATIONS ADDED	

SHEREX

Sherex Chemical Company, Inc.

Prepared by: DAILY & ASSOCIATES ENGINEERS INC. CHAMPAIGN, PEORIA ILLINOIS

APPROVED	
BY	DATE

PLANT	MAPLETON
BLDG.	00
CER	28074
DRAWN	
DATE	1983

TOPOGRAPHIC MAP

SCALE 1" = 50'	DRAWING NO.	REV.
FILE NO. 100037	393-01-G-37	1

100036

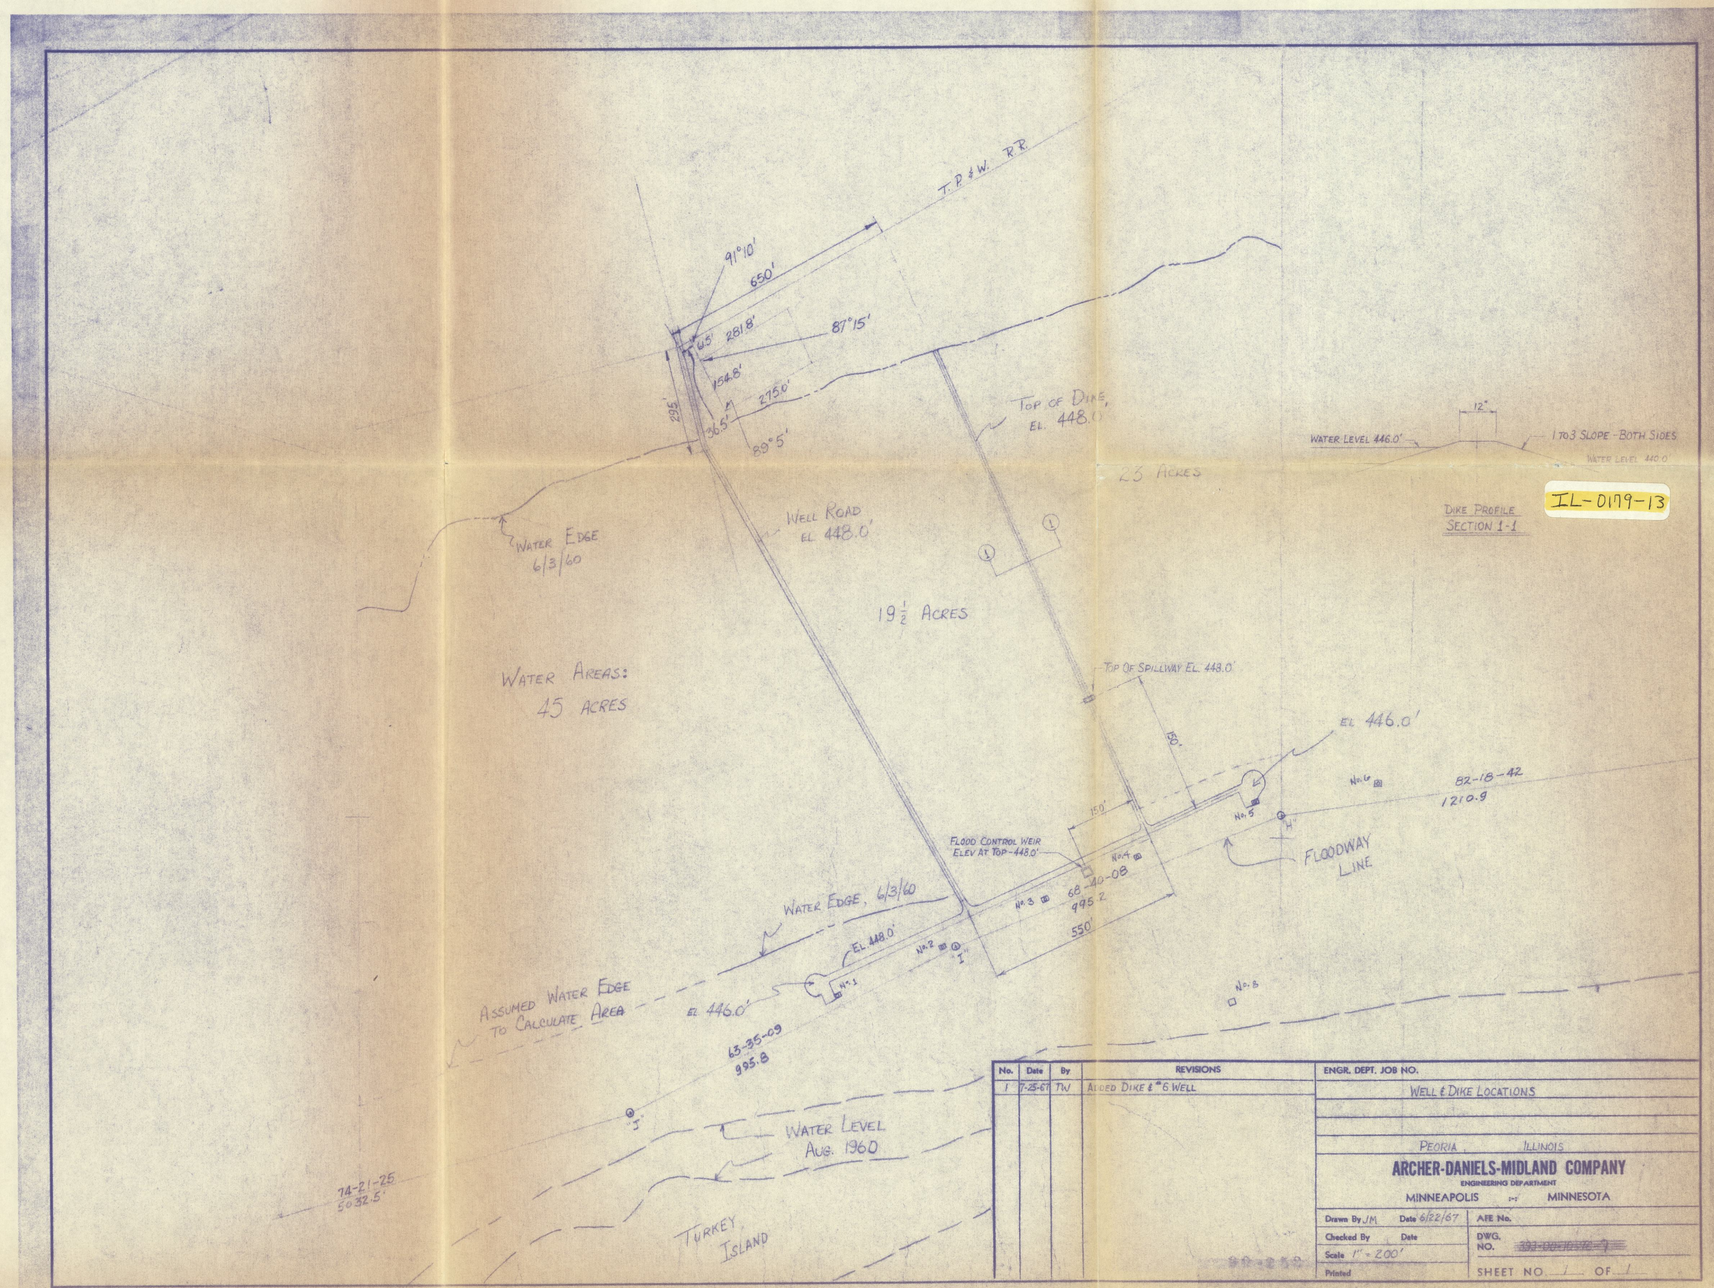

No.	Date	By	REVISIONS
1	7-25-67	TW	Added Dike & #6 Well

ENGR. DEPT. JOB NO.

Well & Dike Locations

Peoria Illinois

ARCHER-DANIELS-MIDLAND COMPANY

ENGINEERING DEPARTMENT

MINNEAPOLIS MINNESOTA

Drawn By JM	Date 6/22/67	A.F.E. No.	
Checked By	Date	DWG. NO.	~~393-90-108-9~~
Scale 1" = 200'		SHEET NO. 1 OF 1	
Printed			

393-90-108-G10 ~~393-90-01-G2~~

IL-0179-13

DRAWING NO.	TITLE	REV.	DATE	BY	DESCRIPTION	APPR.
		1	8-3-83	PWJ	LAKE BOTTOM ELEVATIONS ADDED	

REFERENCE DRAWINGS — REVISIONS

SHEREX

Sherex Chemical Company, Inc.

Prepared by DAILY & ASSOCIATES ENGINEERS INC. CHAMPAIGN PEORIA ILLINOIS

APPROVED	
BY	DATE

PLANT	MAPLETON
BLDG.	00
CER	28074
DRAWN	
DATE	1983

TOPOGRAPHIC MAP

SCALE 1" = 50'	DRAWING NO.	REV.
FILE NO.	393-01-G-38	1

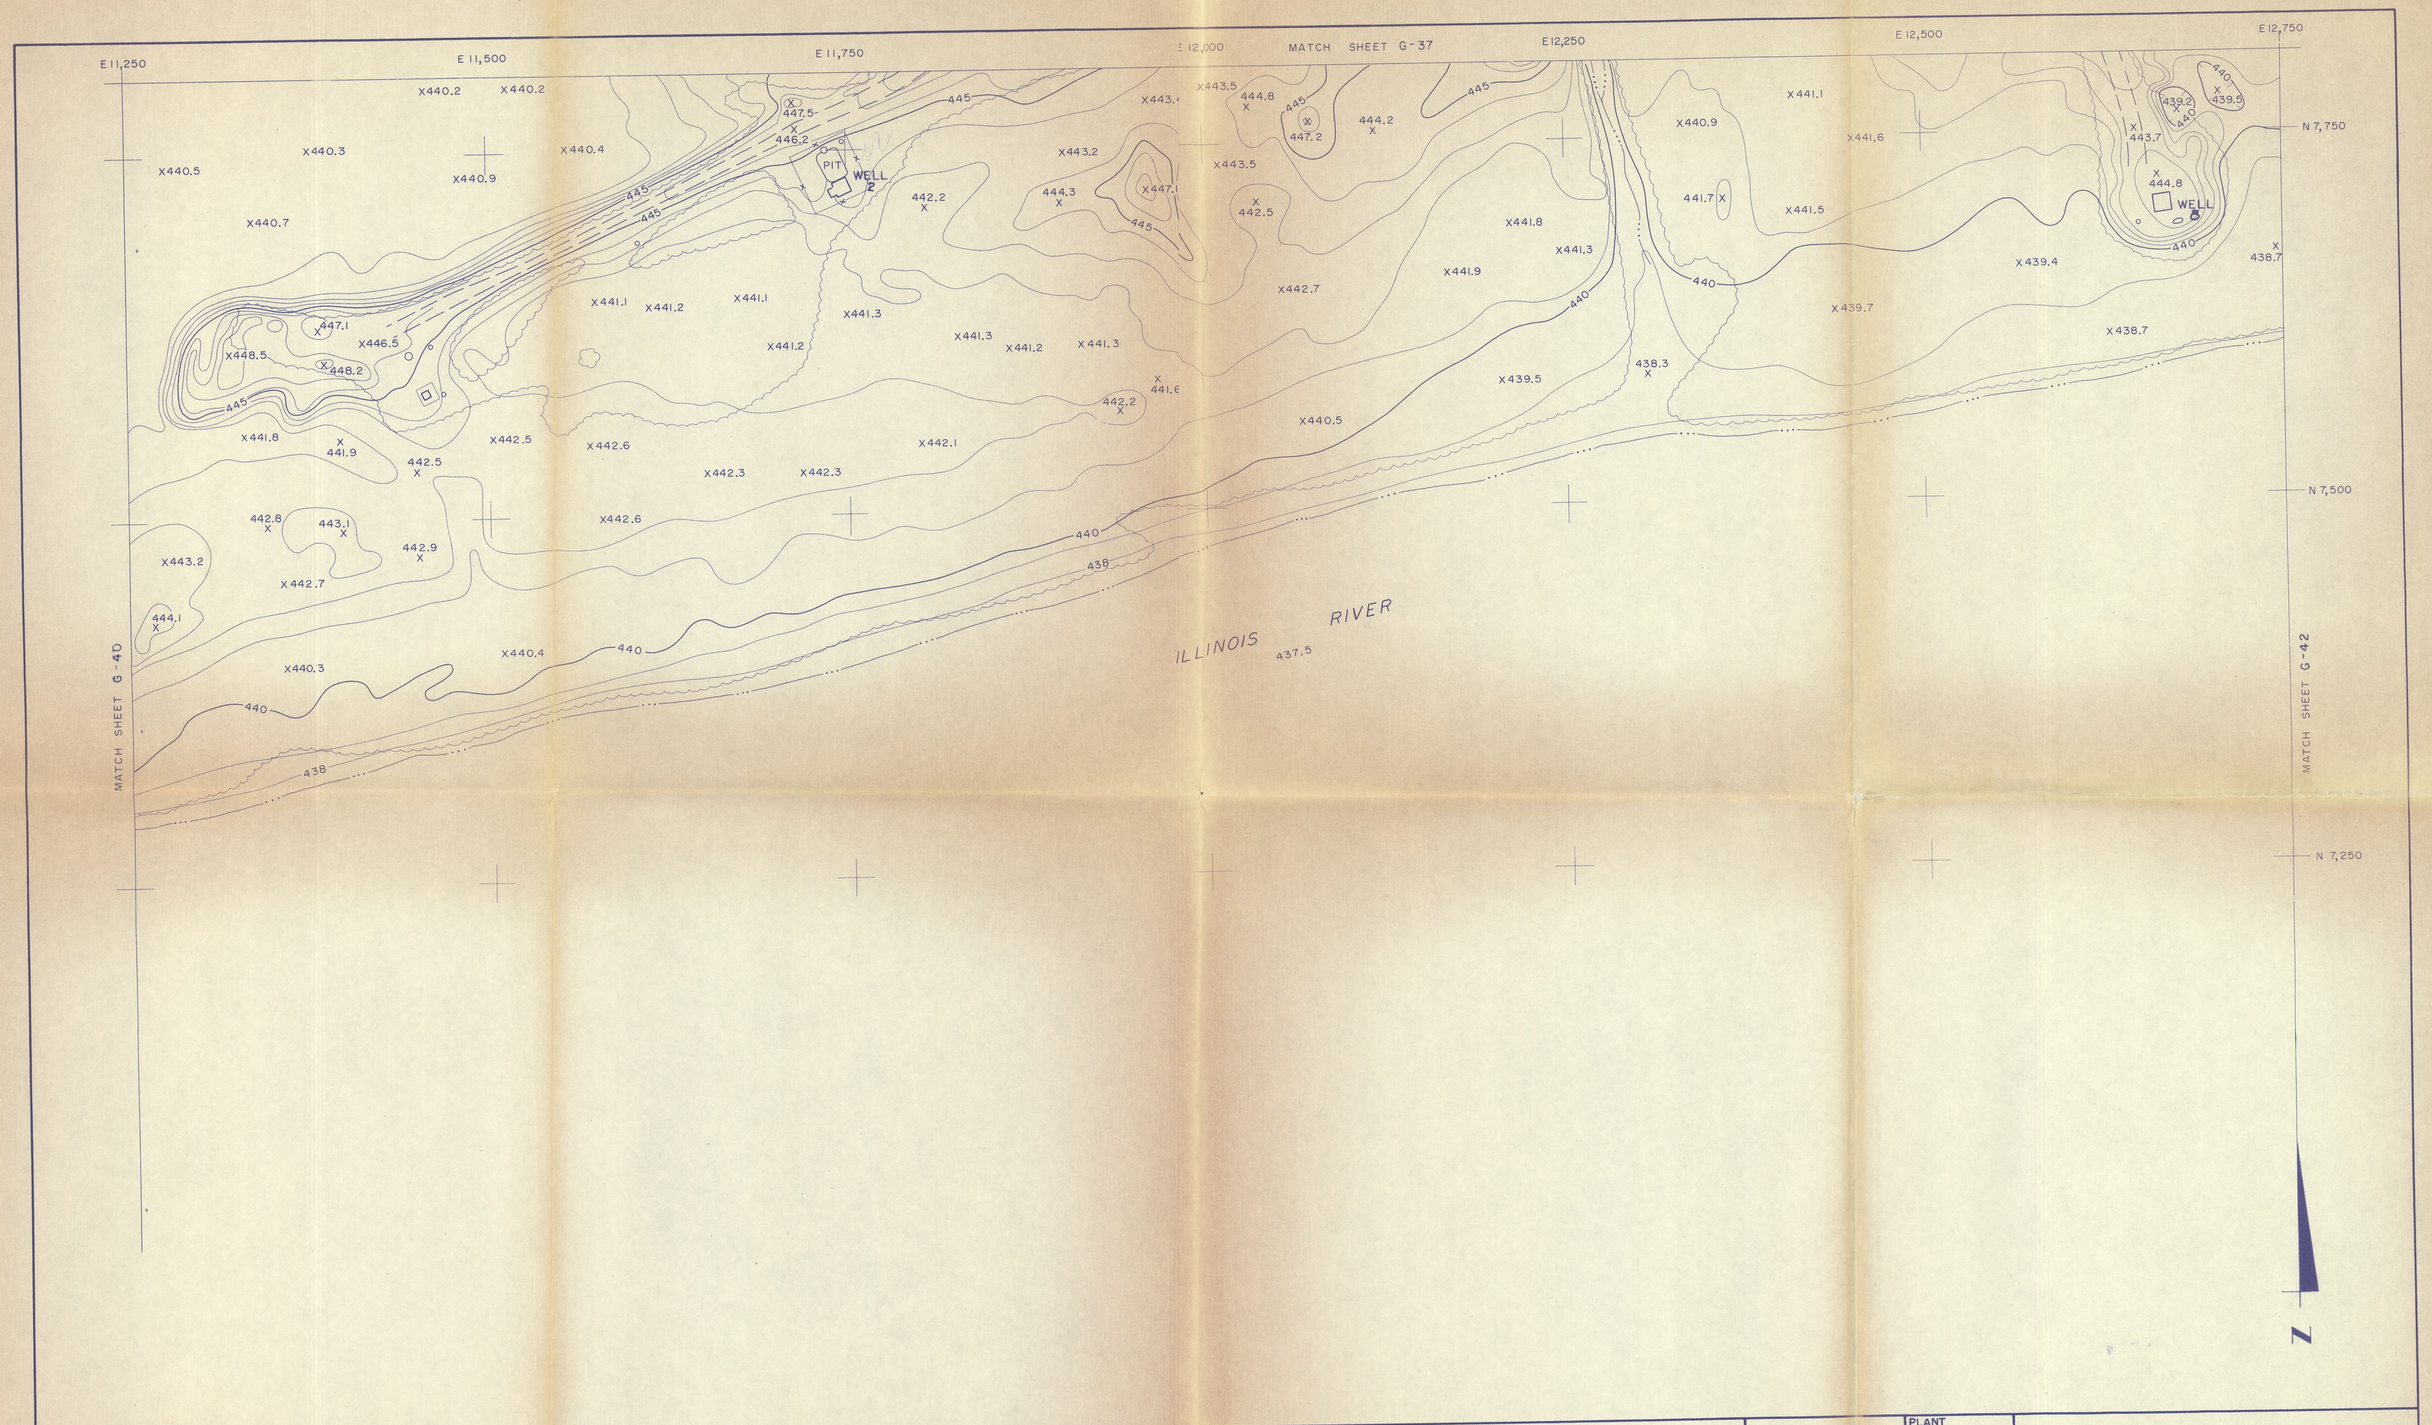

DRAWING NO.	TITLE	REV.	DATE	BY	DESCRIPTION	APPR.
	REFERENCE DRAWINGS				REVISIONS	

SHEREX

Sherex Chemical Company, Inc.

Prepared by: DAILY & ASSOCIATES ENGINEERS INC. CHAMPAIGN, PEORIA ILLINOIS

APPROVED	
BY	DATE

PLANT	MAPLETON
BLDG.	00
CER	28074
DRAWN	
DATE	1983

TOPOGRAPHIC MAP

SCALE 1"=50'	DRAWING NO.	REV.
FILE NO.	393-01-G-41	

100240